



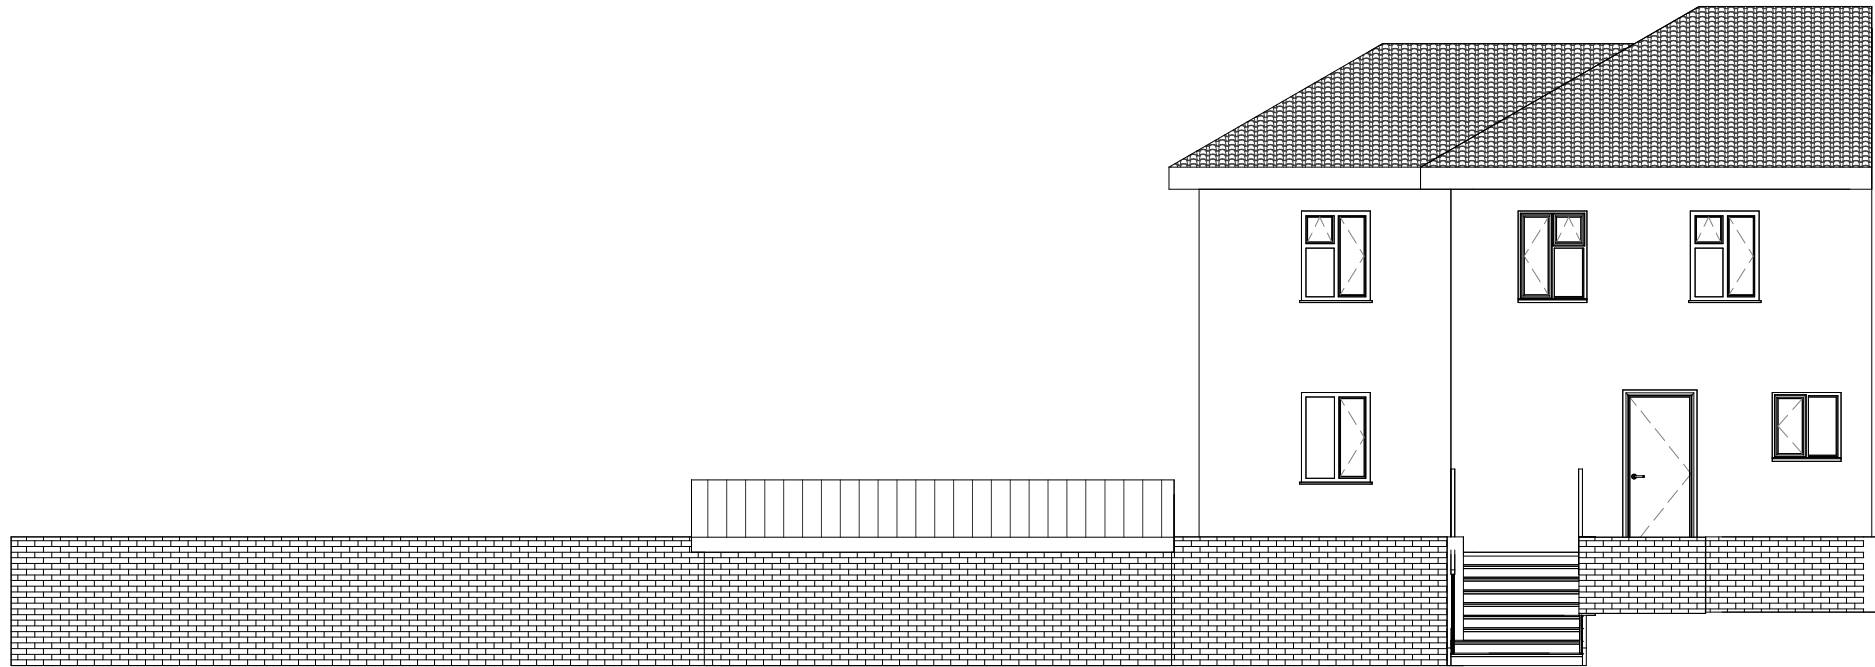

1 Existing Front Elevation
1 : 100

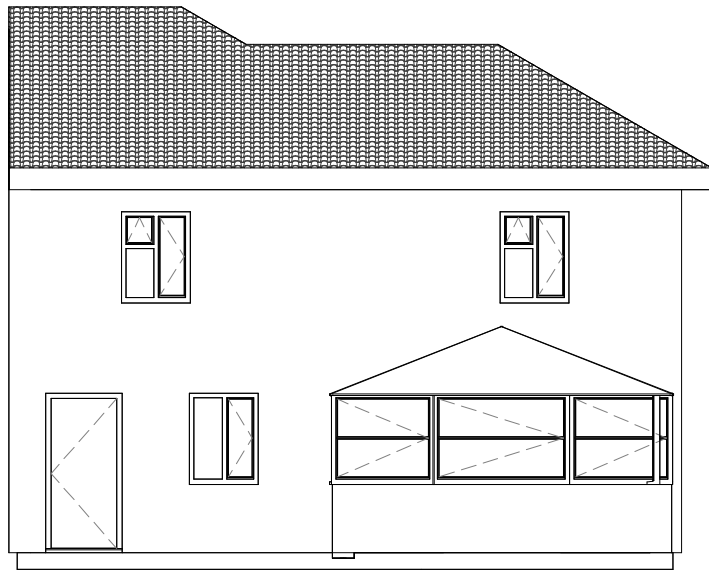

2 Existing Rear Elevation
1 : 100

3 Scale at A3
1 : 100



NOTE: ALL COPYRIGHTS OF THIS DRAWING BELONGS TO ASSIST BUILDER. THIS DRAWING MUST NOT BE TRACED OR COPIED IN ANY WAY OR FORM IN PART OR WHOLE BY ANY MEANS WHATSOEVER WITHOUT PRIOR WRITTEN CONSENT AND MAY ONLY BE USED BY THE PRESENT OWNER. IN RELATION TO THE PROPERTY AS REFERRED TO ON THE DRAWING. THIS DRAWING MAY BE COPIED BY AN AUTHORISED OFFICER OF THE LOCAL AUTHORITY WITH THE SOLE PURPOSE TO ASSIST IN THE DETERMINATION OF A PLANNING OR BUILDING REGULATIONS APPLICATION AND MAY BE USED FOR ANY OTHER PURPOSE UNLESS OTHERWISE AGREED IN WRITING.

ASSIST BUILDER LTD
572 HERTFORD ROAD, ENFIELD, LONDON, EN3 5SU
WWW.ASSISTBUILDER.COM
assistbuilder@gmail.com
07824594733

ALL DIMENSIONS TO BE CHECKED ON SITE. DIMENSIONS STATED ARE FOR GUIDANCE ONLY. DO NOT TRACE OR COPY FROM THIS DRAWING. PROPOSED WORK MUST COMPLY WITH ALL OF THE CRITERIA SET OUT BY LOCAL AUTHORITY.

PROJECT ADDRESS

18 STAKE PIECE ROAD, ROYSTON, SG8 9DN

CLIENT NAME

MOLLIE CALDWELL

TITLE Existing Front and Rear Elevations

Date

21/03/2025

DRAWING NO

AB001LJ

Scale (@ A3)

1 : 100

Drawn by

IS

PURPOSE OF ISSUE

PLANNING

REV

1