



THIS DRAWING IS A PRINT AND MUST NOT BE SCALED
ANY QUERIES REGARDING DIMENSIONS TO BE REFERRED
TO THE ARCHITECT OR ENGINEER
ALL DIMENSIONS OF EXISTING BUILDINGS TO BE VERIFIED ON SITE
THIS DRAWING IS THE COPYRIGHT OF DMG architectural building design
AND SHALL NOT BE IN ANY WAY USED OR REPRODUCED WITHOUT THEIR
PRIOR WRITTEN CONSENT.

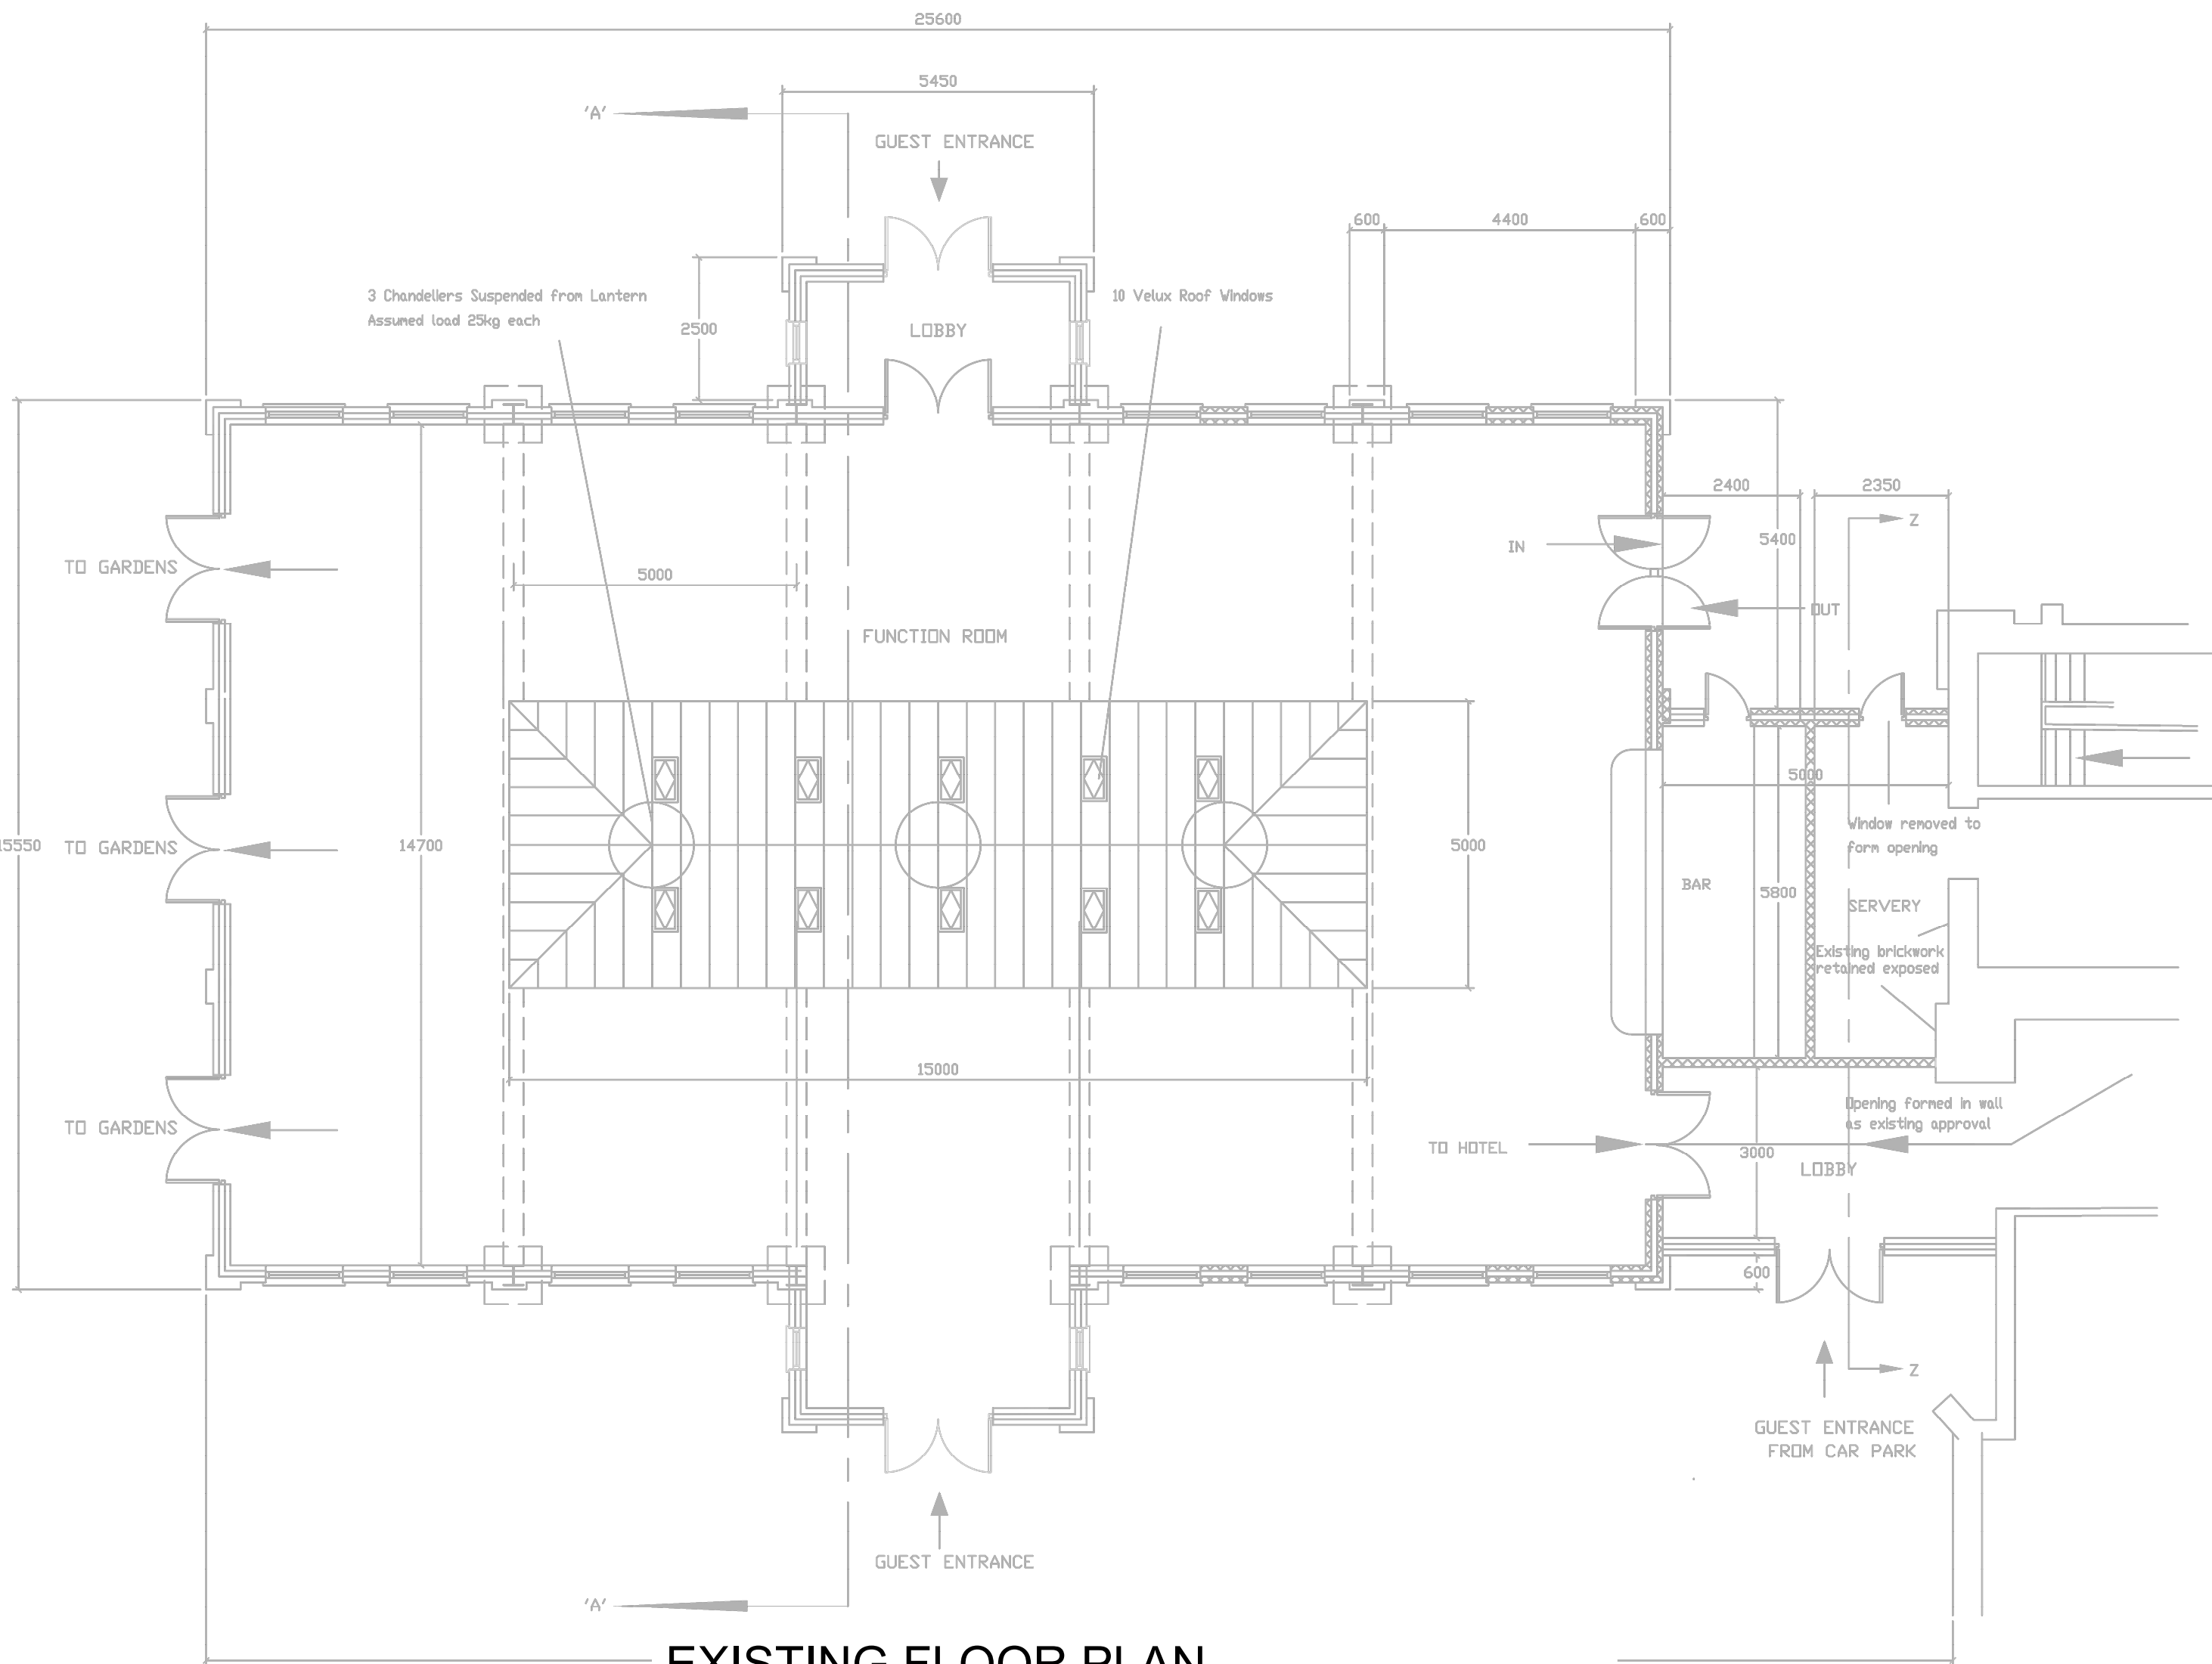

EXISTING FLOOR PLAN

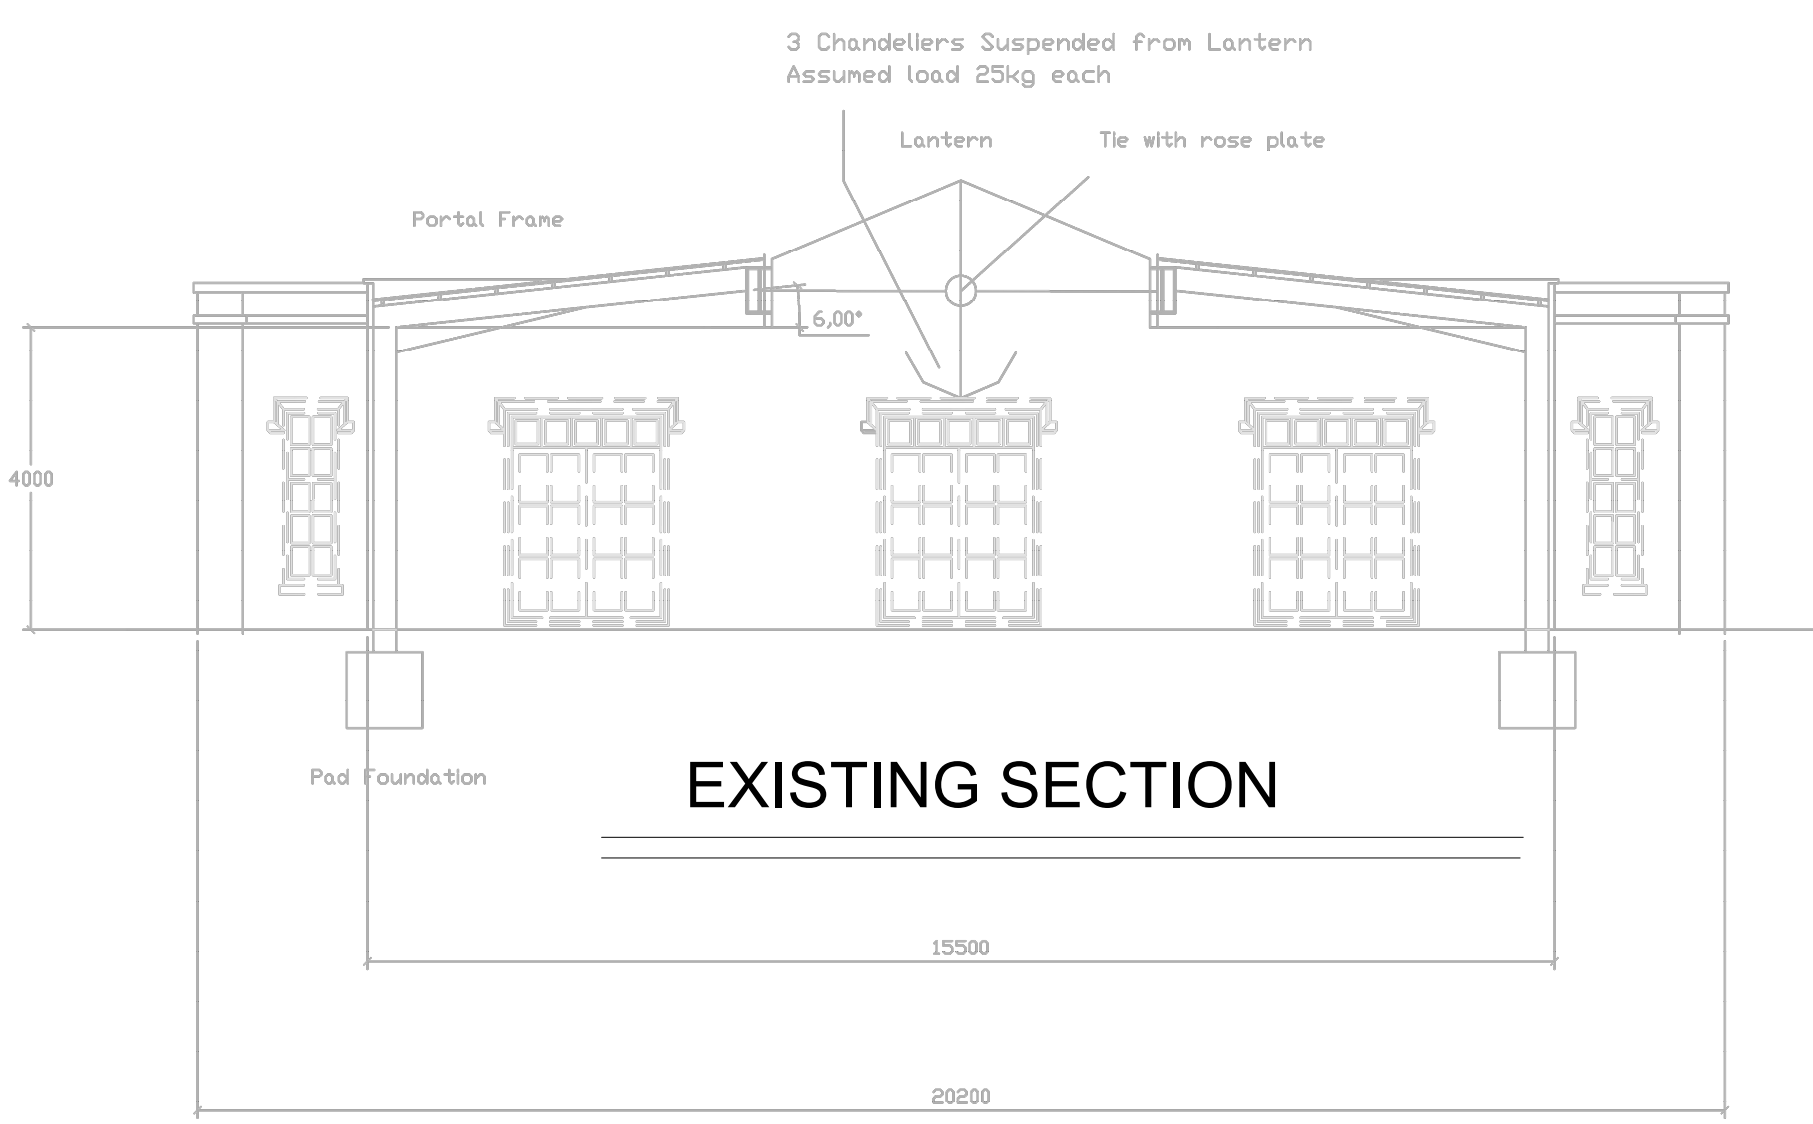

EXISTING SECTION

- ELEVATIONS
- A. Walls: Soft Red Stock brickwork (suggested Michelmersh all thru the range colour mix) Portland Stone
 - B. Coping and Banding: Timber casement windows With paint finish.
 - C. Fenestration: Glazed timber doors with paint finish
 - D. Doors: Portland Stone plinth between piers.
 - E. Plinth: Smooth render colour washed to match existing render on Glazed lantern with paint finish to match fenestration.
 - F. Walls to Link: Portland Stone Untel hoods to match existing work.
 - G. Roof Lantern: Metal goods with black paint finish
 - H. Lintels: Stone sub cills to match stonework details
 - I. Rainwater goods: Stone sub cills to match stonework details
 - J. Cills: Stone sub cills to match stonework details



EXISTING FRONT ELEVATION



EXISTING SIDE ELEVATION




EXISTING REAR ELEVATION

EXISTING FUNCTION BUILDING ELEVATIONS

SCALE AS SHOWN

1
PV002A

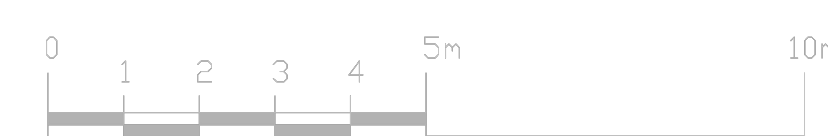

SCALE 1 : 100 @ A1

REVISIONS:

DRN	CP	20/03/25
P4	CP	20/03/25
APR	CP	20/03/25

FOR REVIEW

EQUIPMENT SCHEDULE	SUPPLIER AND MODEL INFORMATION	CLIENT ADDRESS: OFFLEY PLACE, KINGS WALDEN RD, GREAT OFFLEY, HITCHIN SG5 3DX	PROJECT: PV06732 OFFLEY PLACE - EXISTING FUNCTION BUILDING ELEVATIONS						
			 Your solar energy service ECOVISION KESTREL COURT, WATERWELLS DR QUEDGELEY, GLOUCESTER, GL2 2AT	SCALE:		AS SHOWN	DRAWN:	CP	20/03/25
				REV.	P4	REVIEWED:	CP	20/03/25	
						APPROVED:	CP	20/03/25	
	THIS DRAWING IS CONFIDENTIAL AND IS THE PROPERTY OF ECOVISION. IT MUST NOT BE DISCLOSED TO A THIRD PARTY, COPIED OR LENT WITHOUT THE WRITTEN CONSENT FROM ECOVISION		DRAWING NUMBER: PV06732-OFFLEY PLACE-PV002A-P4						