
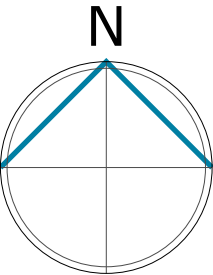


This drawing is a print and must not be scaled from. Use only noted dimensions and check all measurements on site before proceeding with the works. Any queries regarding areas, levels or dimensions must be referred back to BBR Design Services Ltd. All dimensions of existing buildings to be verified on site.

This drawing is the copyright of BBR Design Services Ltd and shall not be in any way used or reproduced without their prior written consent.

All design and construction is to be in accordance with the Construction Design and Management (CDM) Regulations 2015, and HSE guidance.

 

A	19/05/2025	Revised front door position.	rda
Rev:	Date:	Note:	By:

FOR PLANNING



D E S I G N

01462 420800 | 01799 530097

info@bbr-design.co.uk

www.bbr-design.co.uk



Contract:
97 Willian Road
Hitchin
Hertfordshire
SG4 0LS

Drawing Title:
Proposed Elevations

Scale:
1:100
@ A3

Drawn/check:
rda

Job No:
25338

Date:
May 2025


Drawing No: Revision:

PL14 A

© BBR Design 2025




Front Elevation
Scale 1:100

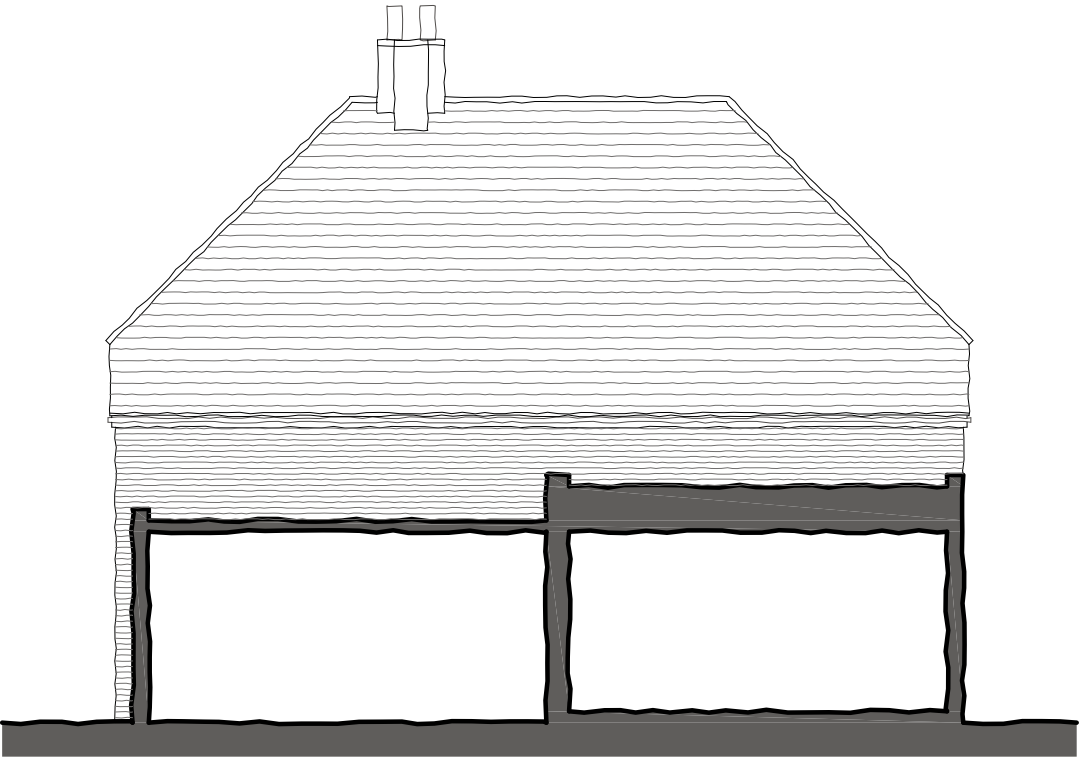

Left Hand Side Elevation
Scale 1:100



Rear Elevation
Scale 1:100

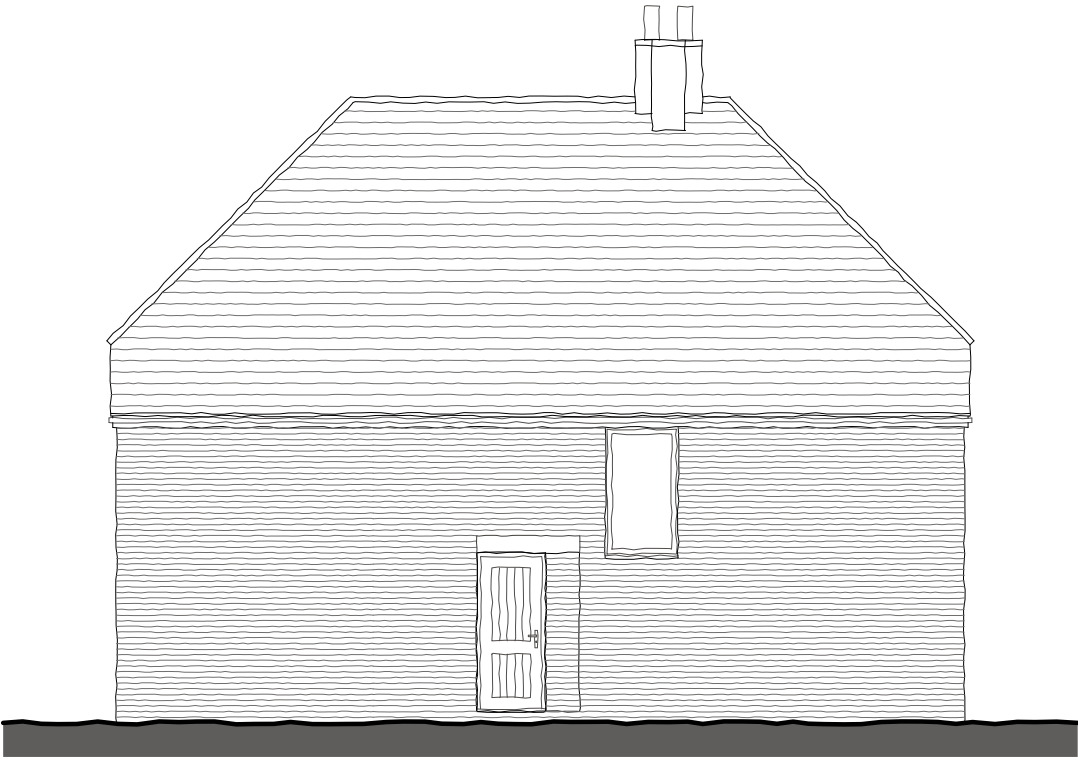

Right Hand Side Elevation
Scale 1:100