


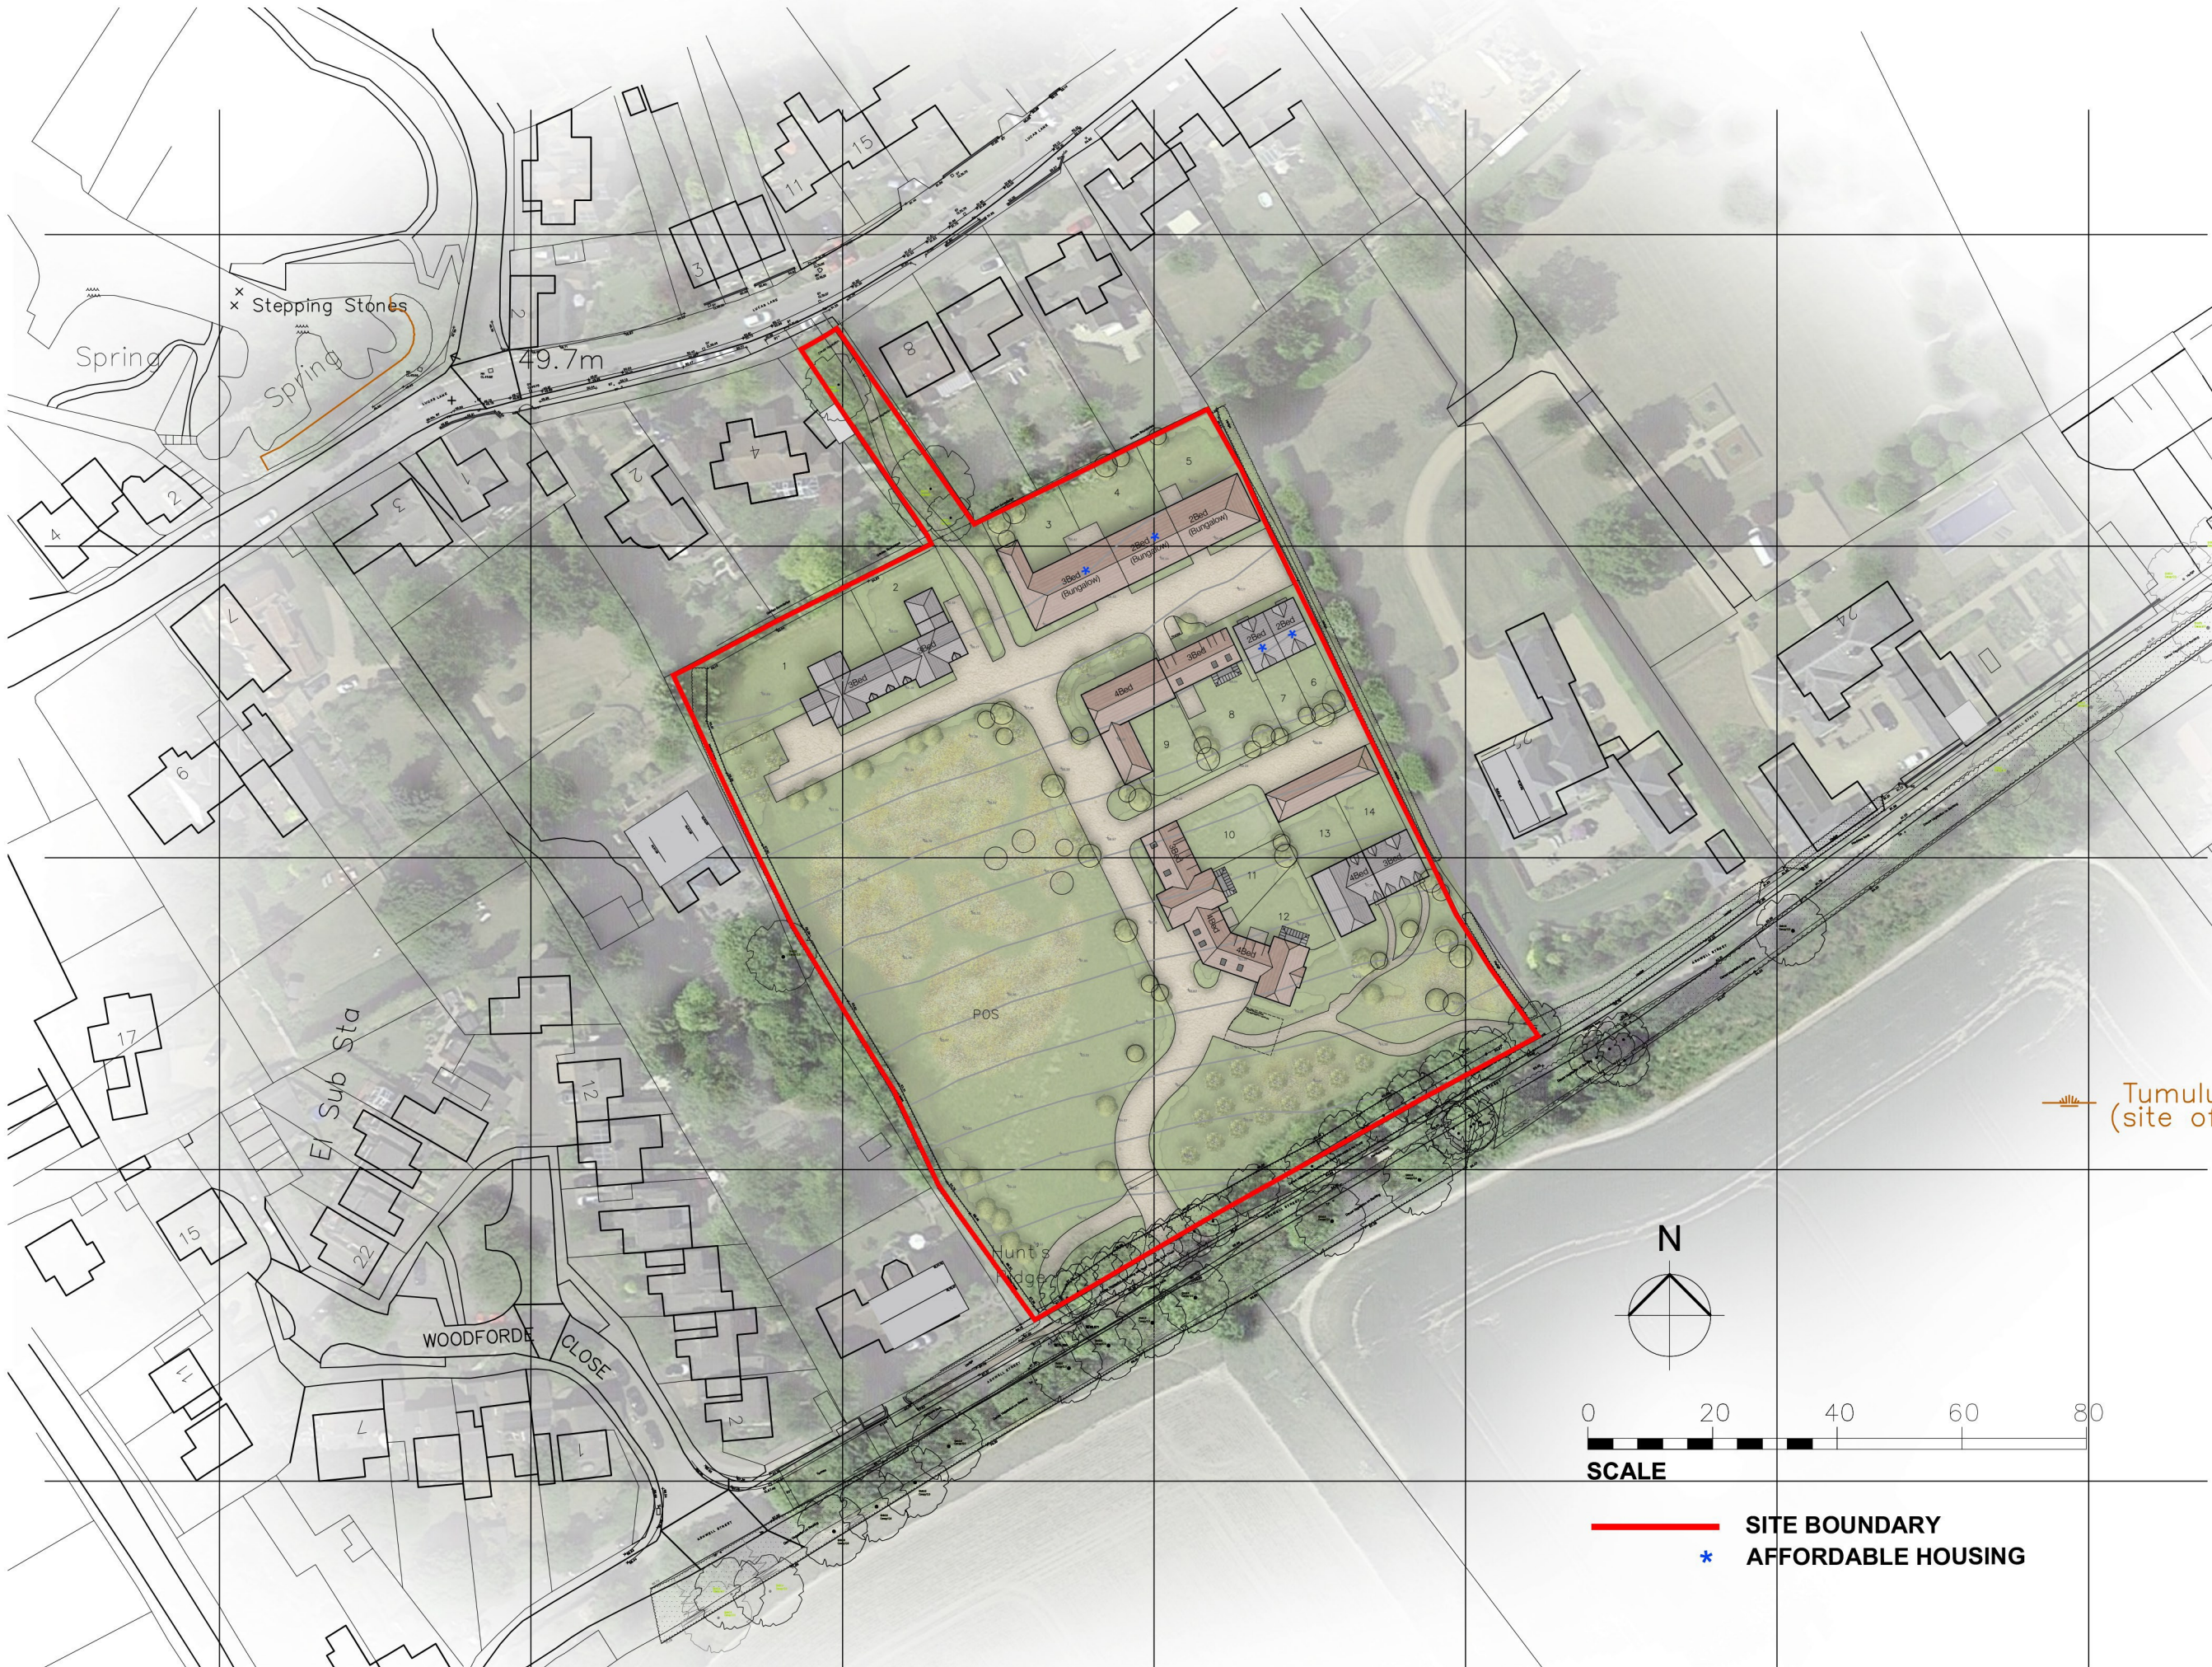

NOTES:

AT ARCHITECTURE LIMITED
WWW.ATARCHITECTURELTD.COM
OXFORD HOUSE, CLIFTONVILLE, NN1 5BE
ASHLEY.THOMPSON@AT-ARCHITECTURE.UK

NO DIMENSIONS TO BE SCALED FROM DRAWING
ALL DIMENSIONS ARE APPROXIMATE AND TO BE
CHECKED ON SITE

THIS DRAWING IS FOR PLANNING PURPOSES ONLY
SUBJECT TO BUILDING CONTROL STANDARDS
AND COMMENTS

COPYRIGHT RESERVED

REV: BY: DATE: DETAILS:



PROJECT: **Ashwell Street
ASHWELL**

DRAWING TITLE: **Proposed Site Plan
w/ OS & Topo Overlay**

SCALE: 1:1000 (A3) Information STAGE: Aug 2024

DRAWING NO: **A_2133 PL001** REVISION: -