


Proposed First Floor Plan



Scale 1:100

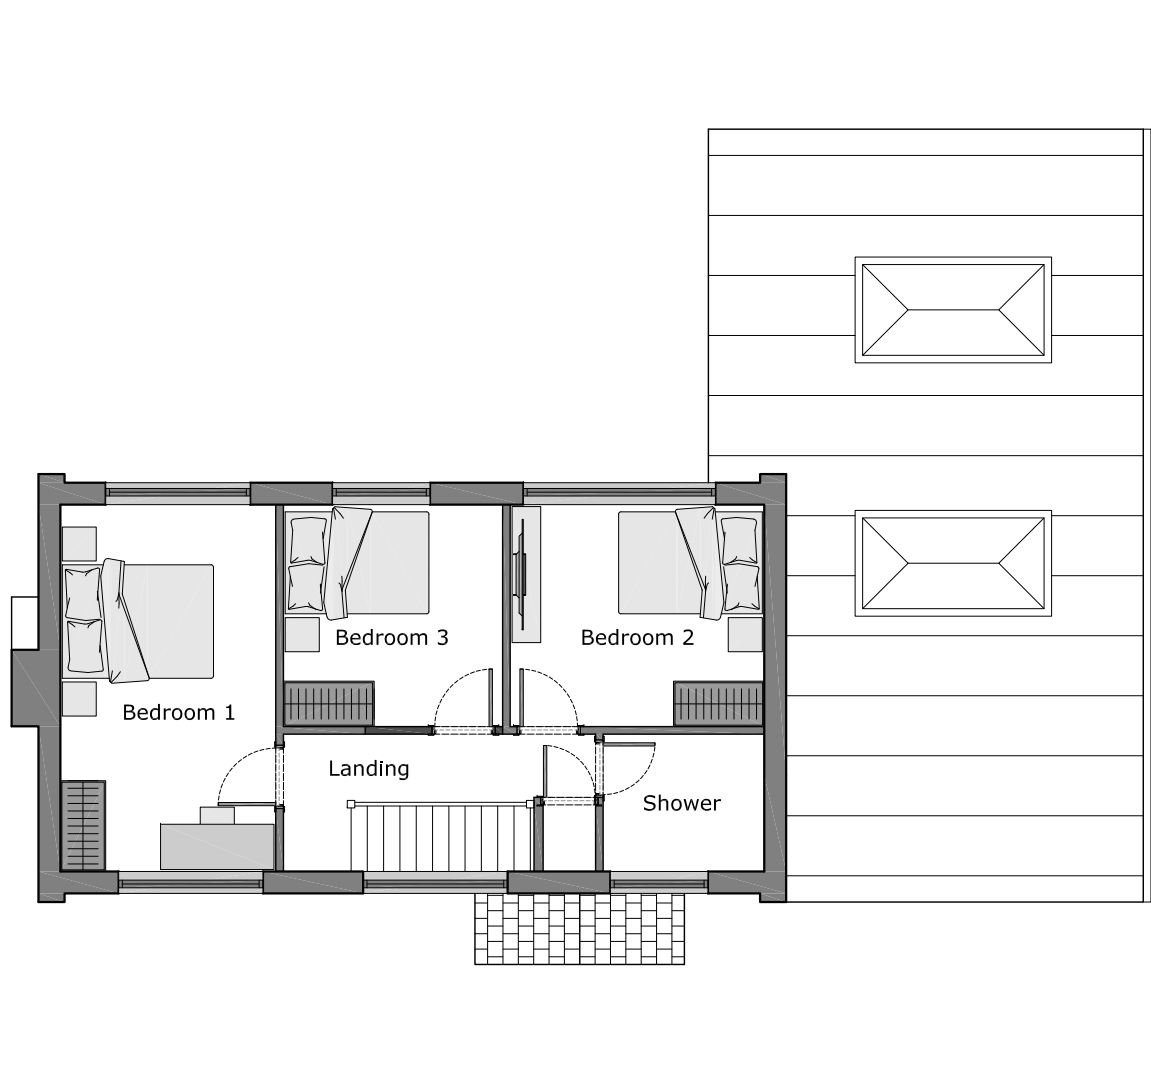

This drawing is a print and must not be scaled from. Use only noted dimensions and check all measurements on site before proceeding with the works. Any queries regarding areas, levels or dimensions must be referred back to BBR Design Services Ltd. All dimensions of existing buildings to be verified on site.

This drawing is the copyright of BBR Design Services Ltd and shall not be in any way used or reproduced without their prior written consent.

All design and construction is to be in accordance with the Construction Design and Management (CDM) Regulations 2015, and HSE guidance.

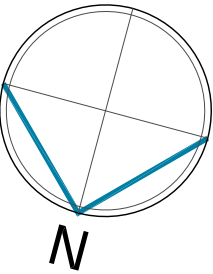 

A	2025,01,07	Minor tweaks.	cf
Rev:	Date:	Note:	By:

FOR PLANNING



D E S I G N

01462 420800 | 01799 530097

info@bbr-design.co.uk

www.bbr-design.co.uk



Contract:

2 Cedar Crescent
Mackerel Hall
Royston
SG8 5BP

Drawing Title:

Proposed First Floor Plan

Scale:

1:100
@ A3

Drawn/check:

cf

Job No:

24274

Date:

December 2024

Drawing No:

PL24

Revision:

A

© BBR Design 2024