




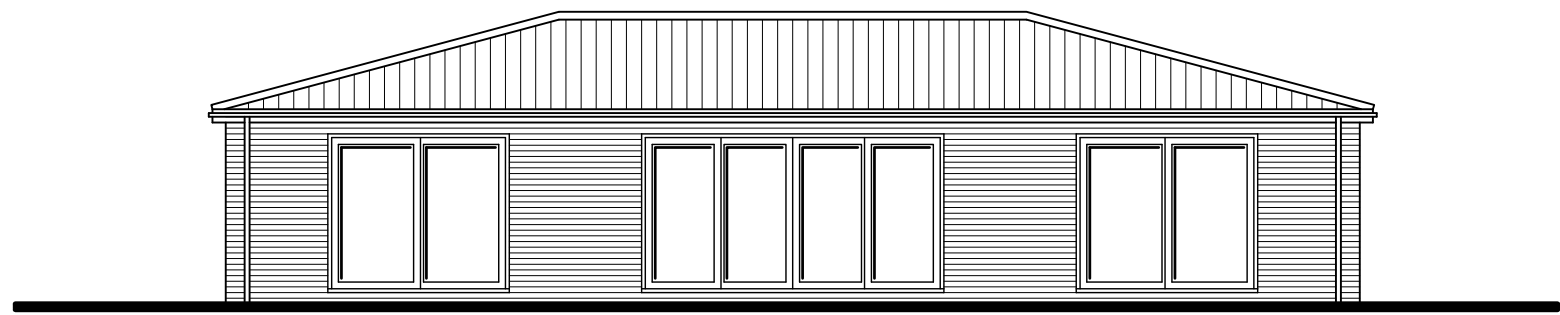


FRONT ELEVATION

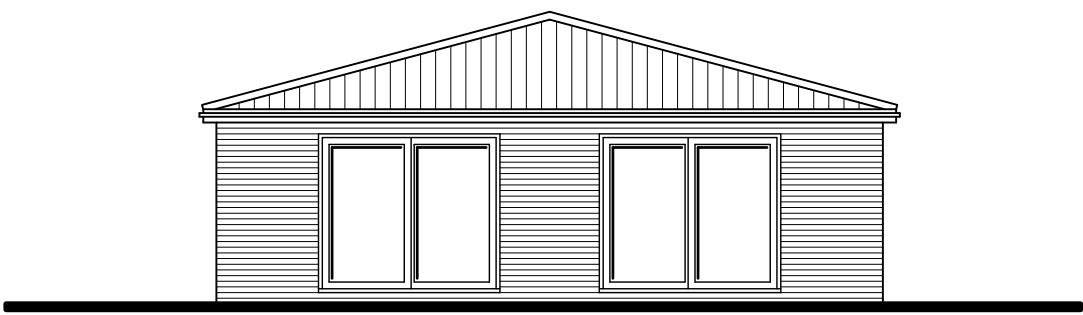


SIDE ELEVATION

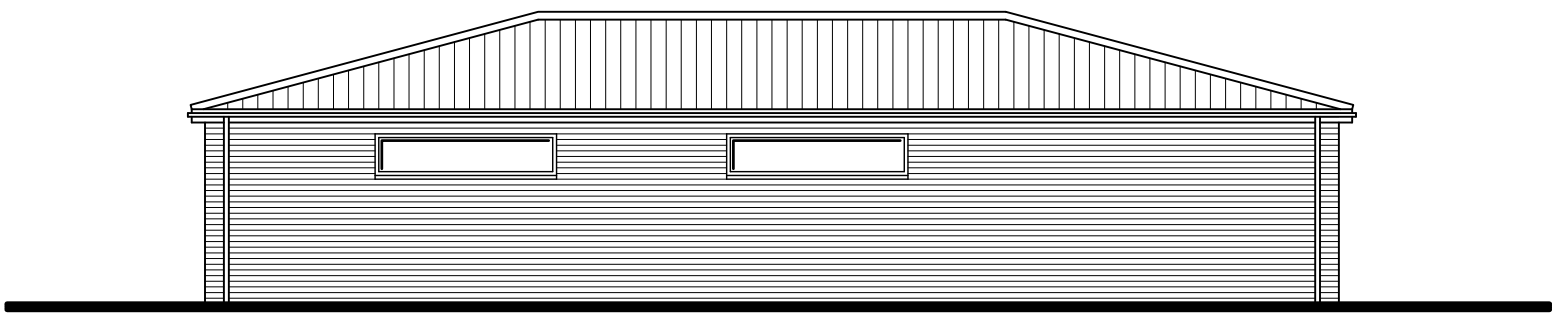


REAR ELEVATION

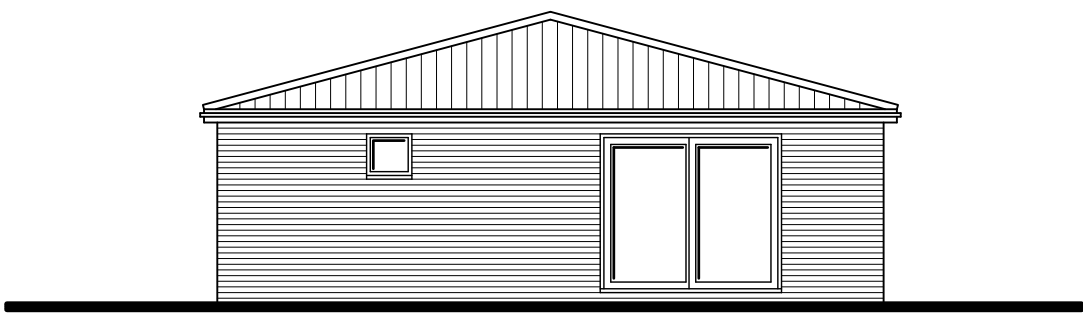


SIDE ELEVATION

 

1:100

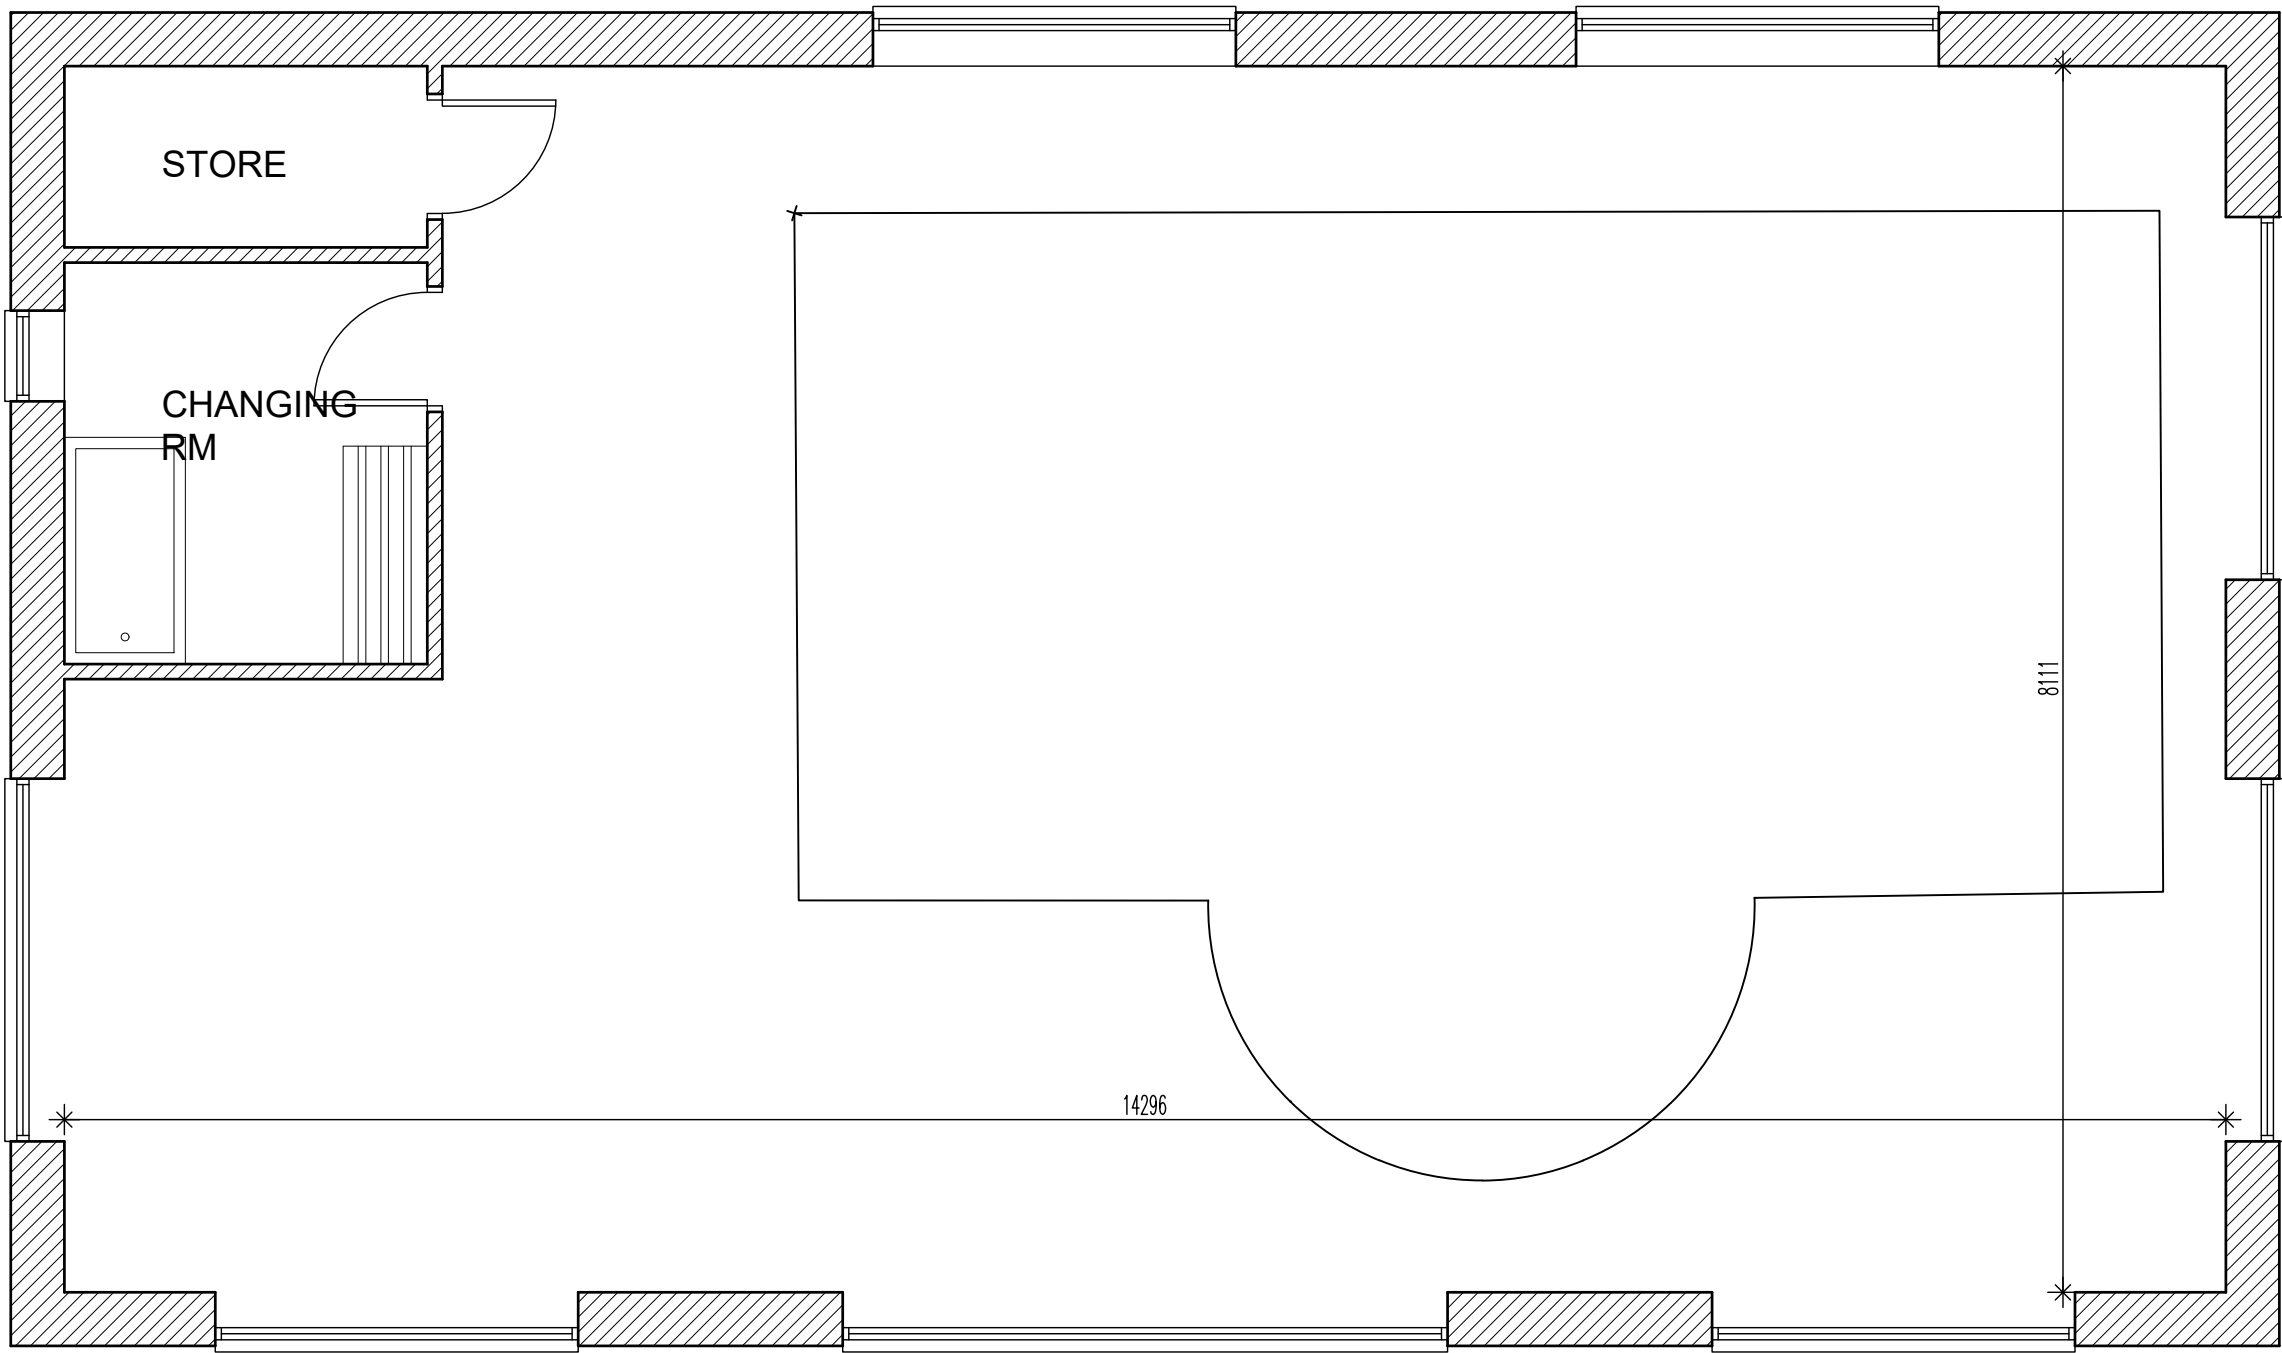

GROUND FLOOR

 

1:50

MWS Architectural Ltd		
ARCHITECTURAL CONSULTANT		
Tel/Fax: 01353 665 352		
Email: mark@mwsarchitectural.co.uk		
Project:		
PROPOSED EXTENSION		
Greenbanks London Road		
St .lppolyts		
Drawing:		
Proposed Pool House Building		
Drawing File Location:		
DRAWING-FILE-LOCATION		
Drawn by:	Scale:	Date:
MWS	1:100_1:50	24-02-25
Drawing no:		
518/P/12		
Revision		
.		