



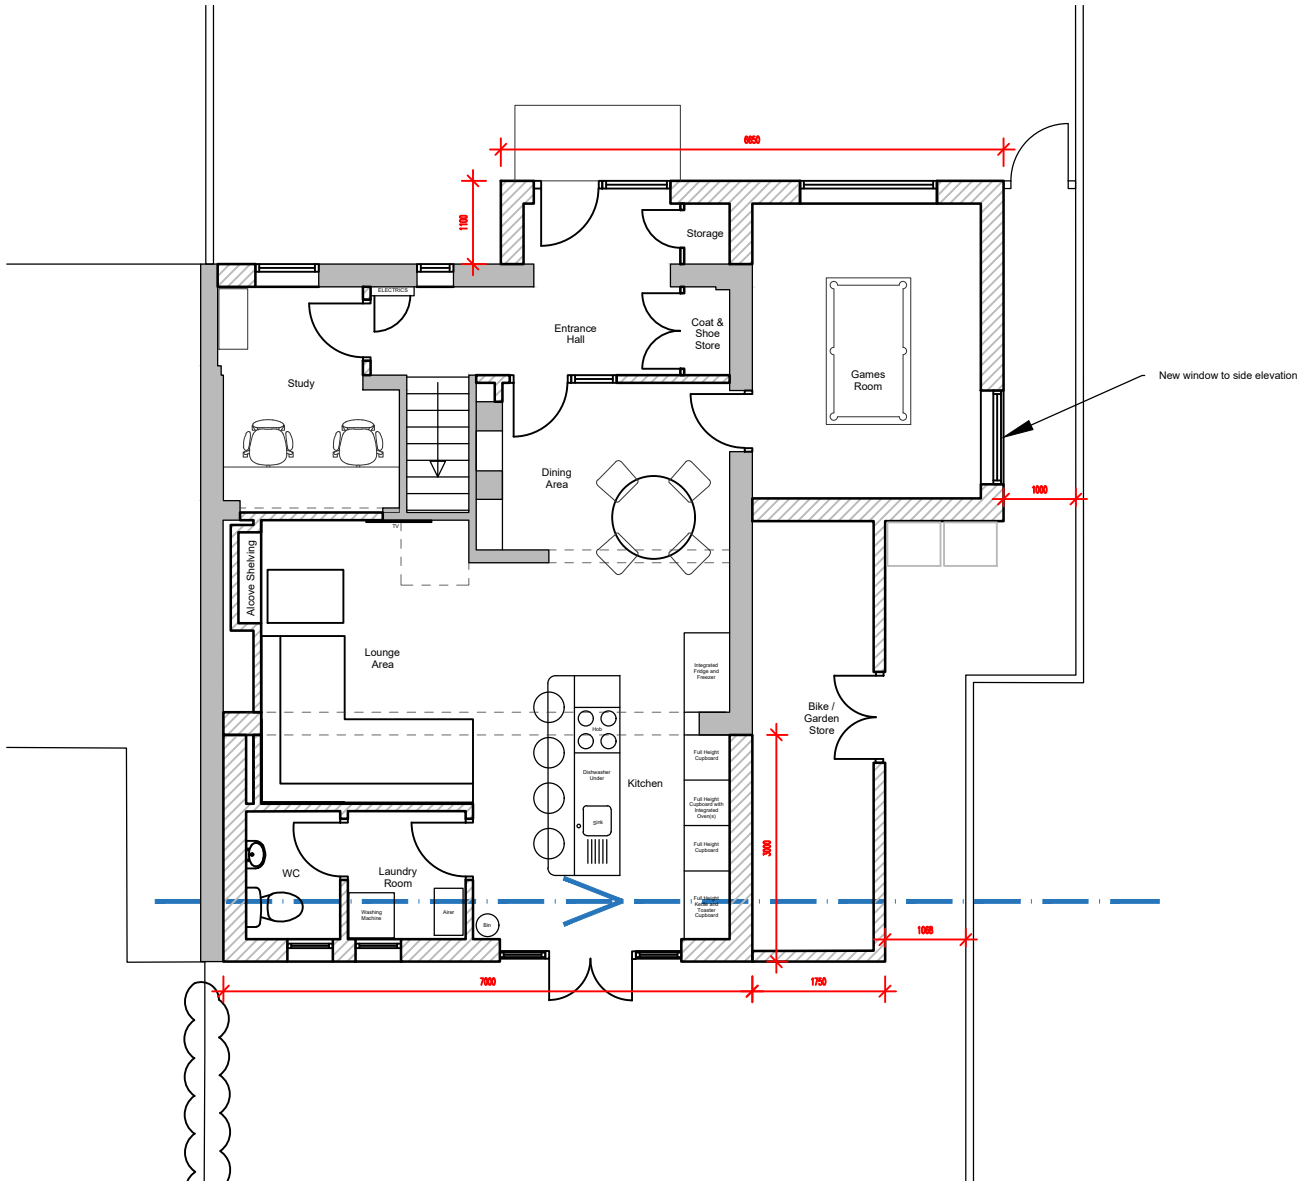

PROPOSED GROUND FLOOR PLAN
scale 1:100@A3

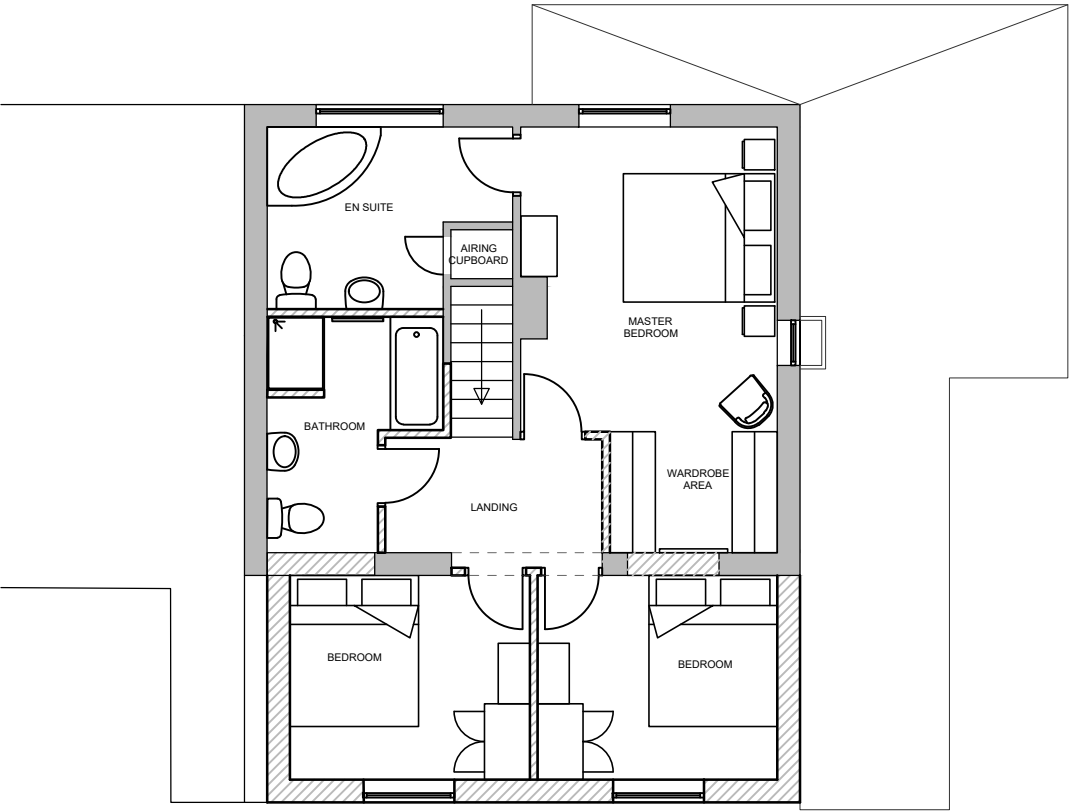

PROPOSED FIRST FLOOR PLAN
scale 1:100@A3

Scale Bar		To be used as guidance only	
1:100	mm	1000	3000
1:200	mm	2000	6000
1:500	M	5	15
1:1250	M	10	30

NOTES	

Rev	Date	Revision Description	Drm	Chk
A	09.07.24	Window added to GF side elevation.	sck	sck

Project Name Extension to: 66 Maycroft Letchworth SG6 4QD		North 	
Client Mark & Grace Nunn			
Drawing Title Proposed Ground & First Floor Plans		Client Job No -	
		SKID Job No 1964	
Drawing Reference. 1964 - PL03		Revision A	
Drawn Date 26.07.2022	Scale 1:100@A3	Drawn By sck	
Drawing Status PLANNING		Checked By -	

Sarah Kitchener
Interior Design

43 Paddock Close
Silverstone
NN12 8WL
07872 016680
sarah-id@hotmail.co.uk