


MATERIALS

- Walls**
Existing Face Brick
Existing Pebble Dash Render
Existing Brick Headers
Existing Parapet Wall with Brick Coping
- Roof**
Existing Dark Grey Plain Tile
Existing Flat Roof
- Windows**
Existing White Timber Sash Windows with Glazing Bar
Proposed White UPVC Sash Windows with Glazing Bar
Proposed White UPVC Casement Window with Glazing Bar
- Doors**
Existing Fire Door
Proposed White UPVC doors

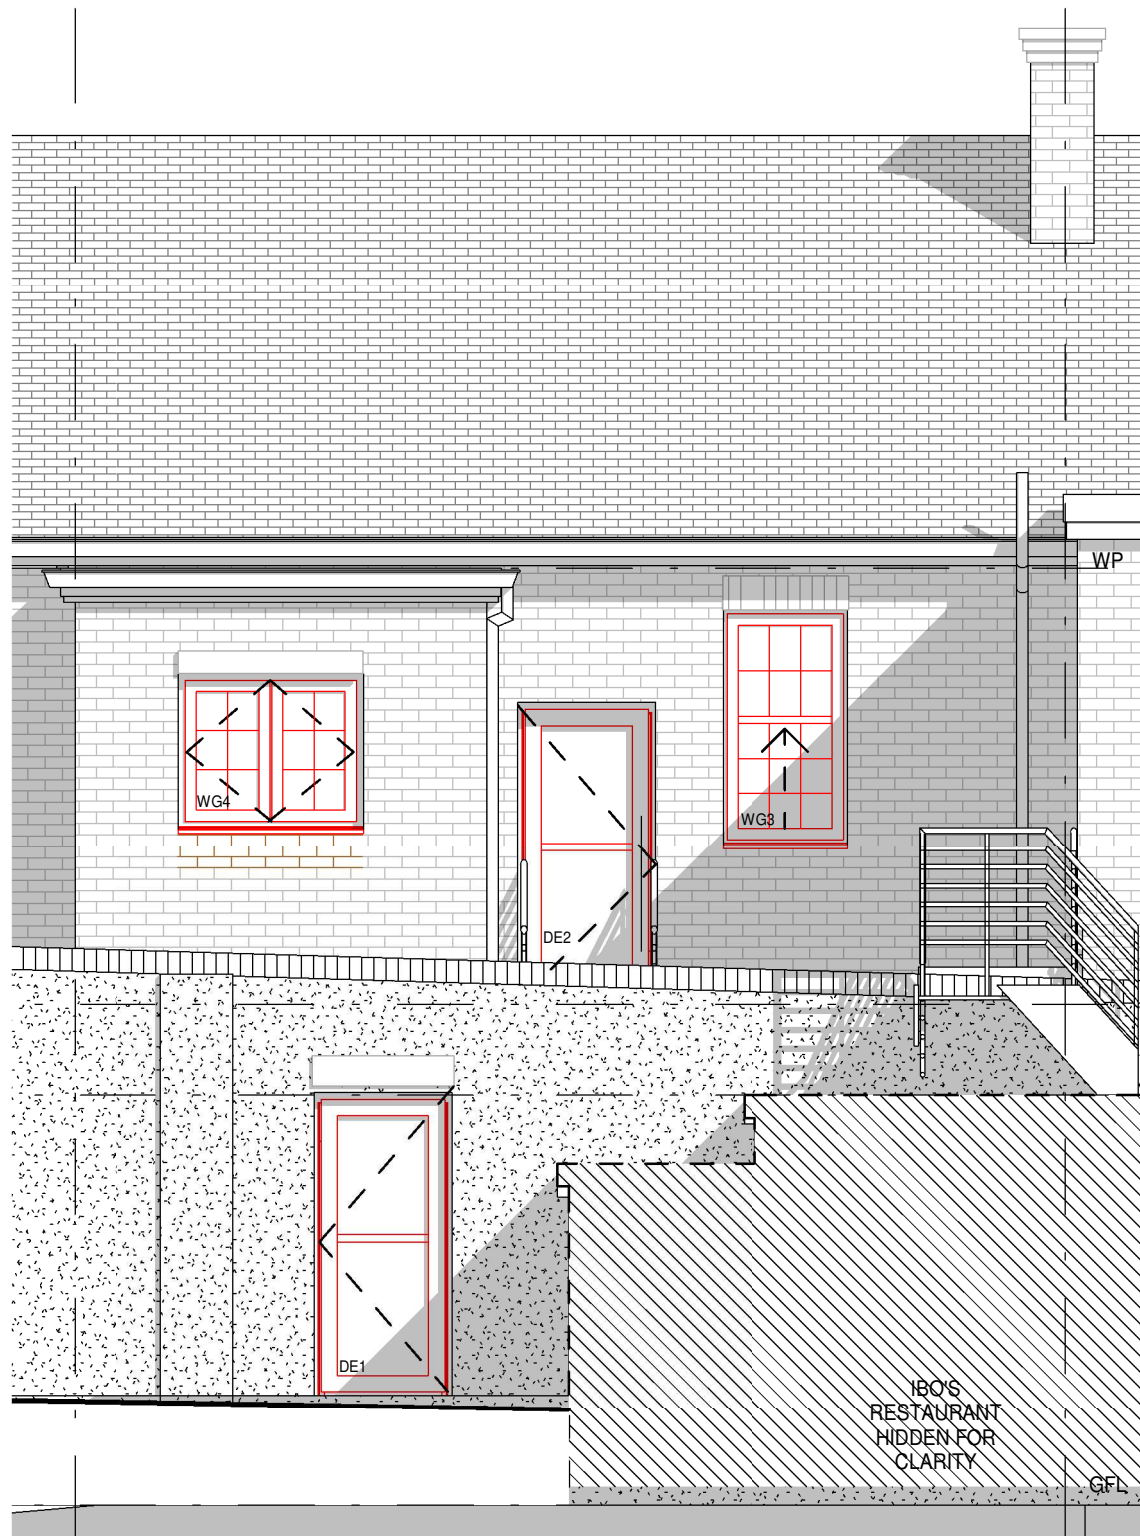

1 Proposed North Elevation
1 : 50



2 Proposed South Elevation
1 : 50

A Client
Amendments 29/05/2024

HET
HOME EXTENSION TEAM
4 Brand Street, Hitchin, Hertfordshire, SG5 1HX
Tel: (01462) 440099 E-mail: hitchin@het.co.uk

Client Miss Ahearne		
Project 3 Brand Street Hitchin Hertfordshire SG5 1LP		
Drawing Title Change of Use: Commercial to Mixed Use Inc. a 2 Bedroom First Floor Flat.		
Proposed Elevations.		
Scale: 1 : 50	Date: 01/20/23	Drawn by: GLH
Dwg. No. HET-1792/02	Rev. A	