


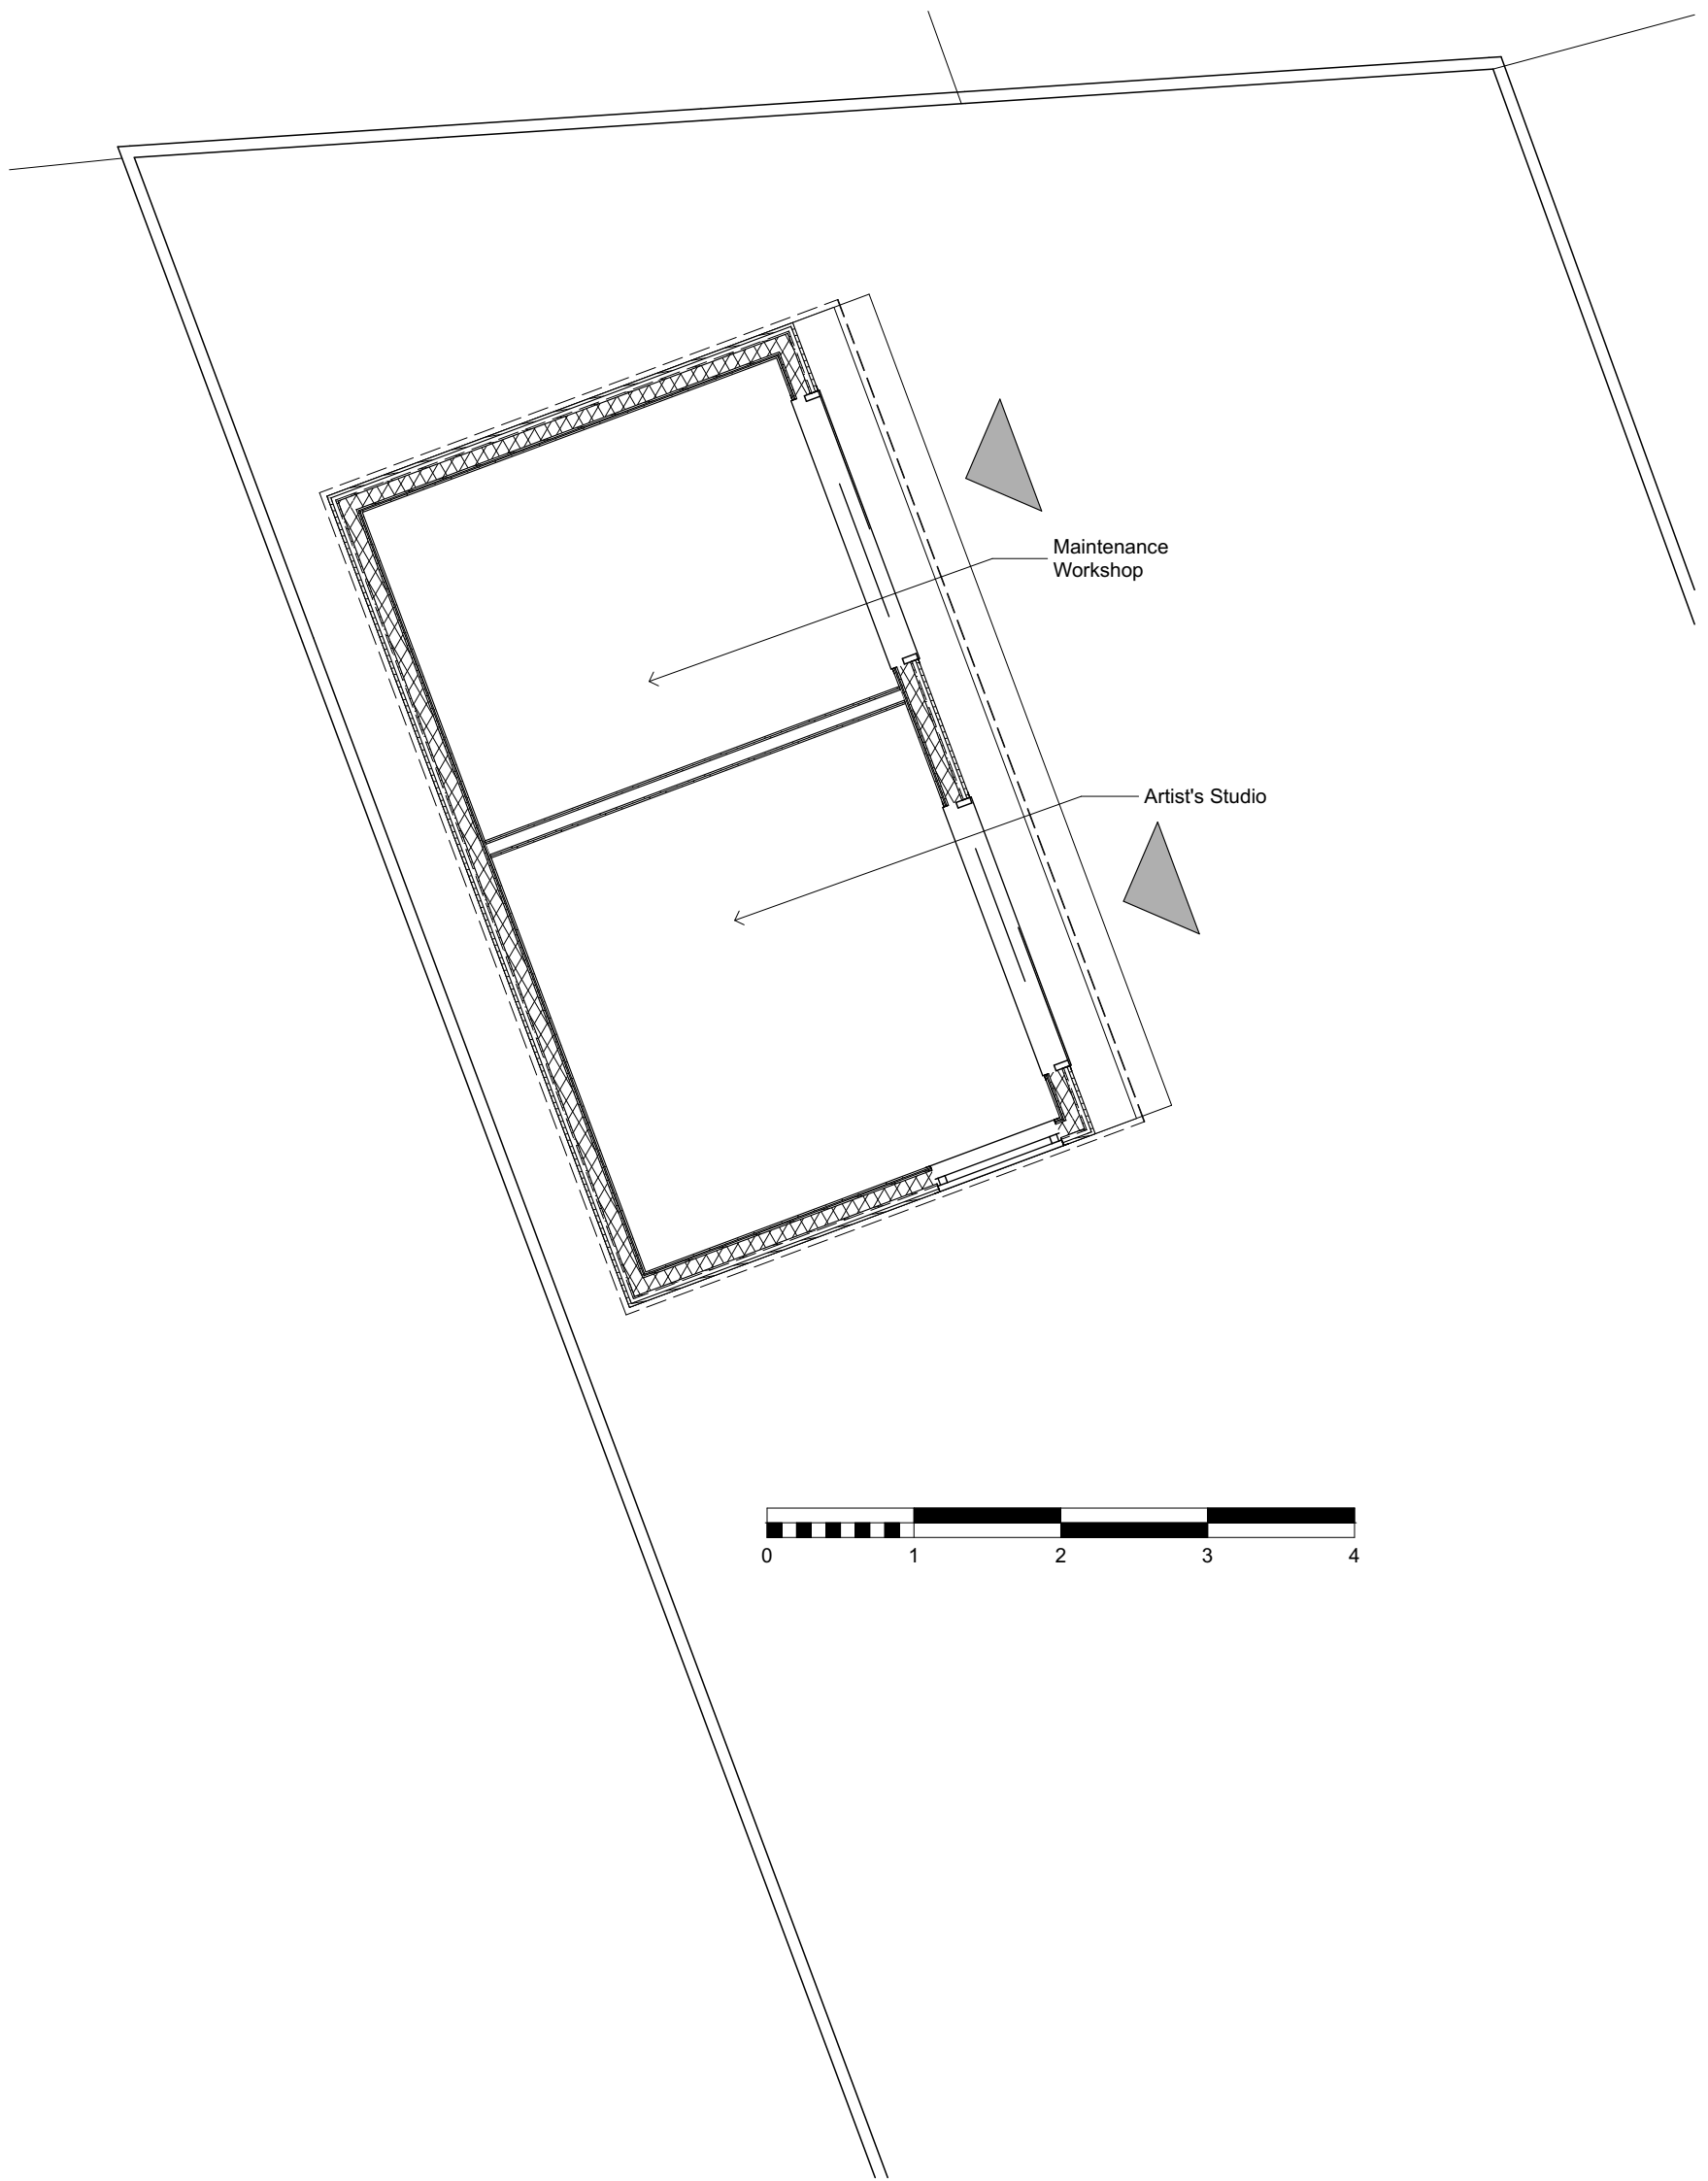

0. Proposed Garden Office Floor Plan 1:50

Revision notes - First issue	8 Radcliffe Road Proposed Class E Permitted Development	Proposed Garden Office Floor Plan	Drawing Scale 1:50		
		Drawing Status Certificate of Lawfulness	Layout ID PL.10.5	Status	Revision -