

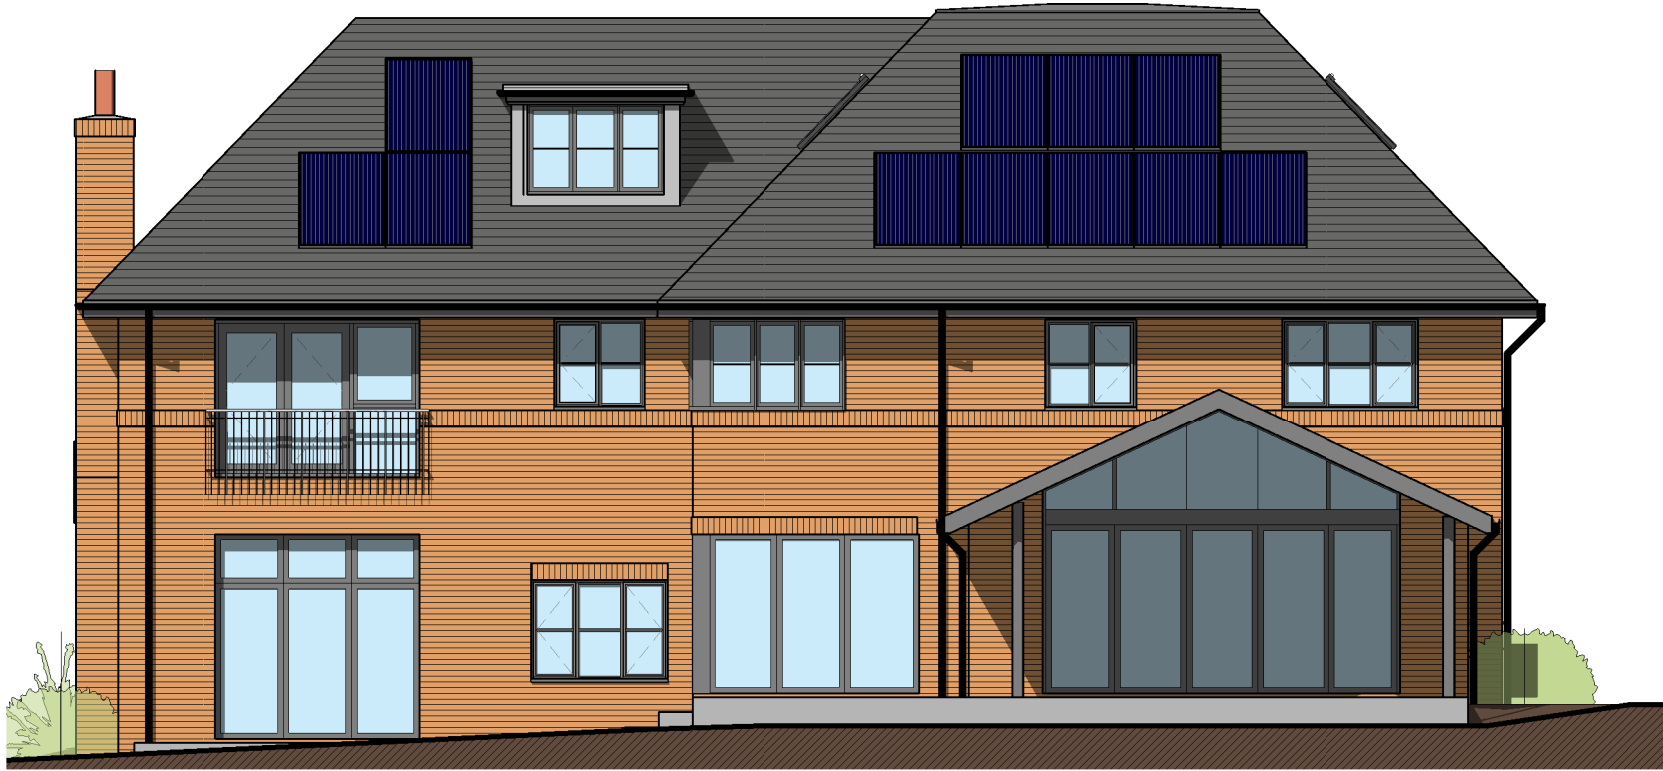


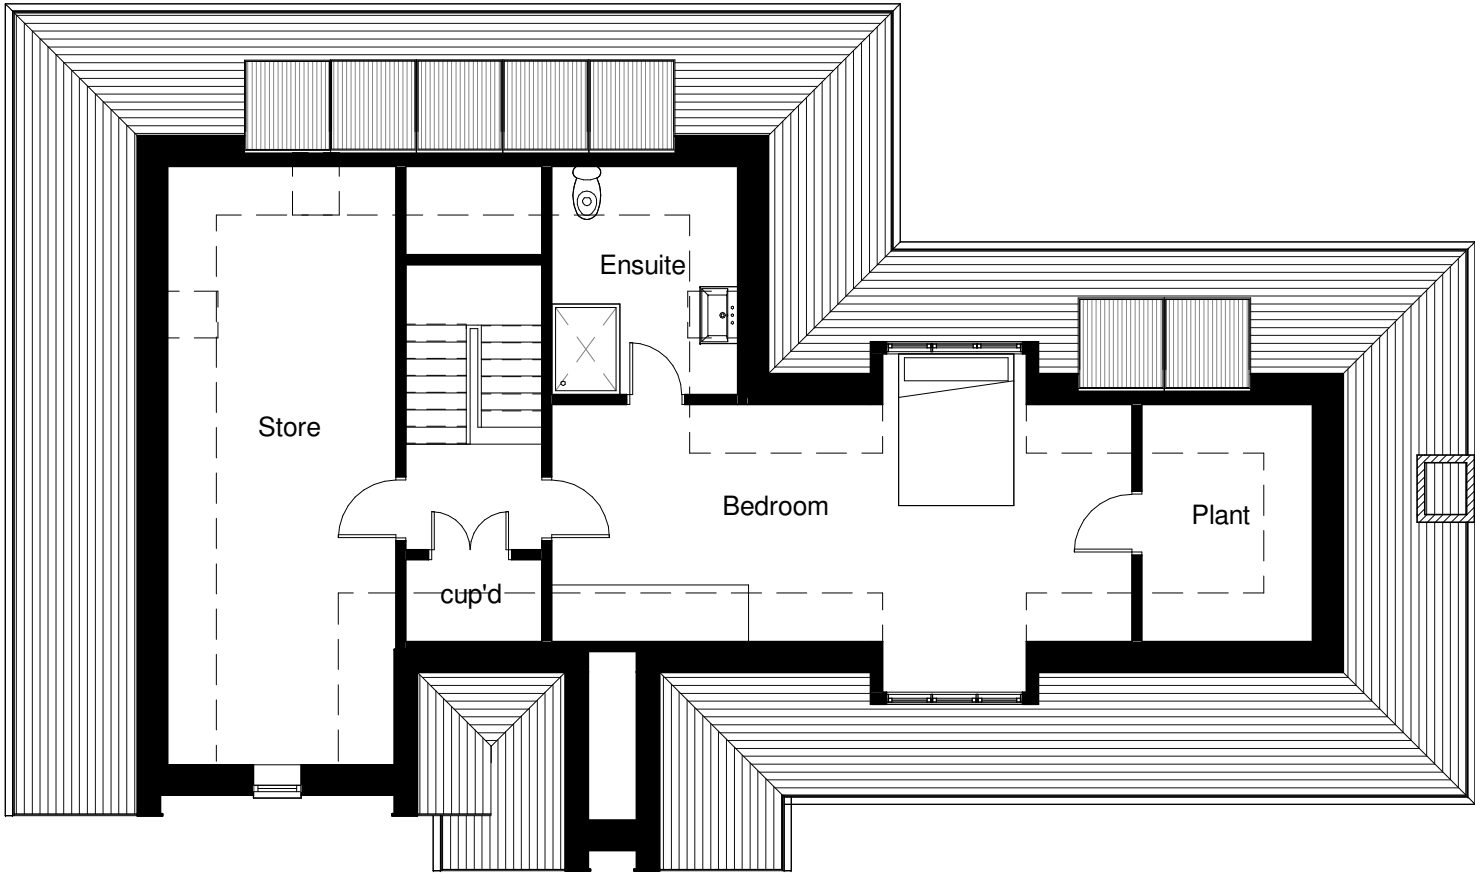


Proposed South Elevation
1 : 100

Proposed Second Floor
1 : 100

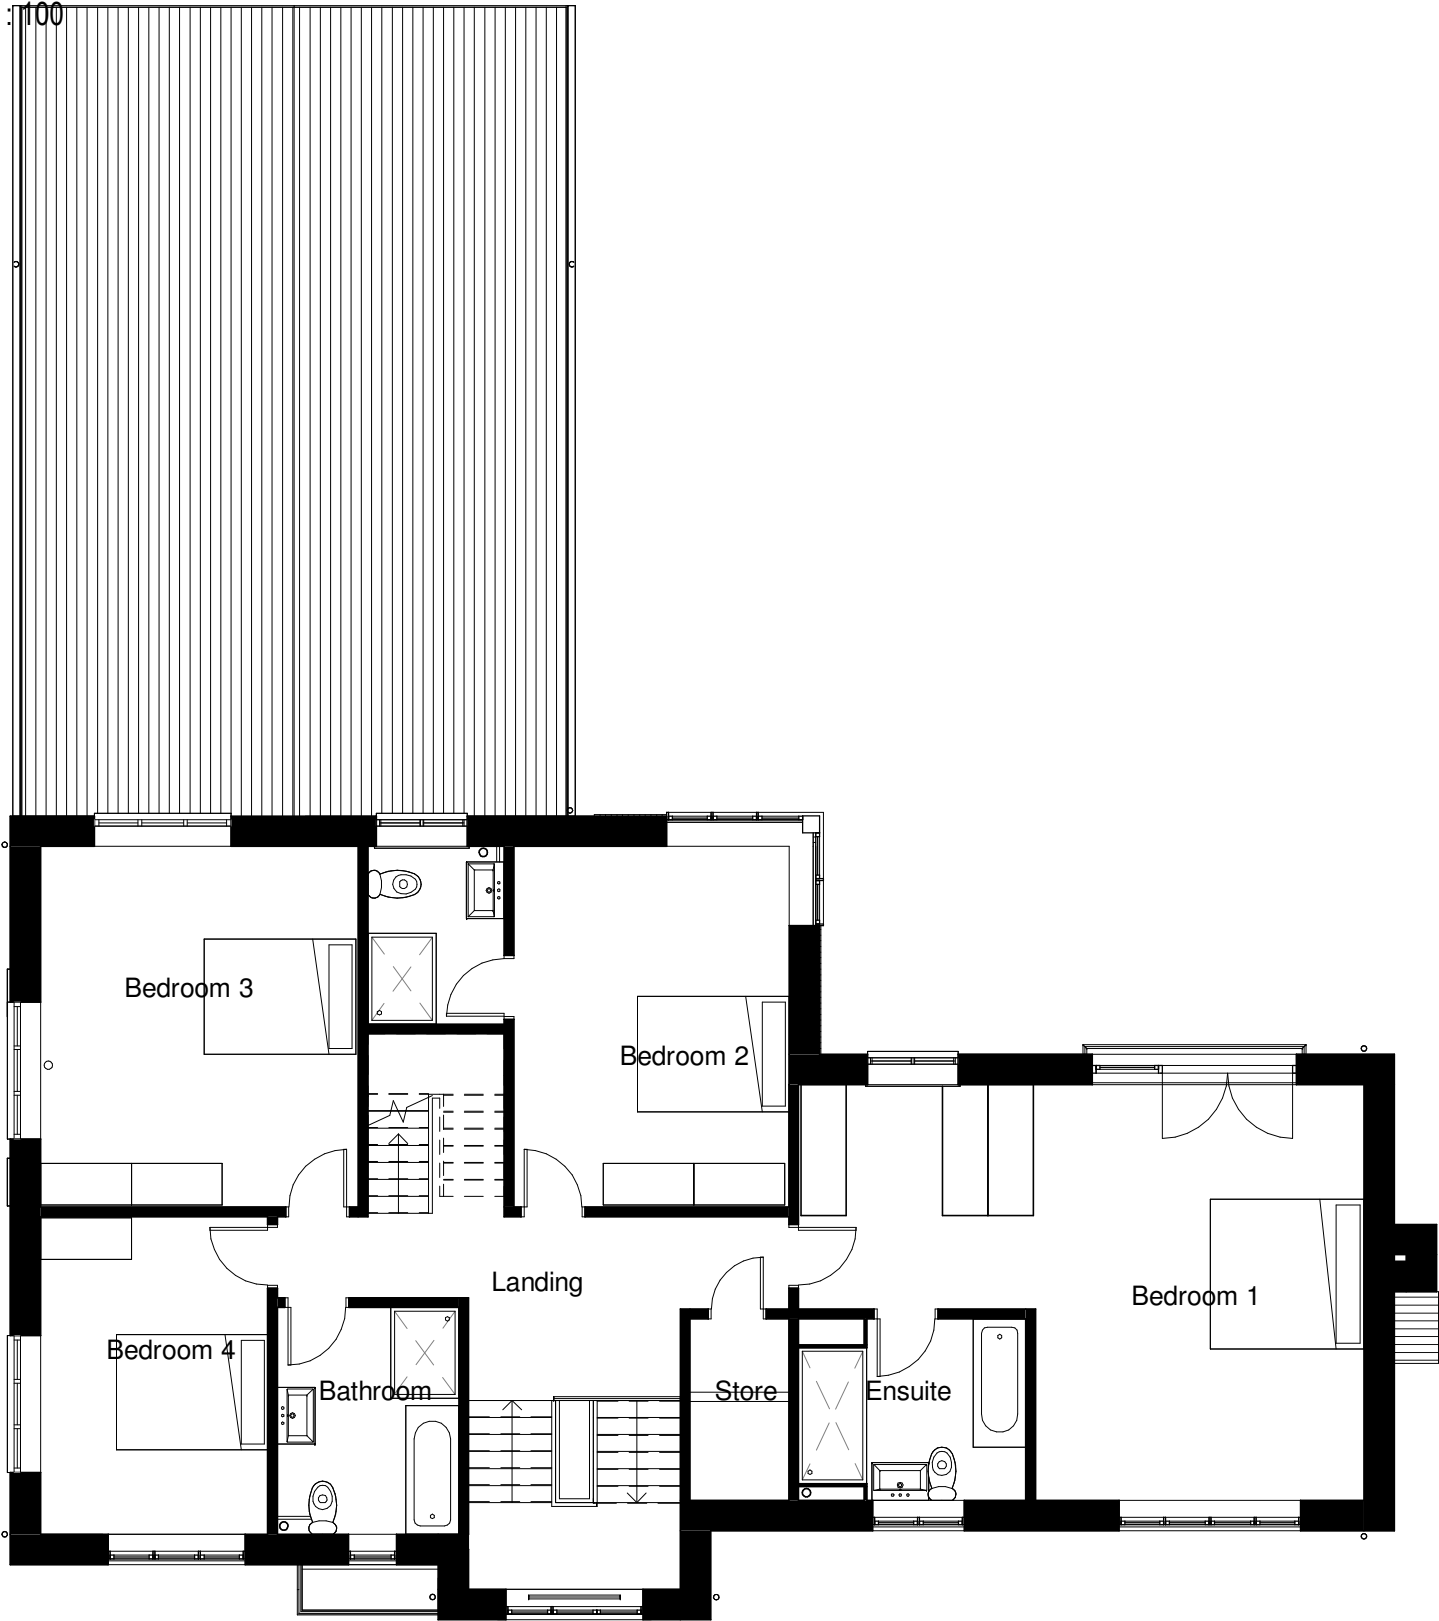

Proposed First Floor
1 : 100

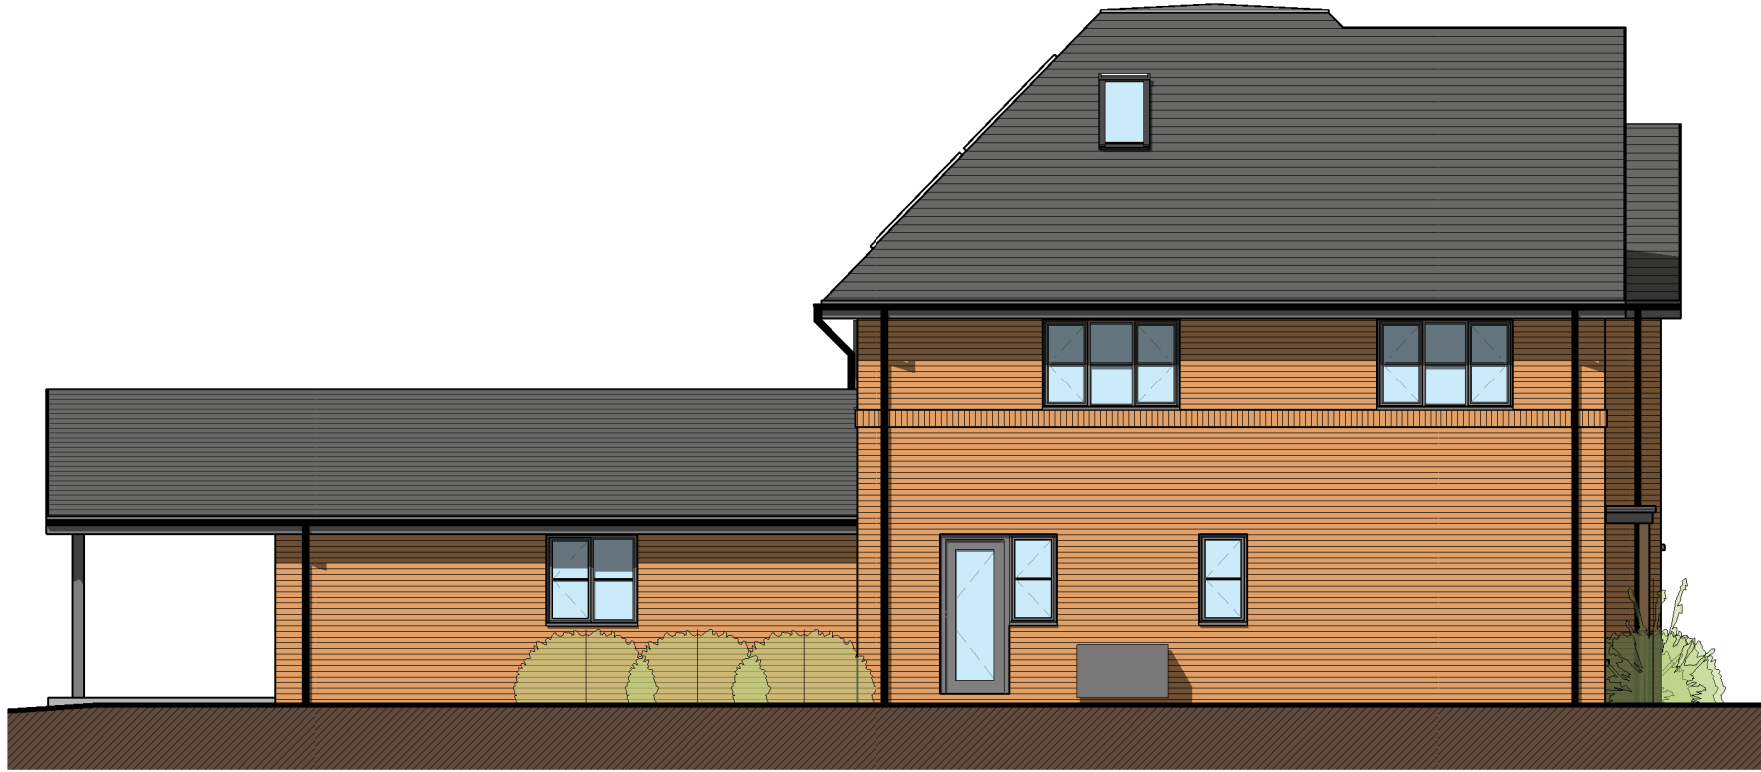

Proposed East Elevation
1 : 100

PLANNING
PENTANGLE
DESIGN GROUP

SUITE 1, 21 BANCROFT HITCHIN HERTS SG5 1JW
T:01462 431133 E:pdg@pentangledesign.co.uk

JOB TITLE
Proposed Residential Development
Land at The Coach House, Radwell Lane,
Radwell, Herts SG7 5ES
101 -

DRAWING TITLE
Proposed First Floor Plan and Elevations

SCALE	DRAWING NUMBER	REVISION
1 : 100	07	D
DATE April '25		
SHT SIZE A2		
JOB NUMBER 3907		

ARCHITECTS AND INTERIOR DESIGNERS

