





Proposed North Elevation
1 : 100





Proposed West Elevation
1 : 100

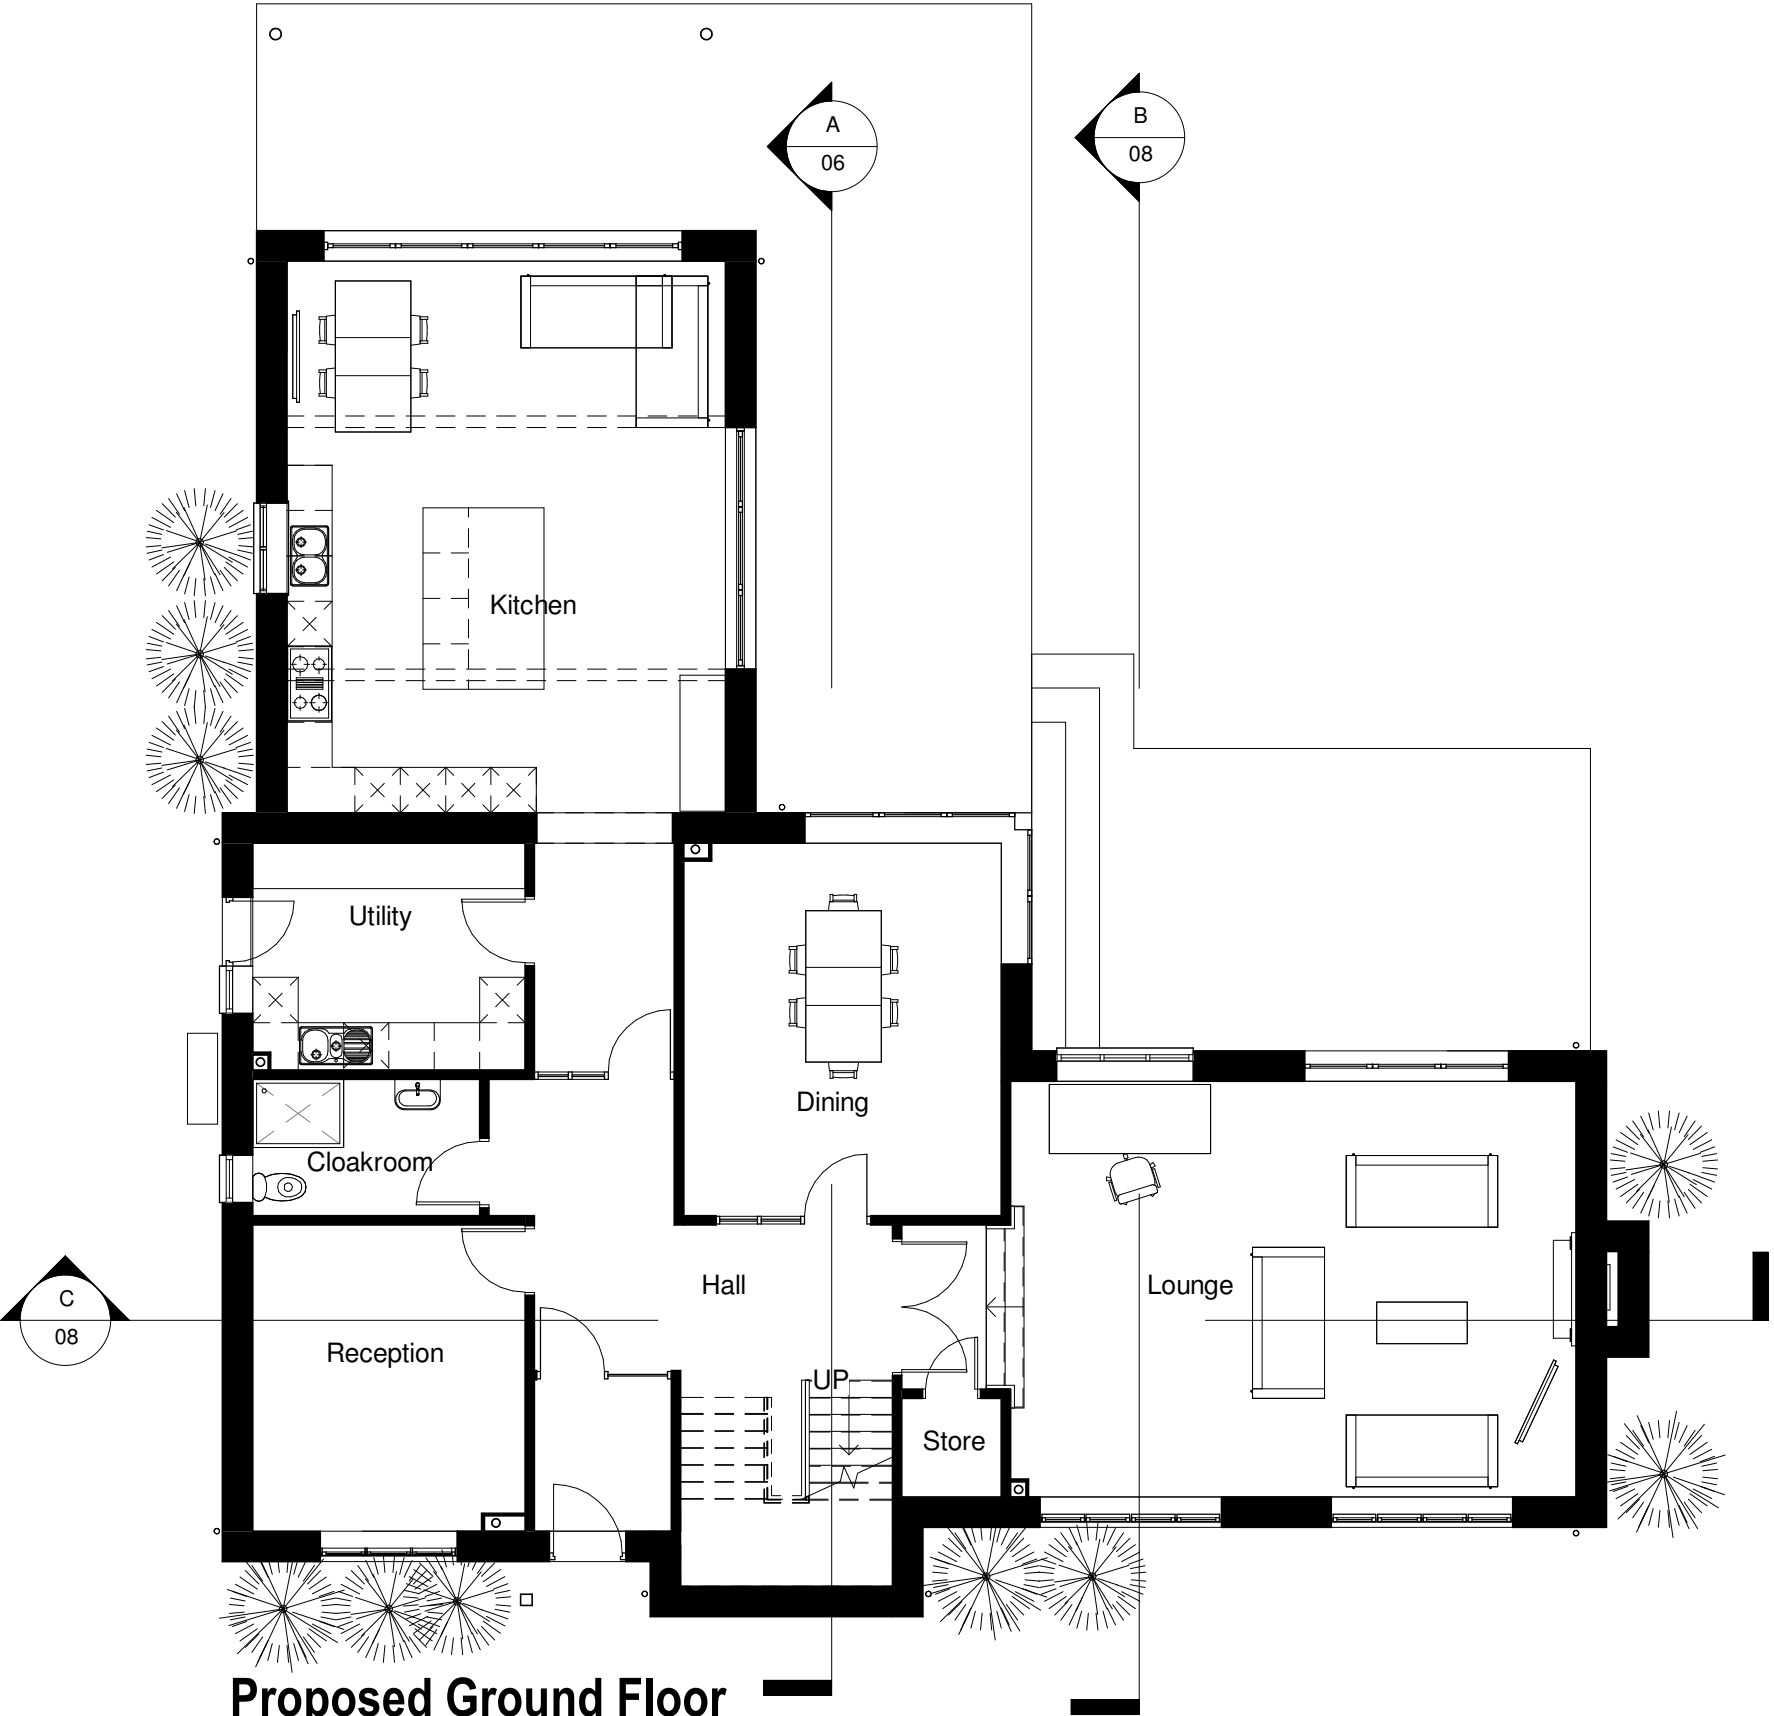

Proposed Ground Floor
1 : 100

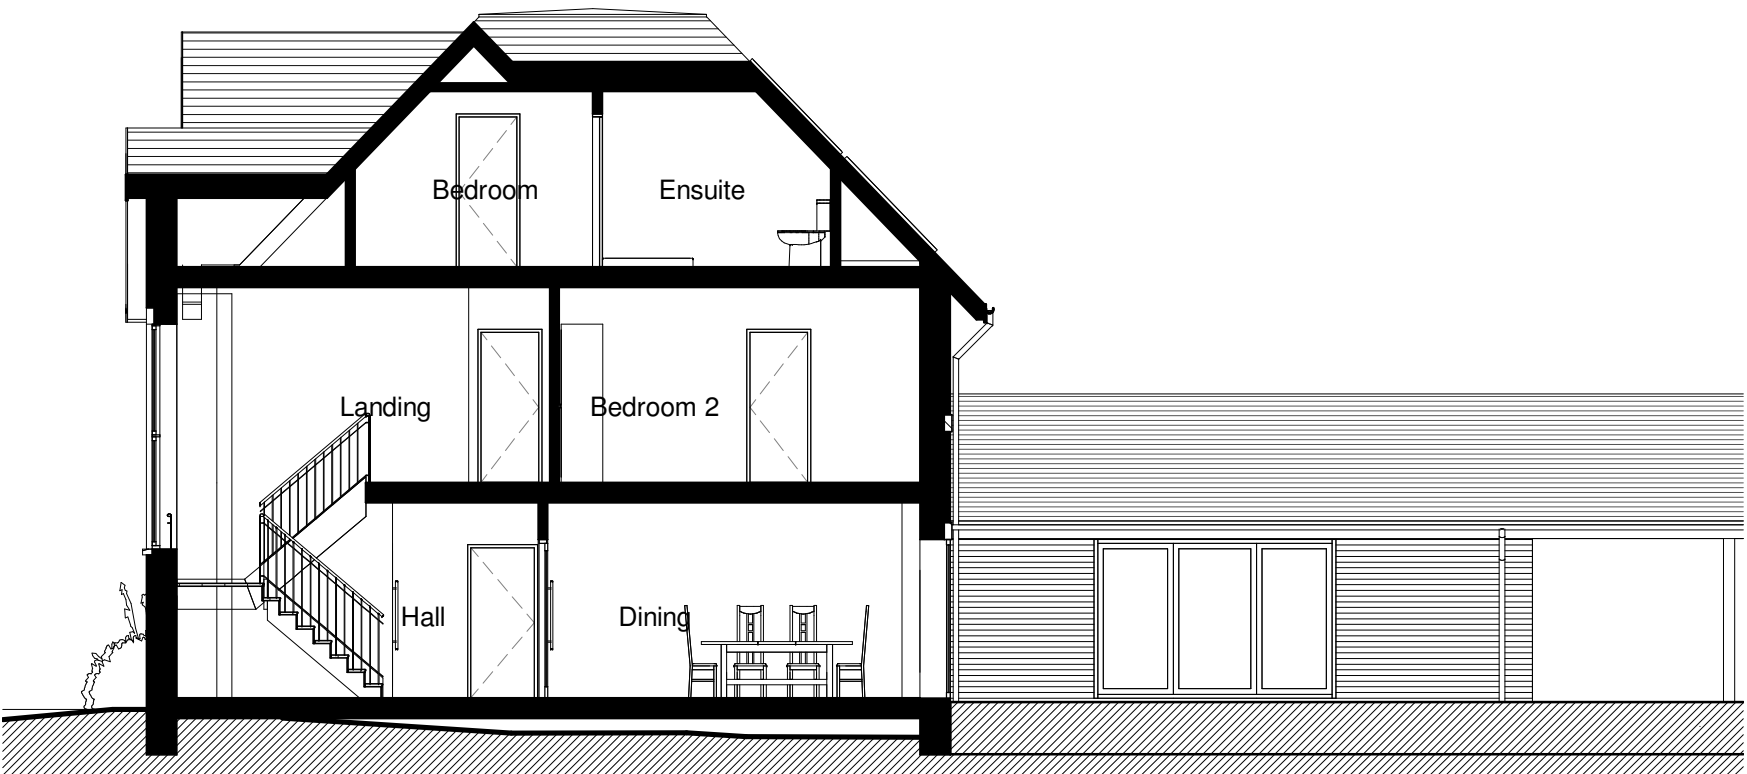

Section A-A
1 : 100

 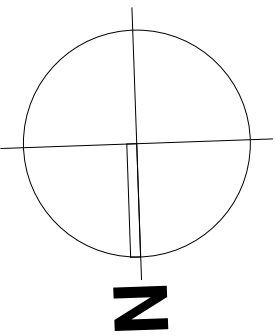

ANY QUERIES REGARDING DIMENSIONS TO BE TAKEN UP WITH PENTANGLE DESIGN GROUP.

ALL DIMENSIONS OF EXISTING BUILDINGS TO BE VERIFIED ON SITE.

THIS DRAWING IS THE COPYRIGHT OF PENTANGLE DESIGN GROUP AND SHALL NOT BE IN ANY WAY USED OR REPRODUCED WITHOUT THEIR PRIOR WRITTEN CONSENT.

NOTES

MATERIALS:

Roof:
Marley Acme Clay Plain Tiles: Weathered/Heritage
pV Panels where indicated (subject to specialists design.
Lead sheet with wood rolls to dormer window roofs and cheeks.
Single ply membrane to flat crown roof.

Walls:
Red Multi facing brick (Autrique by TBS)
with reconstituted stone cills where indicated

Windows: Powder Coated Aluminium
RAL 7037 or RAL 7021

PLANNING

PENTANGLE
DESIGN GROUP

SUITE 1, 21 BANCROFT HITCHIN HERTS SG5 1JW
T:01462 431133 E:pdg@pentangledesign.co.uk

JOB TITLE
Proposed Residential Development
Land at The Coach House, Radwell Lane,
Radwell, Herts SG7 5ES
101 -

DRAWING TITLE
Proposed Ground Floor Plan and Elevations

SCALE	DRAWING NUMBER	REVISION
1 : 100		
DATE April '25		
SHT SIZE A2		
JOB NUMBER 3907	06	c

ARCHITECTS AND INTERIOR DESIGNERS