


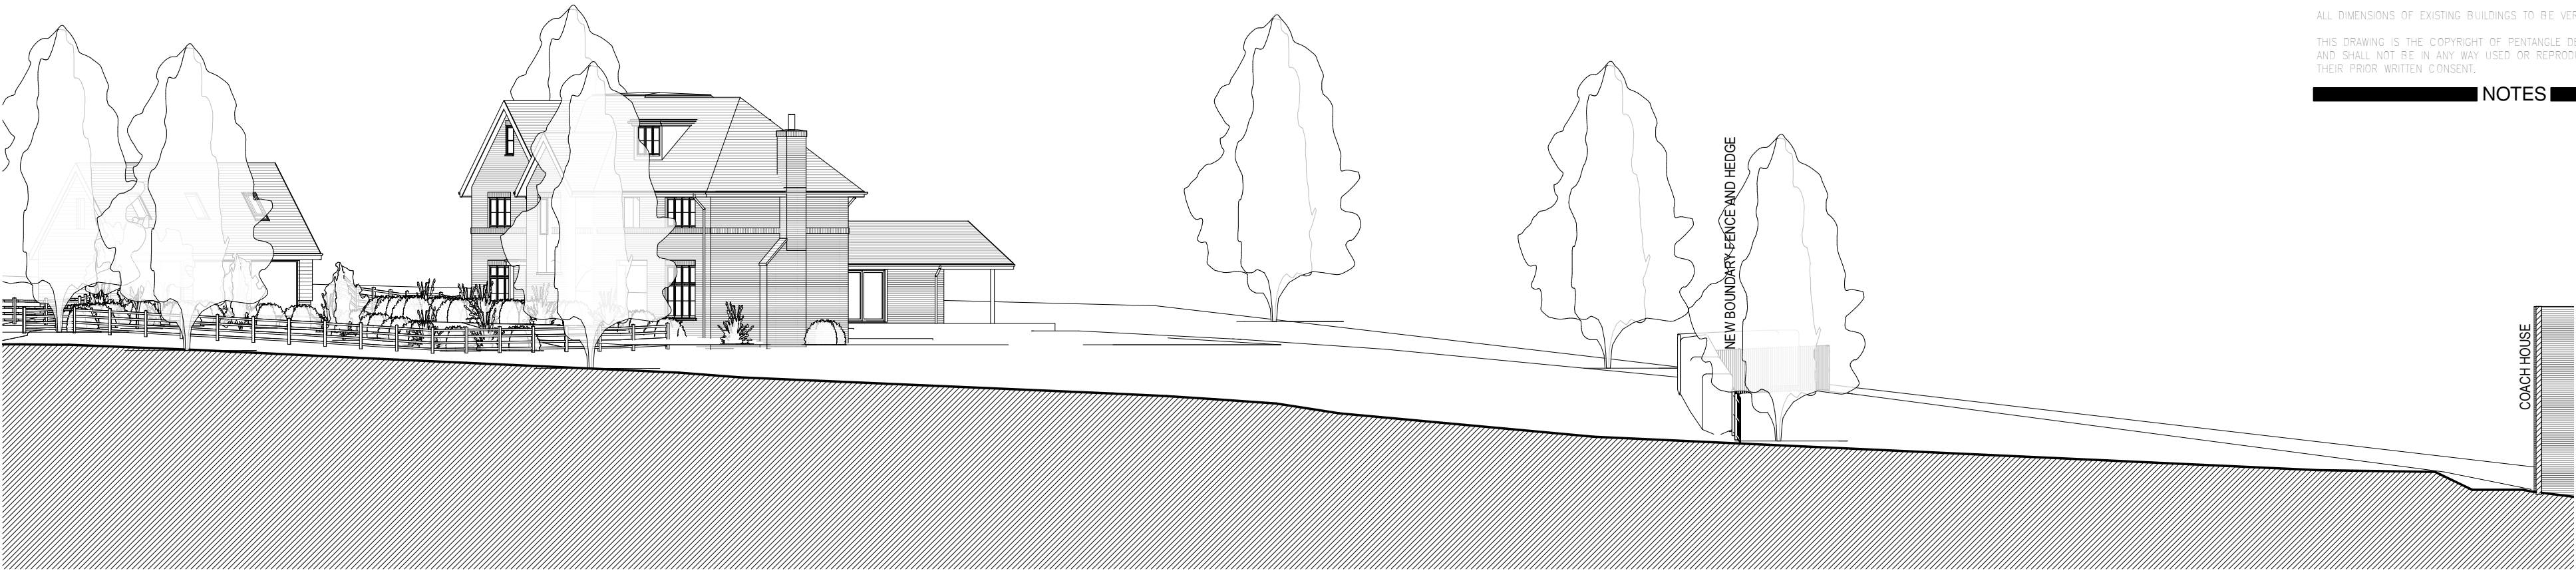

ANY QUERIES REGARDING DIMENSIONS TO BE TAKEN UP WITH PENTANGLE DESIGN GROUP.
ALL DIMENSIONS OF EXISTING BUILDINGS TO BE VERIFIED ON SITE.
THIS DRAWING IS THE COPYRIGHT OF PENTANGLE DESIGN GROUP AND SHALL NOT BE IN ANY WAY USED OR REPRODUCED WITHOUT THEIR PRIOR WRITTEN CONSENT.

NOTES

Section through rear of Coach House
1 : 200



North Elevation of New House
1 : 200



Section Through New House
1 : 200

PRELIMINARY
PENTANGLE
DESIGN GROUP

SUITE 1, 21 BANCROFT HITCHIN HERTS SG5 1JW
T:01462 431133 E:pdg@pentangledesign.co.uk

JOB TITLE
Proposed New Self-Build Dwelling at
Coach House, Radwell Lane, Radwell, Baldock
for -

DRAWING TITLE
Proposed Site Sections

SCALE	DRAWING NUMBER	REVISION
1 : 200	10	B
DATE May '25		
SHT SIZE A2		
JOB NUMBER 3907		

ARCHITECTS AND INTERIOR DESIGNERS

