


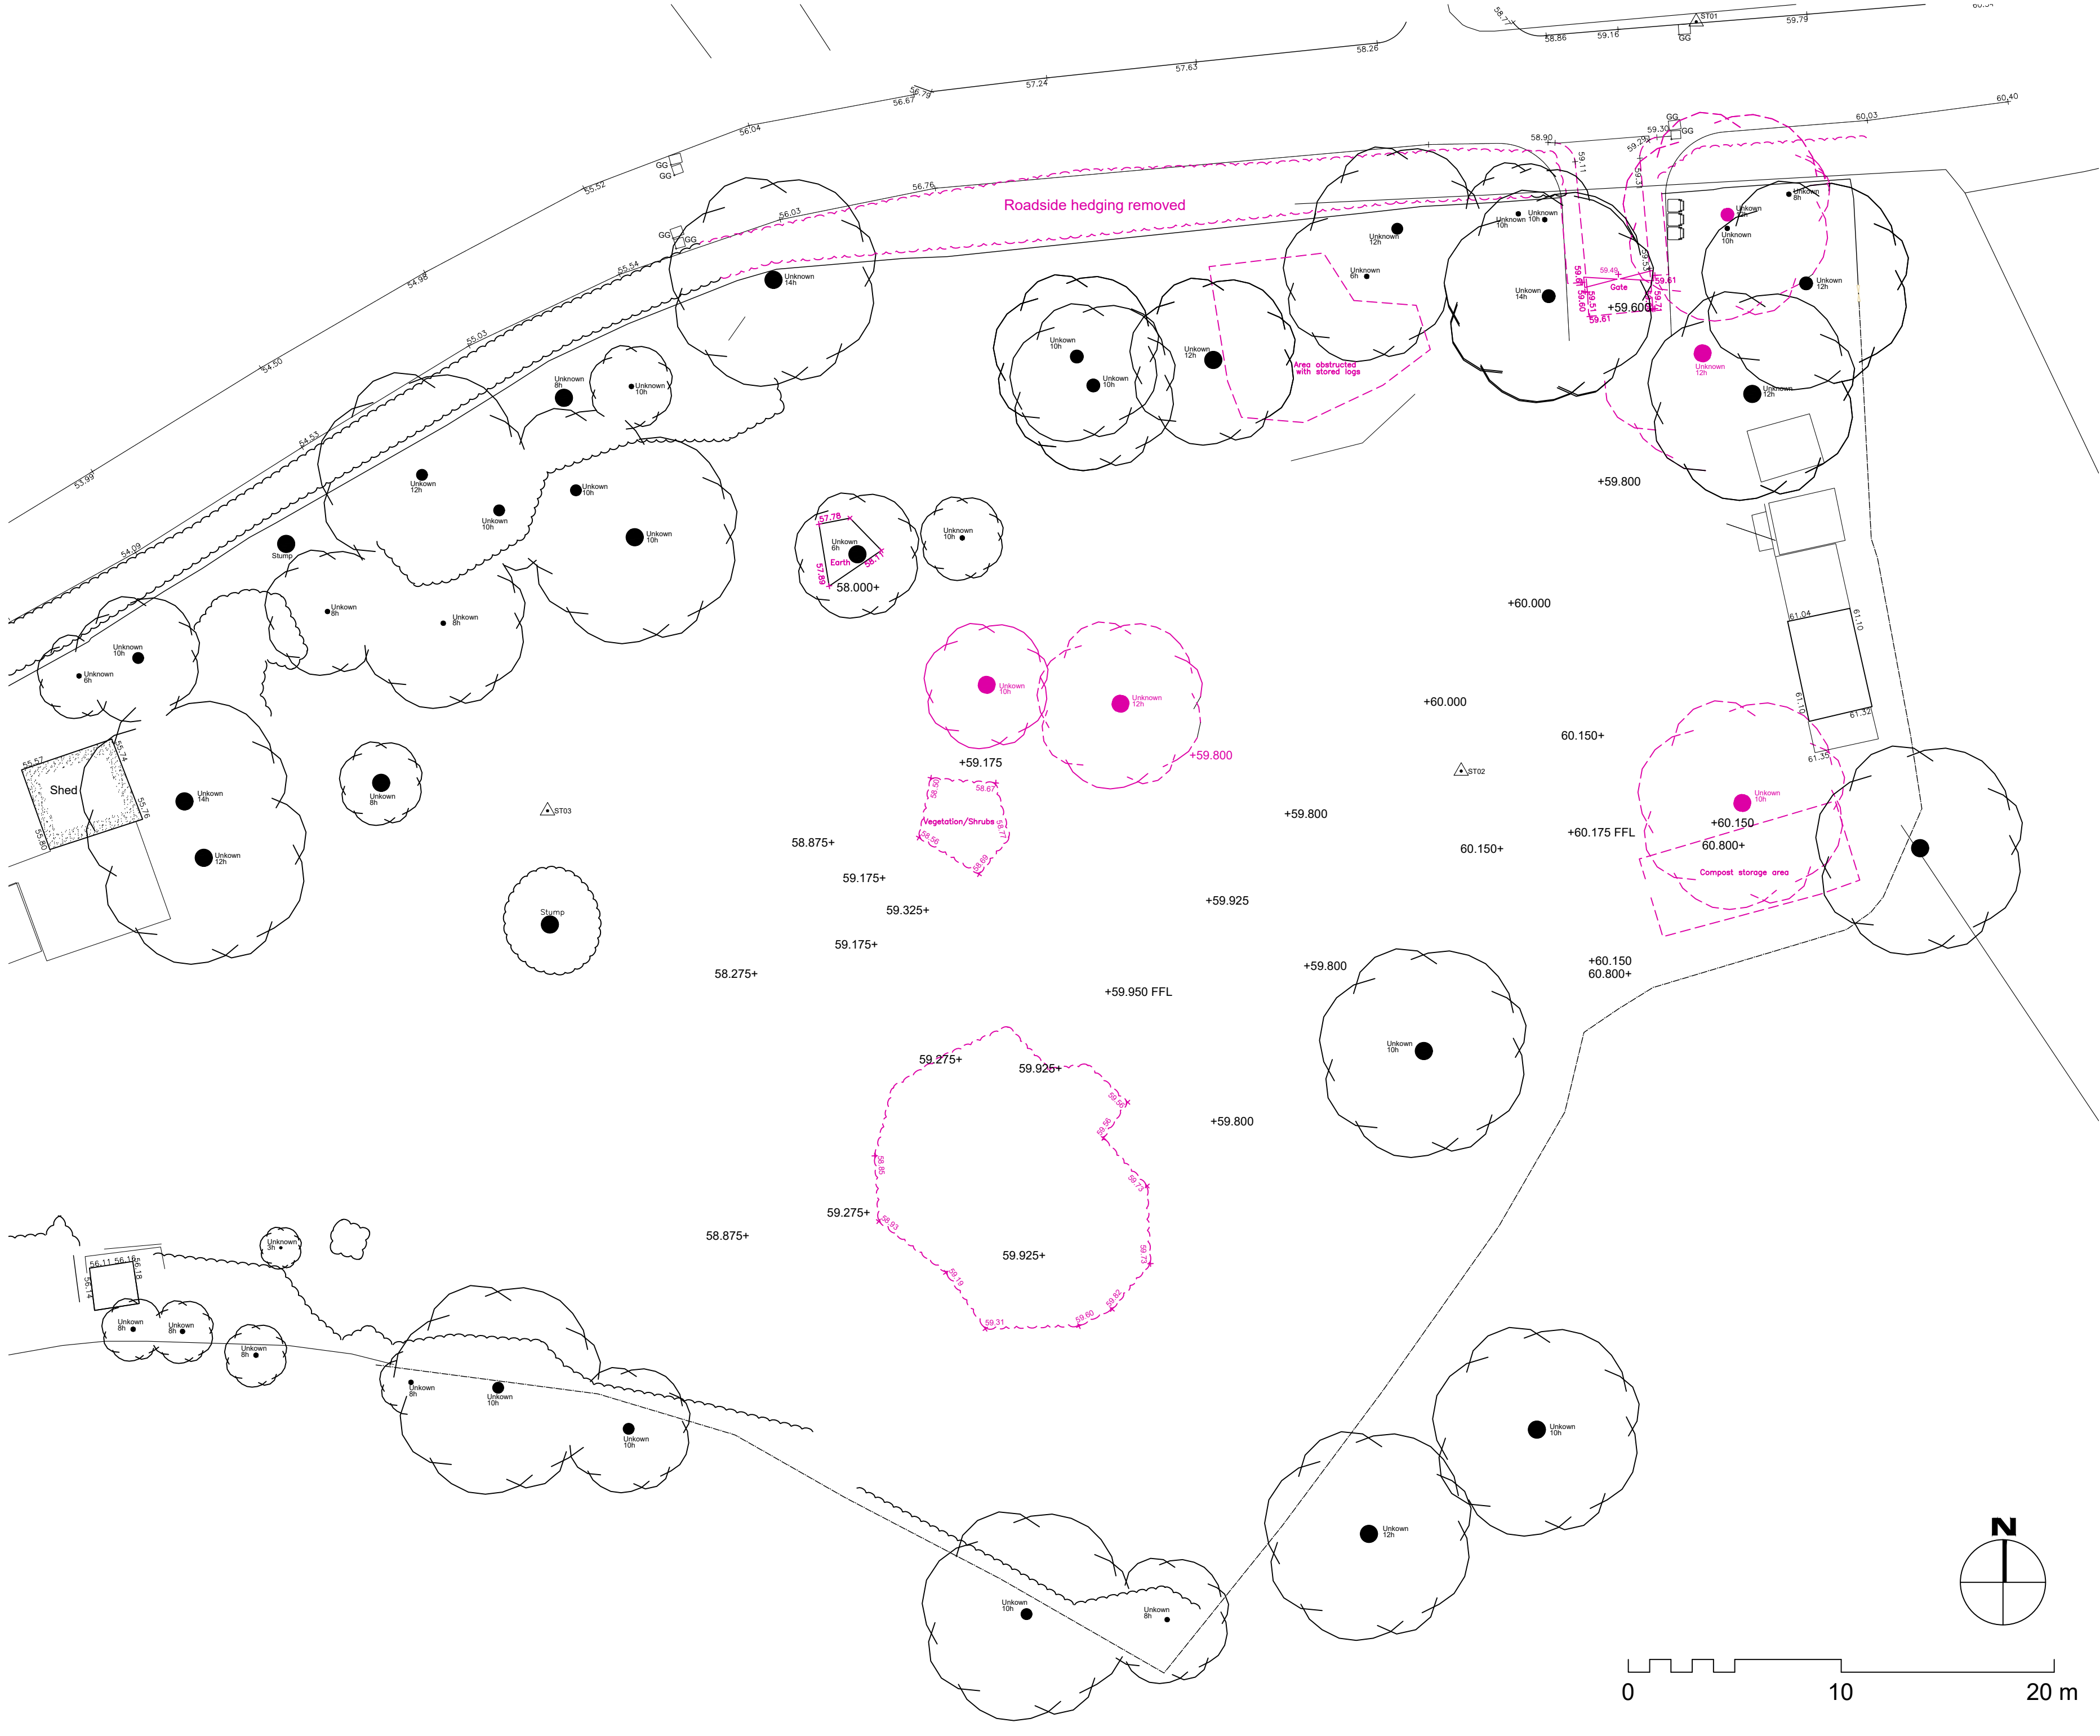

ANY QUERIES REGARDING DIMENSIONS TO BE TAKEN UP WITH
PENTANGLE DESIGN GROUP.

ALL DIMENSIONS OF EXISTING BUILDINGS TO BE VERIFIED ON SITE.

THIS DRAWING IS THE COPYRIGHT OF PENTANGLE DESIGN GROUP
AND SHALL NOT BE IN ANY WAY USED OR REPRODUCED WITHOUT
THEIR PRIOR WRITTEN CONSENT.

NOTES

PLANNING

PENTANGLE
DESIGN GROUP

SUITE 1, 21 BANCROFT HITCHIN HERTS SG5 1JW
TEL(01462) 431133 E:PDG@PENTANGLEDESIGN.CO.UK

JOB TITLE

Proposed Residential Development
Land at Coach House, Radwell Lane, Radwell

DRAWING TITLE

SITE PLAN
DEMOLITIONS AND SITE CLEARANCE

SCALE	1:200	DRAWING NUMBER	04	REVISION	B
DATE	May '25				
Sheet	A2				
JOB NUMBER	3907				

ARCHITECTS & INTERIOR DESIGNERS