



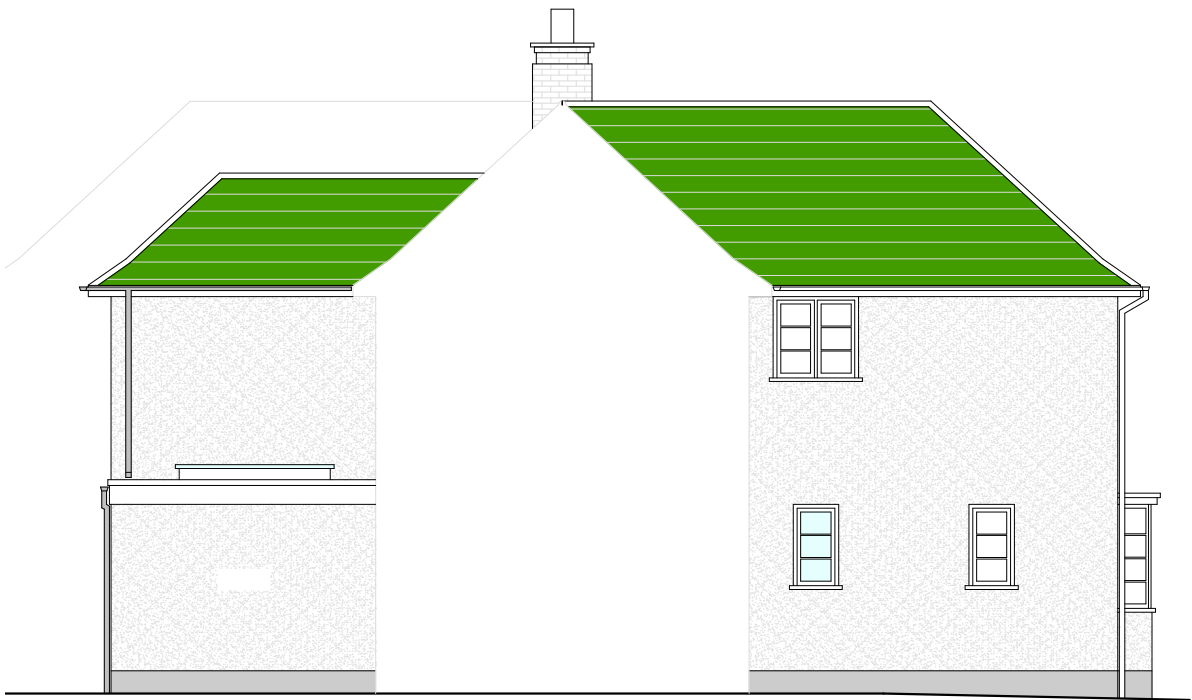


PROPOSED SOUTH ELEVATION




APPROVED SOUTH ELEVATION

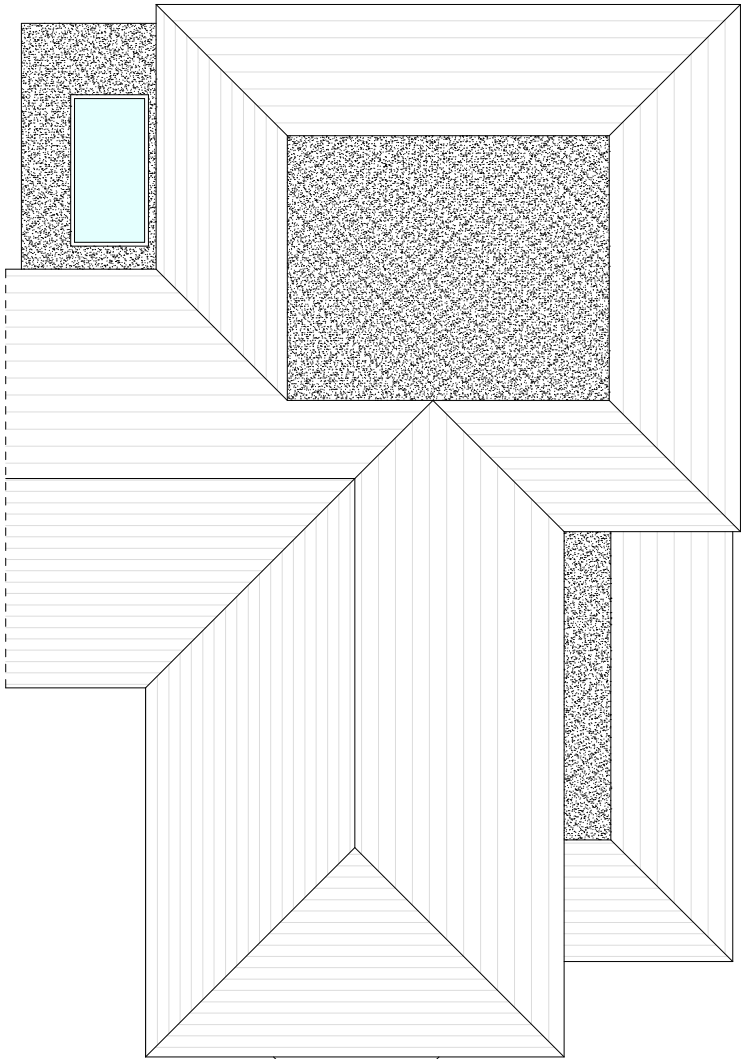

APPROVED ROOF PLAN

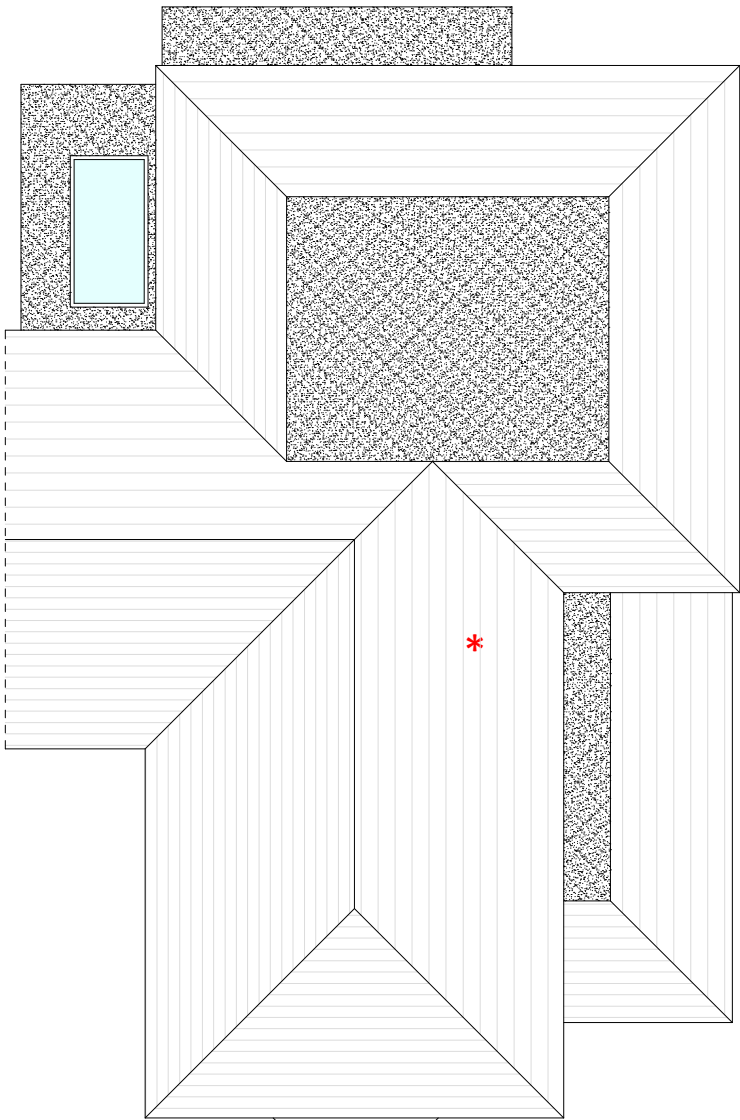

PROPOSED ROOF PLAN

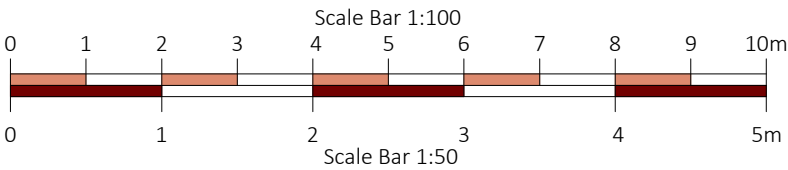

Drawing Title	Drawing Number ODC.25/10.03		
South Elevations Roof Plans	Date August 2025		
	Scale 1:50	Paper Size A3	
Project 29 The Chilterns Hitchin Herts SG4 9PP	Octagon Design & Consultancy 2a Bourmemouth Rd - STEVENAGE - Herts SG1 2PN e: trj13@icloud.com m: 07831 146756		