




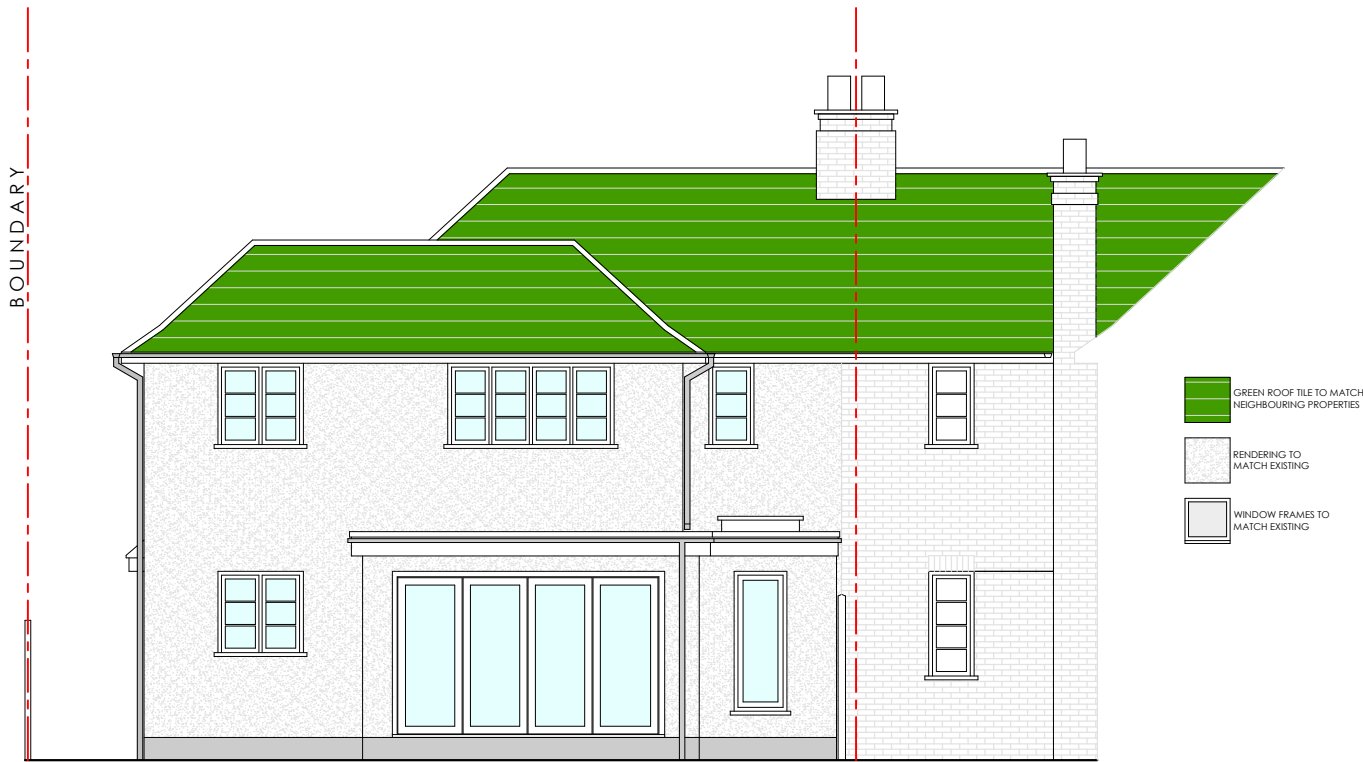

PROPOSED WEST ELEVATION

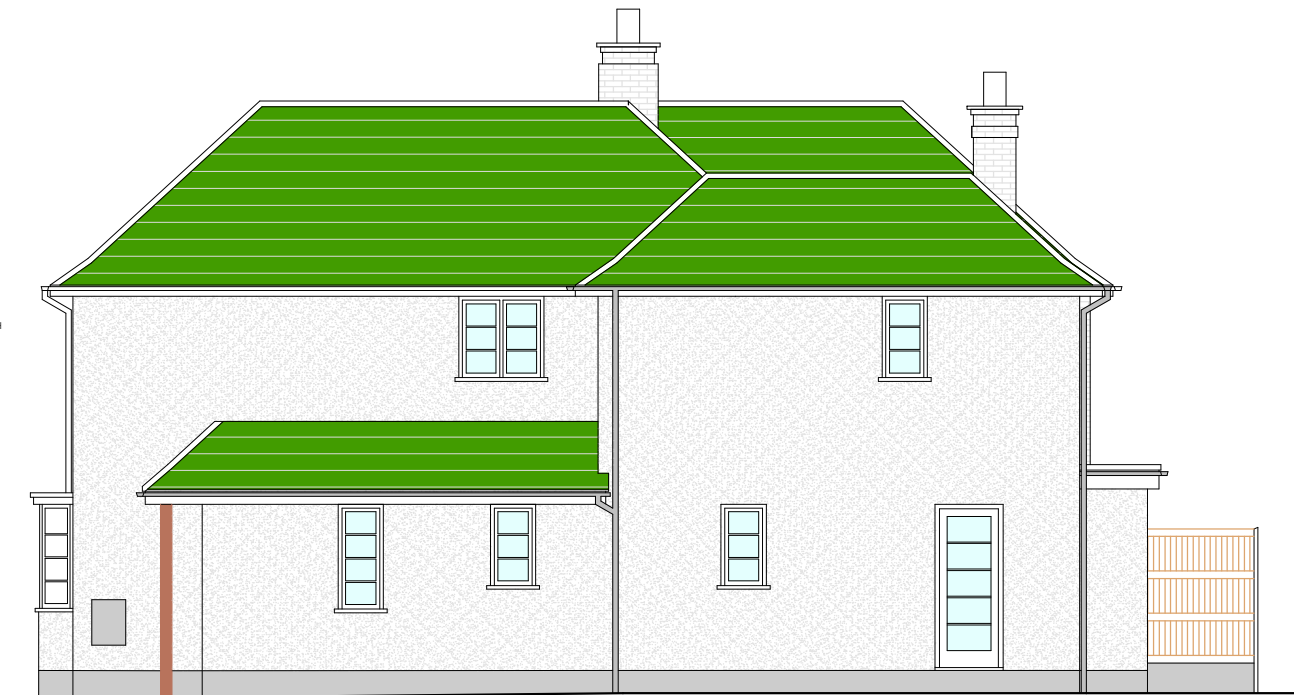


PROPOSED NORTH ELEVATION

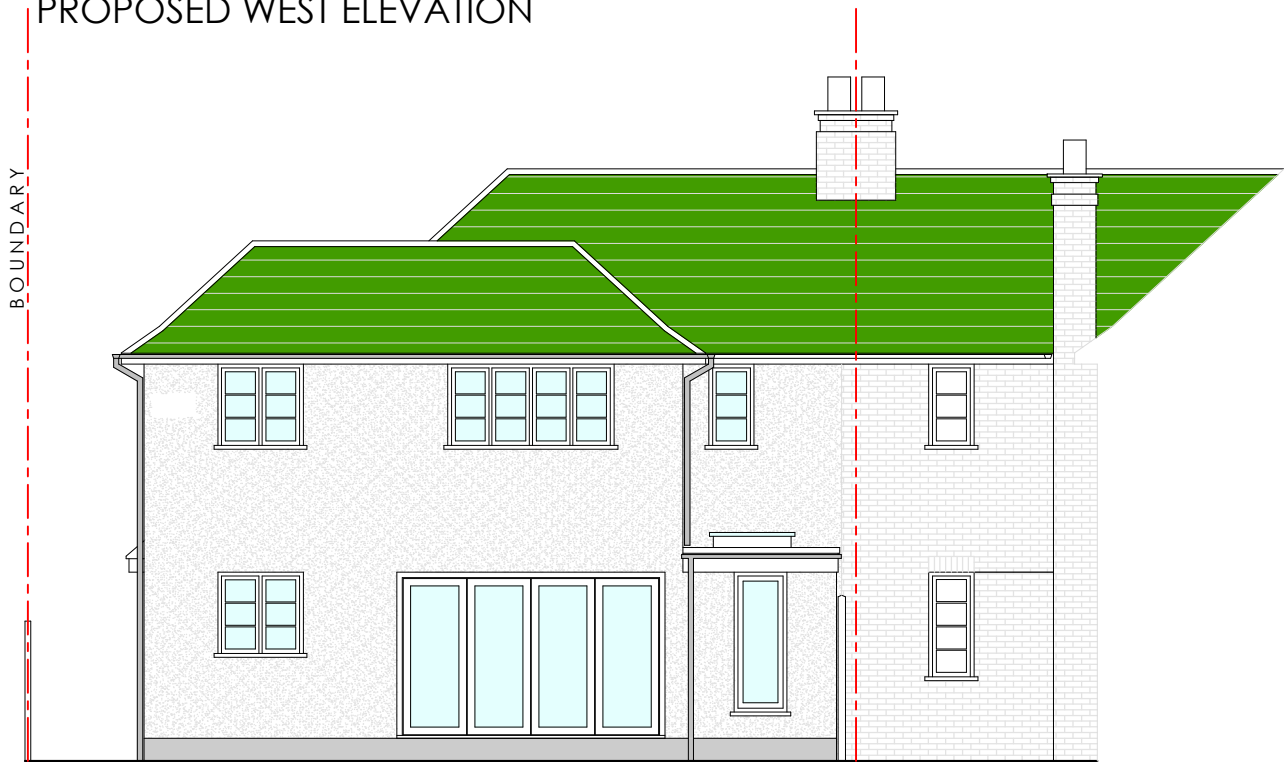

APPROVED WEST ELEVATION



APPROVED NORTH ELEVATION

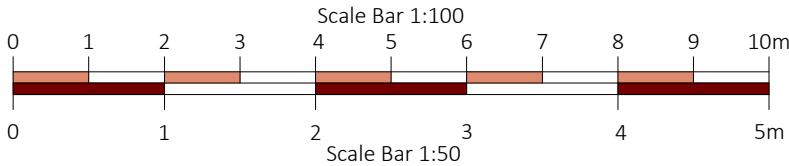

Drawing Title		Rev.	Date	Note
West & North Elevations				
Project		Drawing Number ODC.25/10.02		
29 The Chilterns		Scale 1:50	Paper Size A3	Date August 2025
Hitchin		Octagon Design & Consultancy		
Herts SG4 9PP		2a Boumemouth Rd - STEVENAGE - Herts SG1 2PN		
		e: trj13@icloud.com		
		m: 07831 146756		