



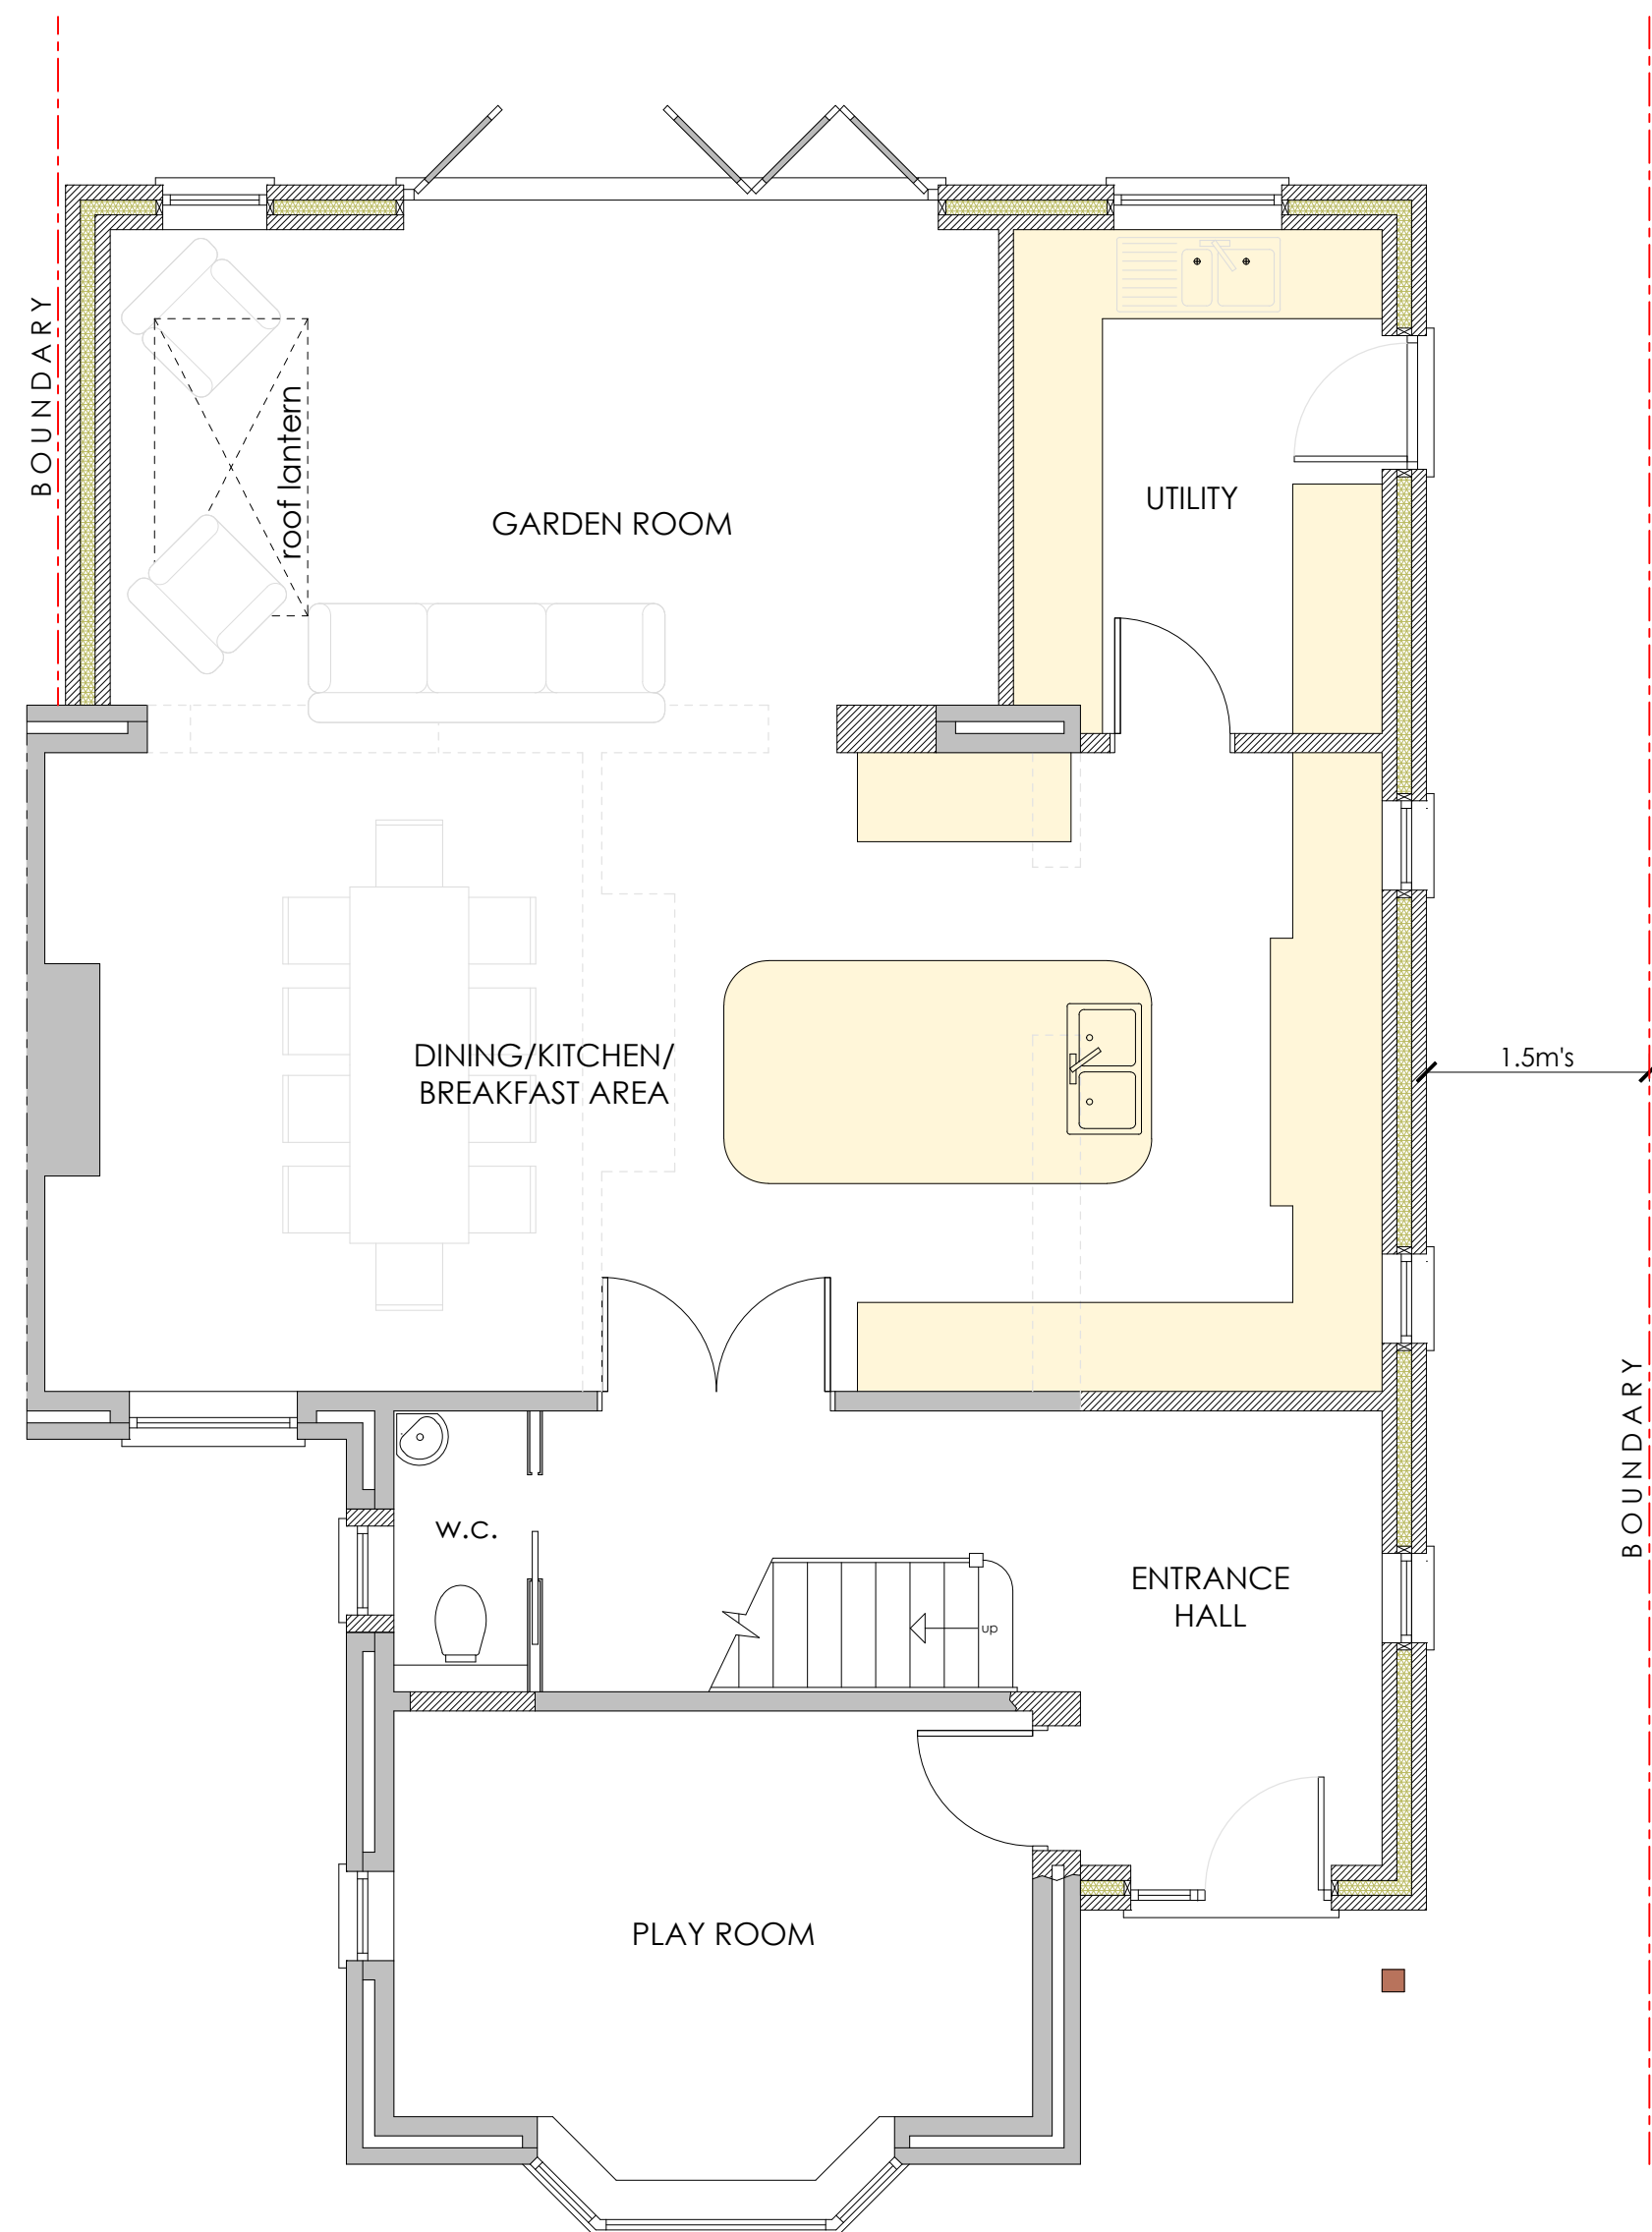

APPROVED GROUND FLOOR PLAN

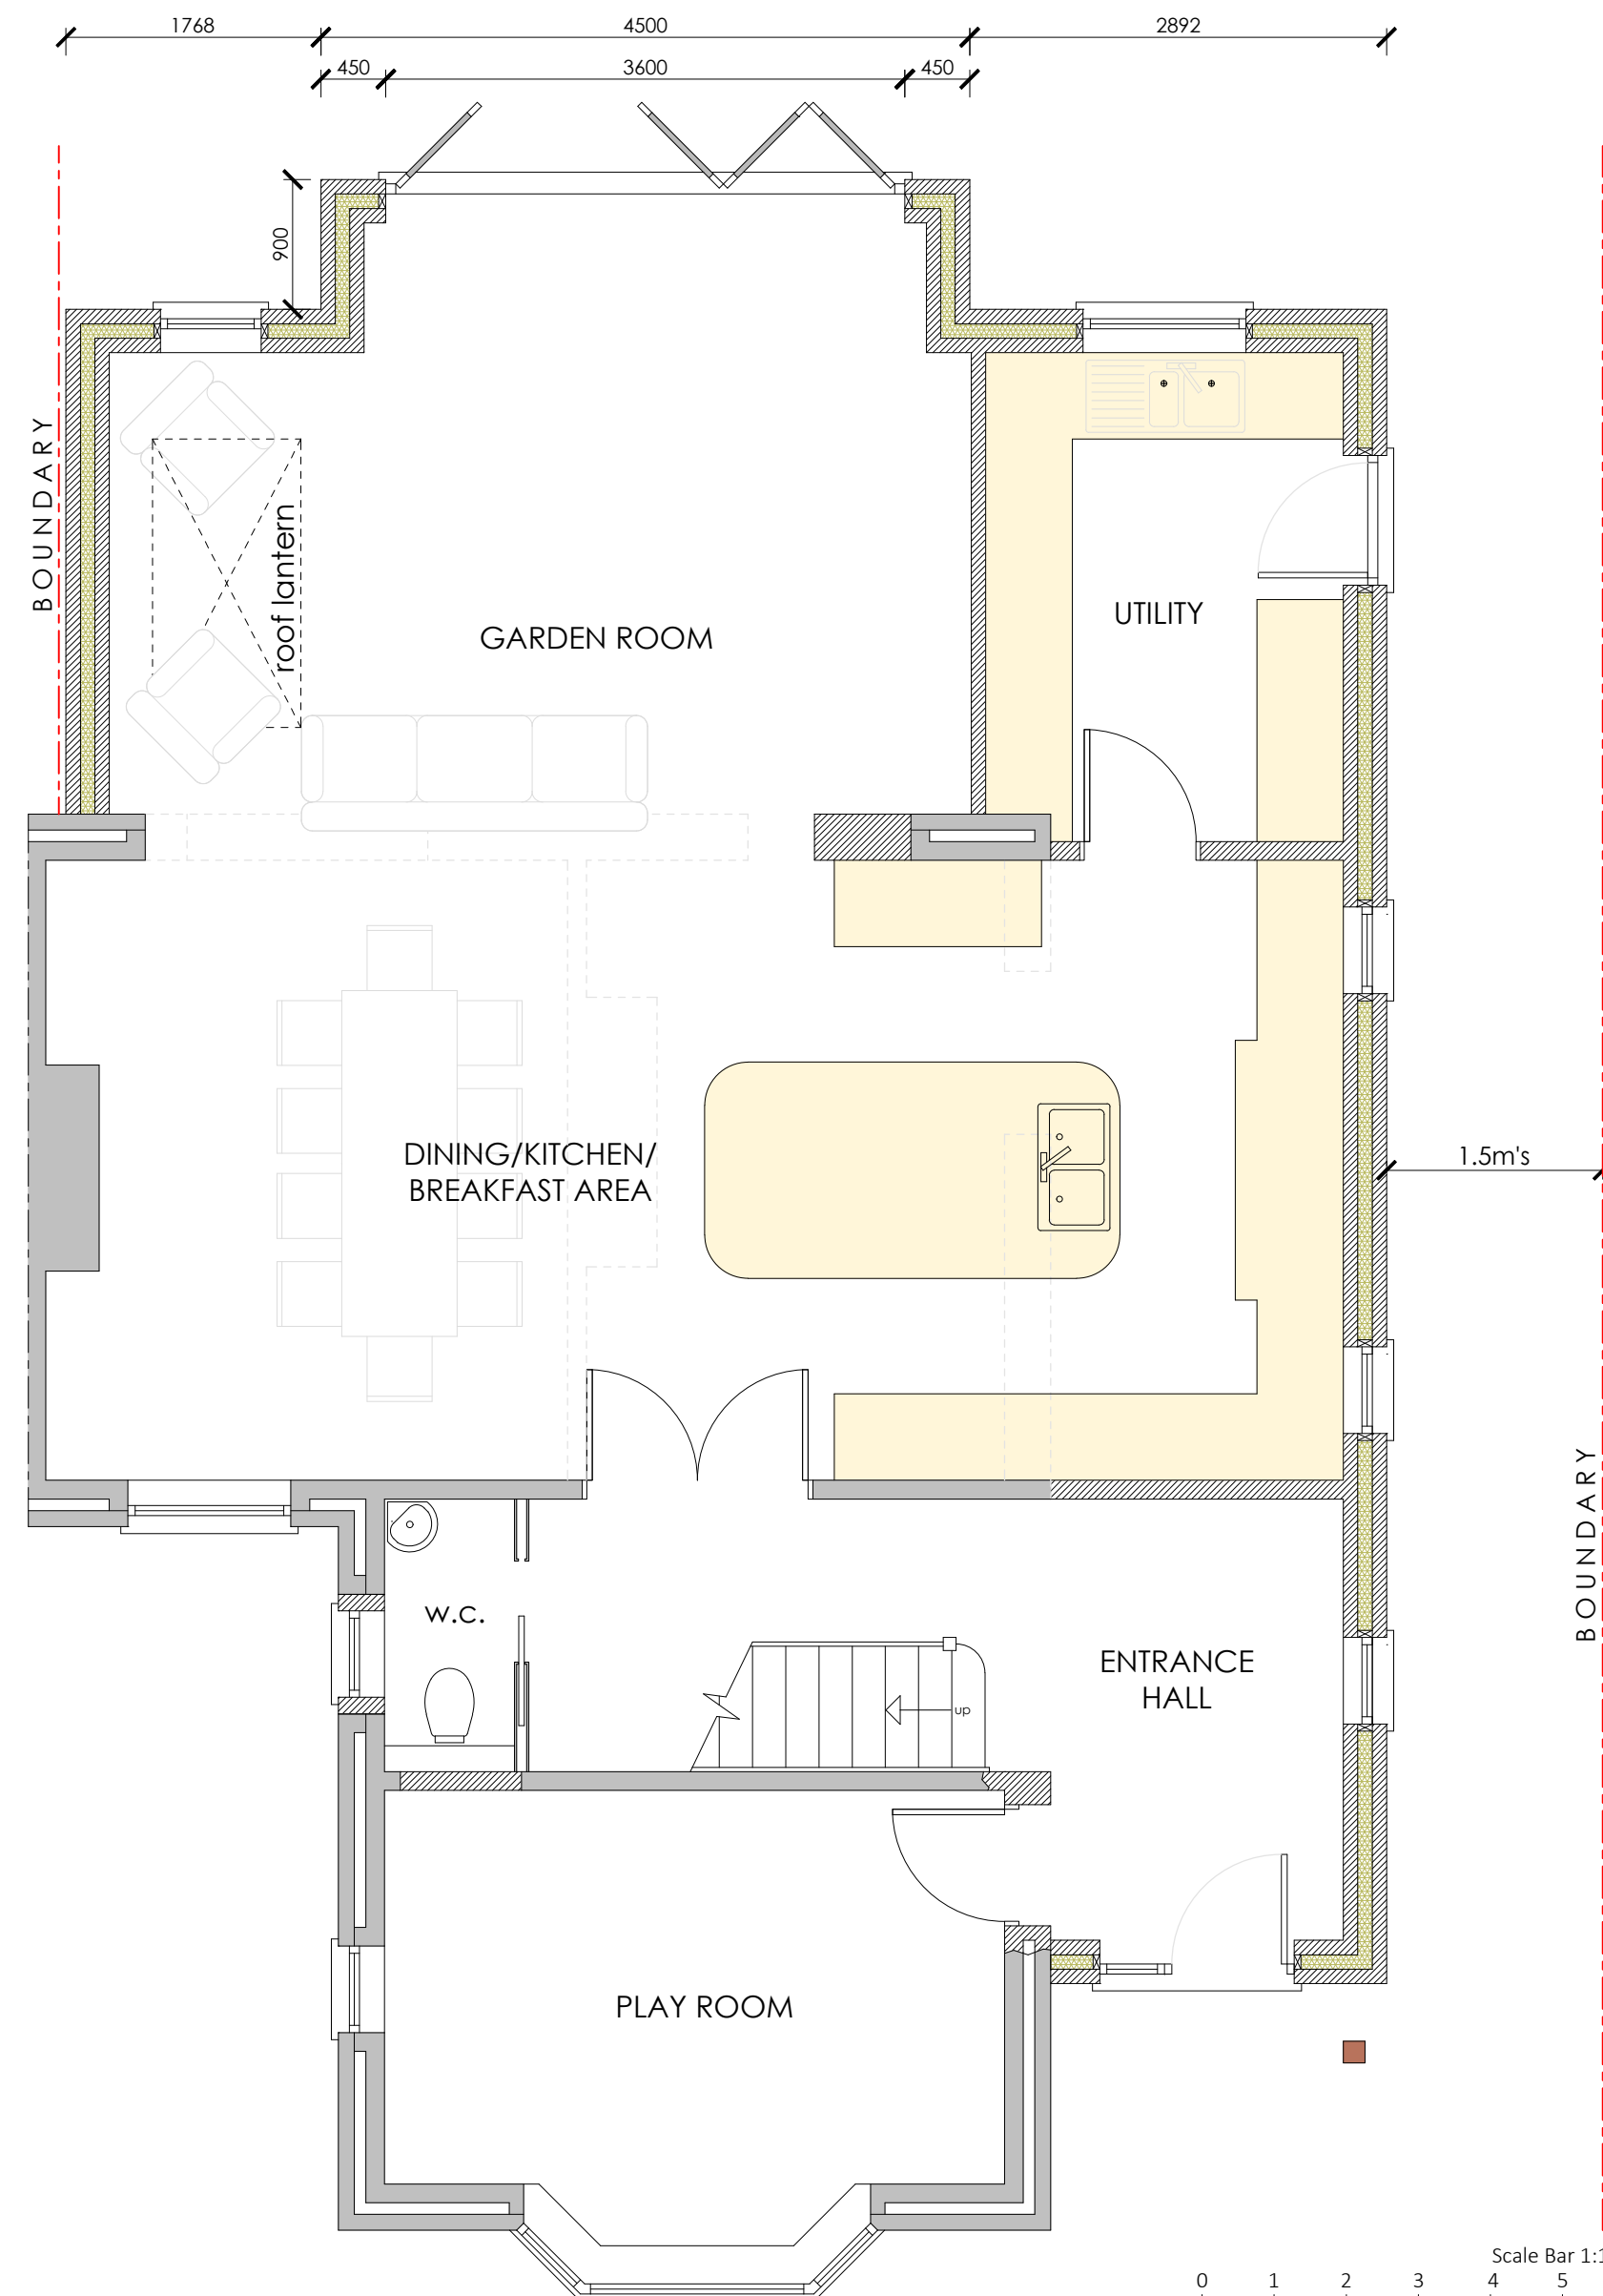

PROPOSED GROUND FLOOR PLAN

| Drawing Title                       |  | Rev.                                          | Date       | Note |
|-------------------------------------|--|-----------------------------------------------|------------|------|
| Approved & Proposed Grnd Floor Plan |  |                                               |            |      |
| Drawing Number                      |  | ODC.25/10.01                                  |            |      |
| Scale                               |  | 1:50                                          | Paper Size | A2   |
| Project                             |  | Date                                          |            |      |
| 29 The Chilterns                    |  | August 2025                                   |            |      |
| Hitchin                             |  |                                               |            |      |
| Herts SG4 9PP                       |  |                                               |            |      |
|                                     |  | Octagon Design & Consultancy                  |            |      |
|                                     |  | 2a Bournemouth Rd - STEVENAGE - Herts SG1 2PN |            |      |
|                                     |  | e: h1j13@icloud.com                           |            |      |
|                                     |  | m: 07831 146756                               |            |      |