






Front Elevation 1:100

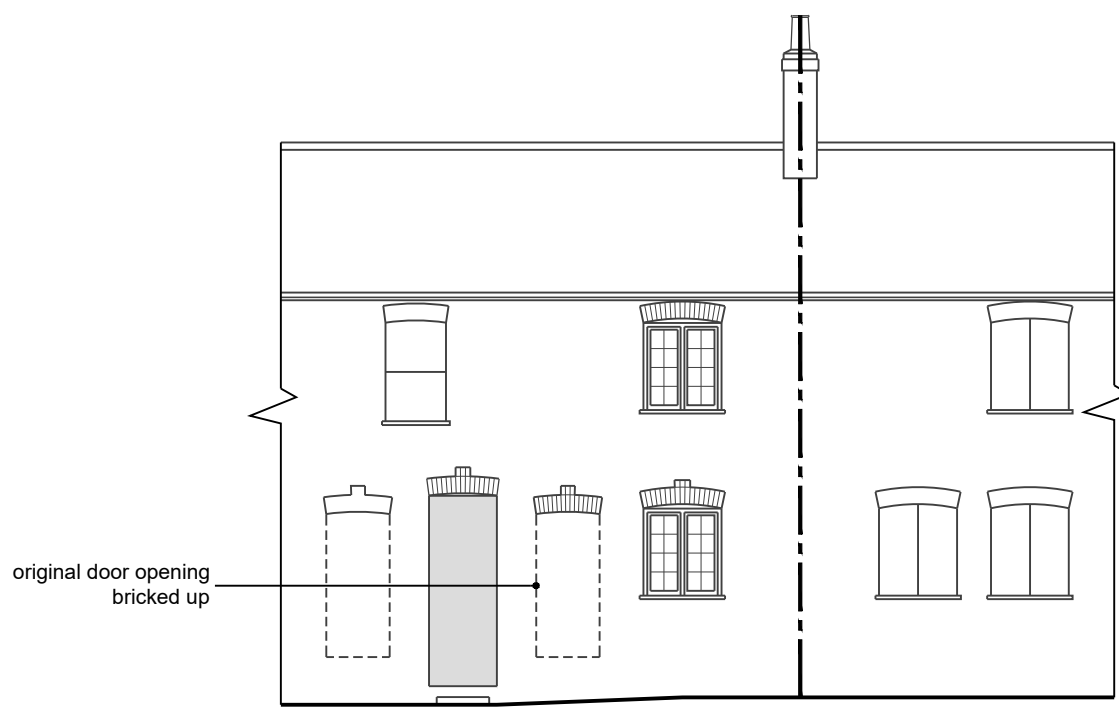


Rear Elevation 1:100

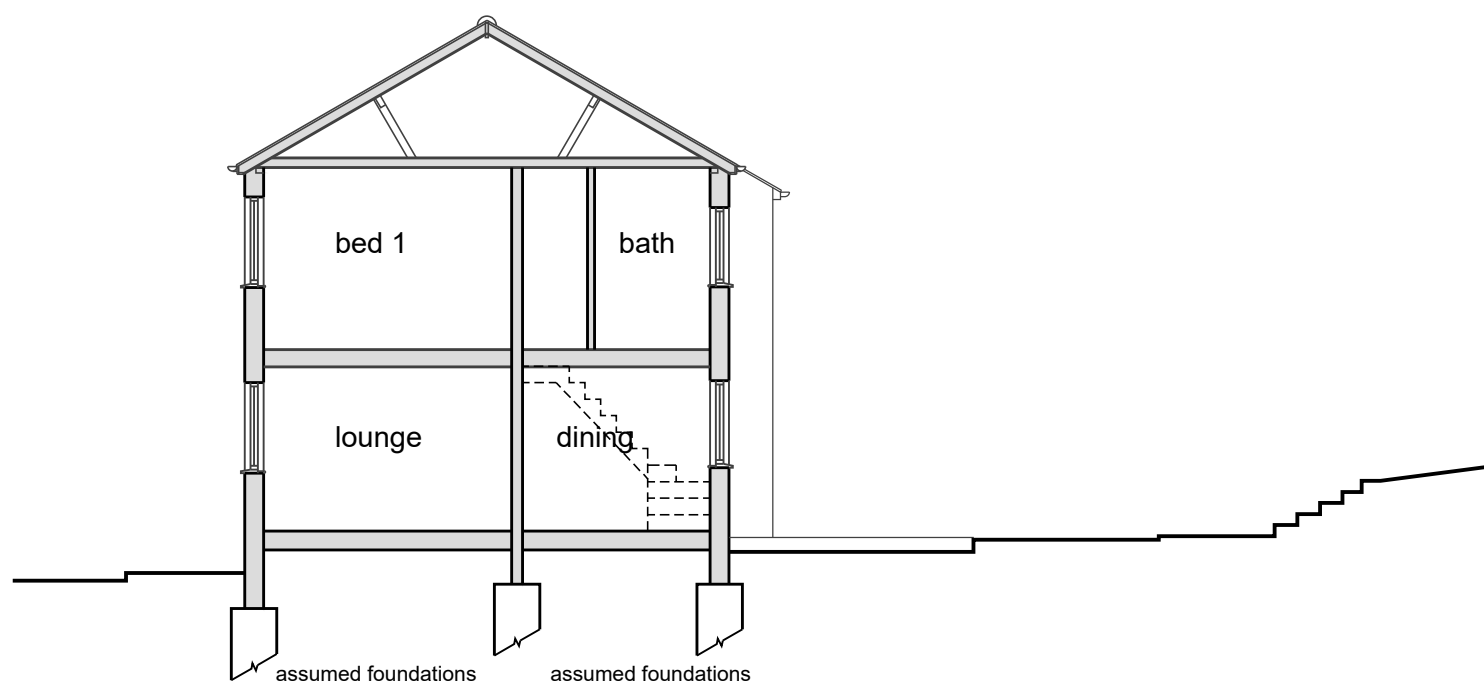


Cross Section 1:100

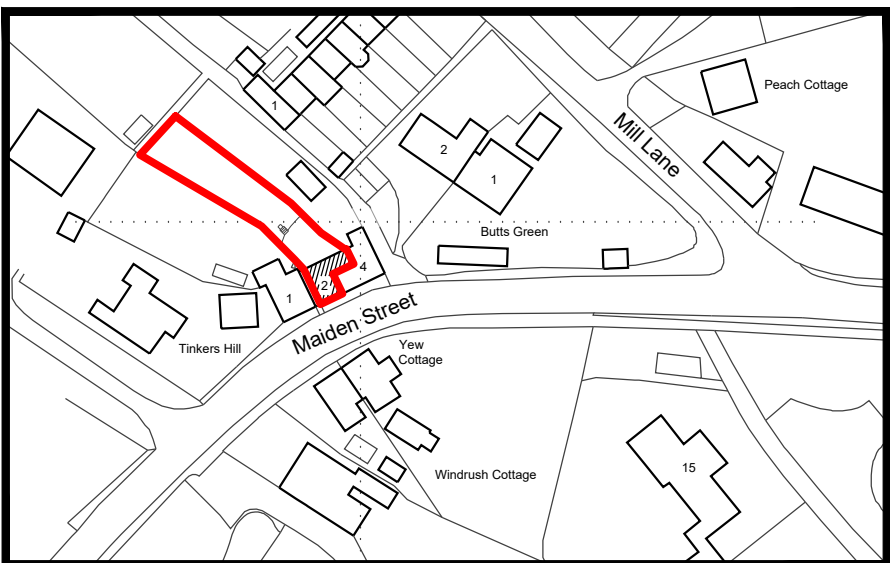


Location Plan 1:1250

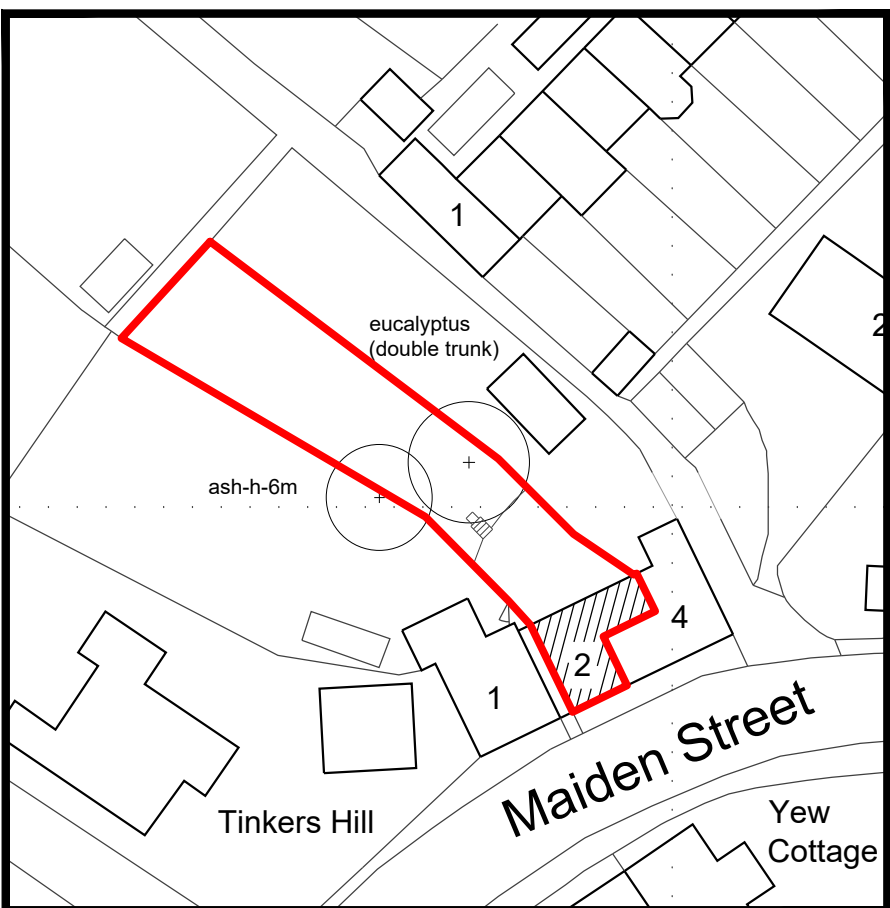


Site Plan 1:500

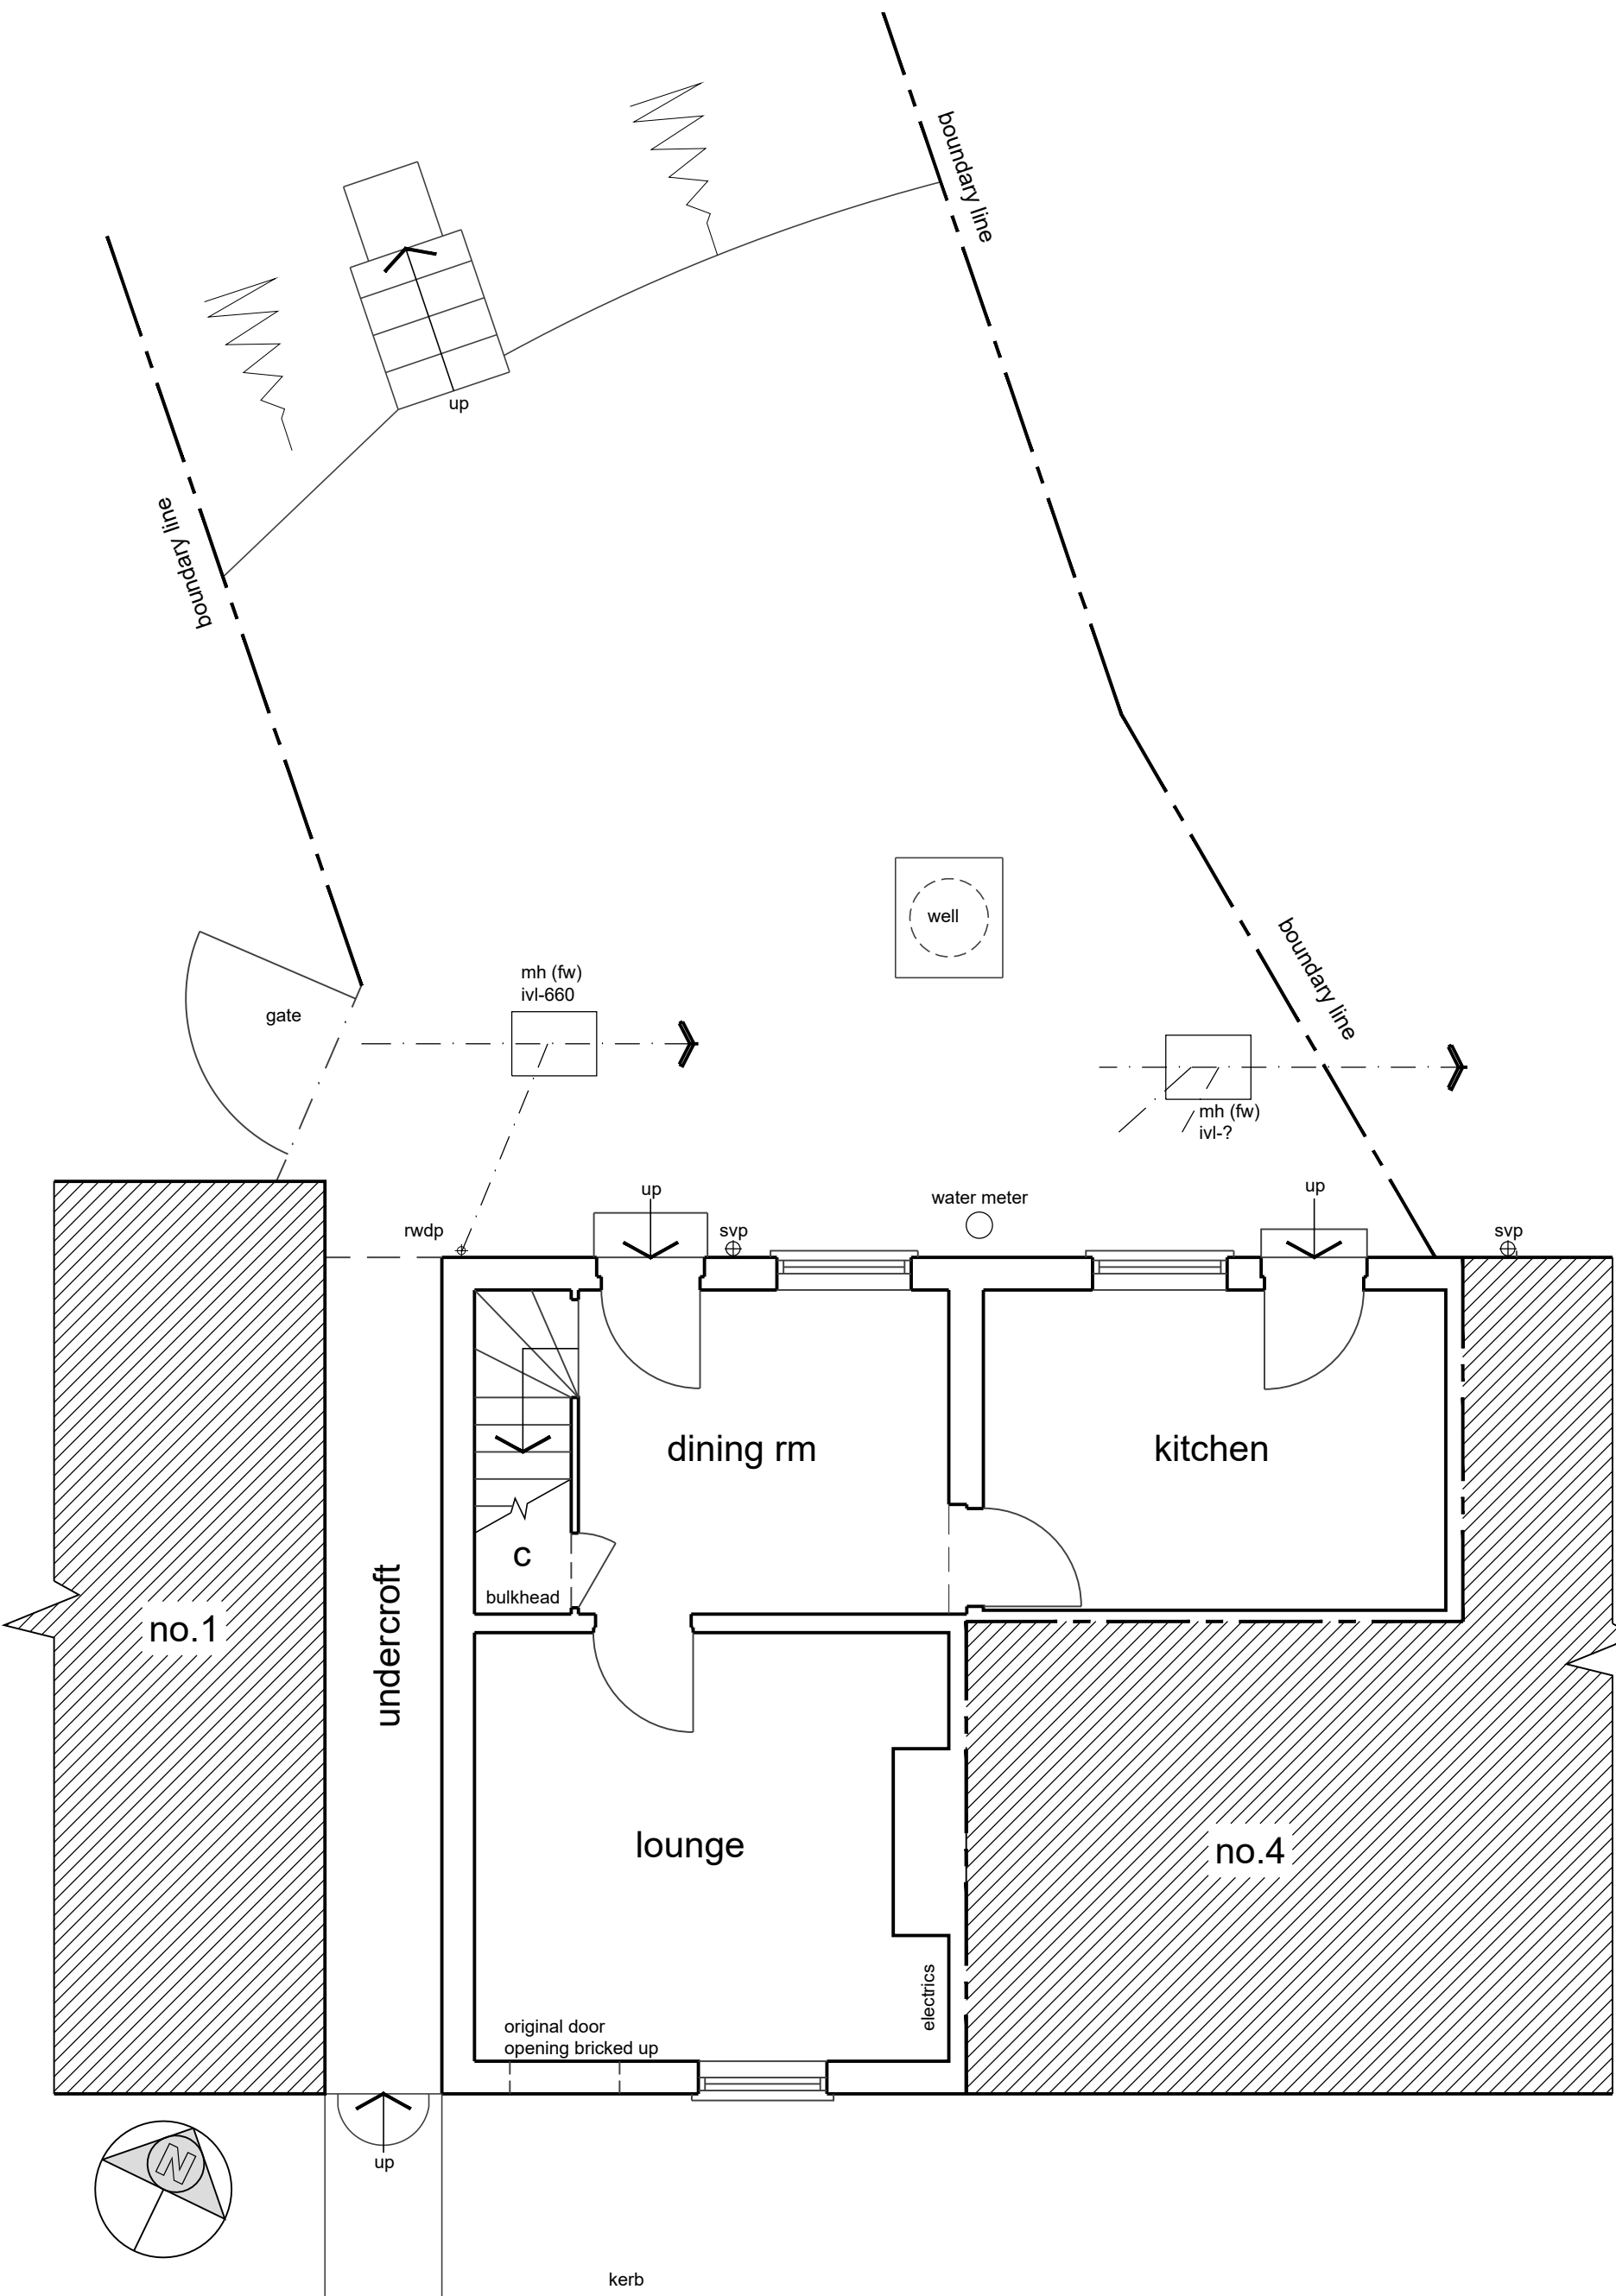

Ground Floor Plan 1:50

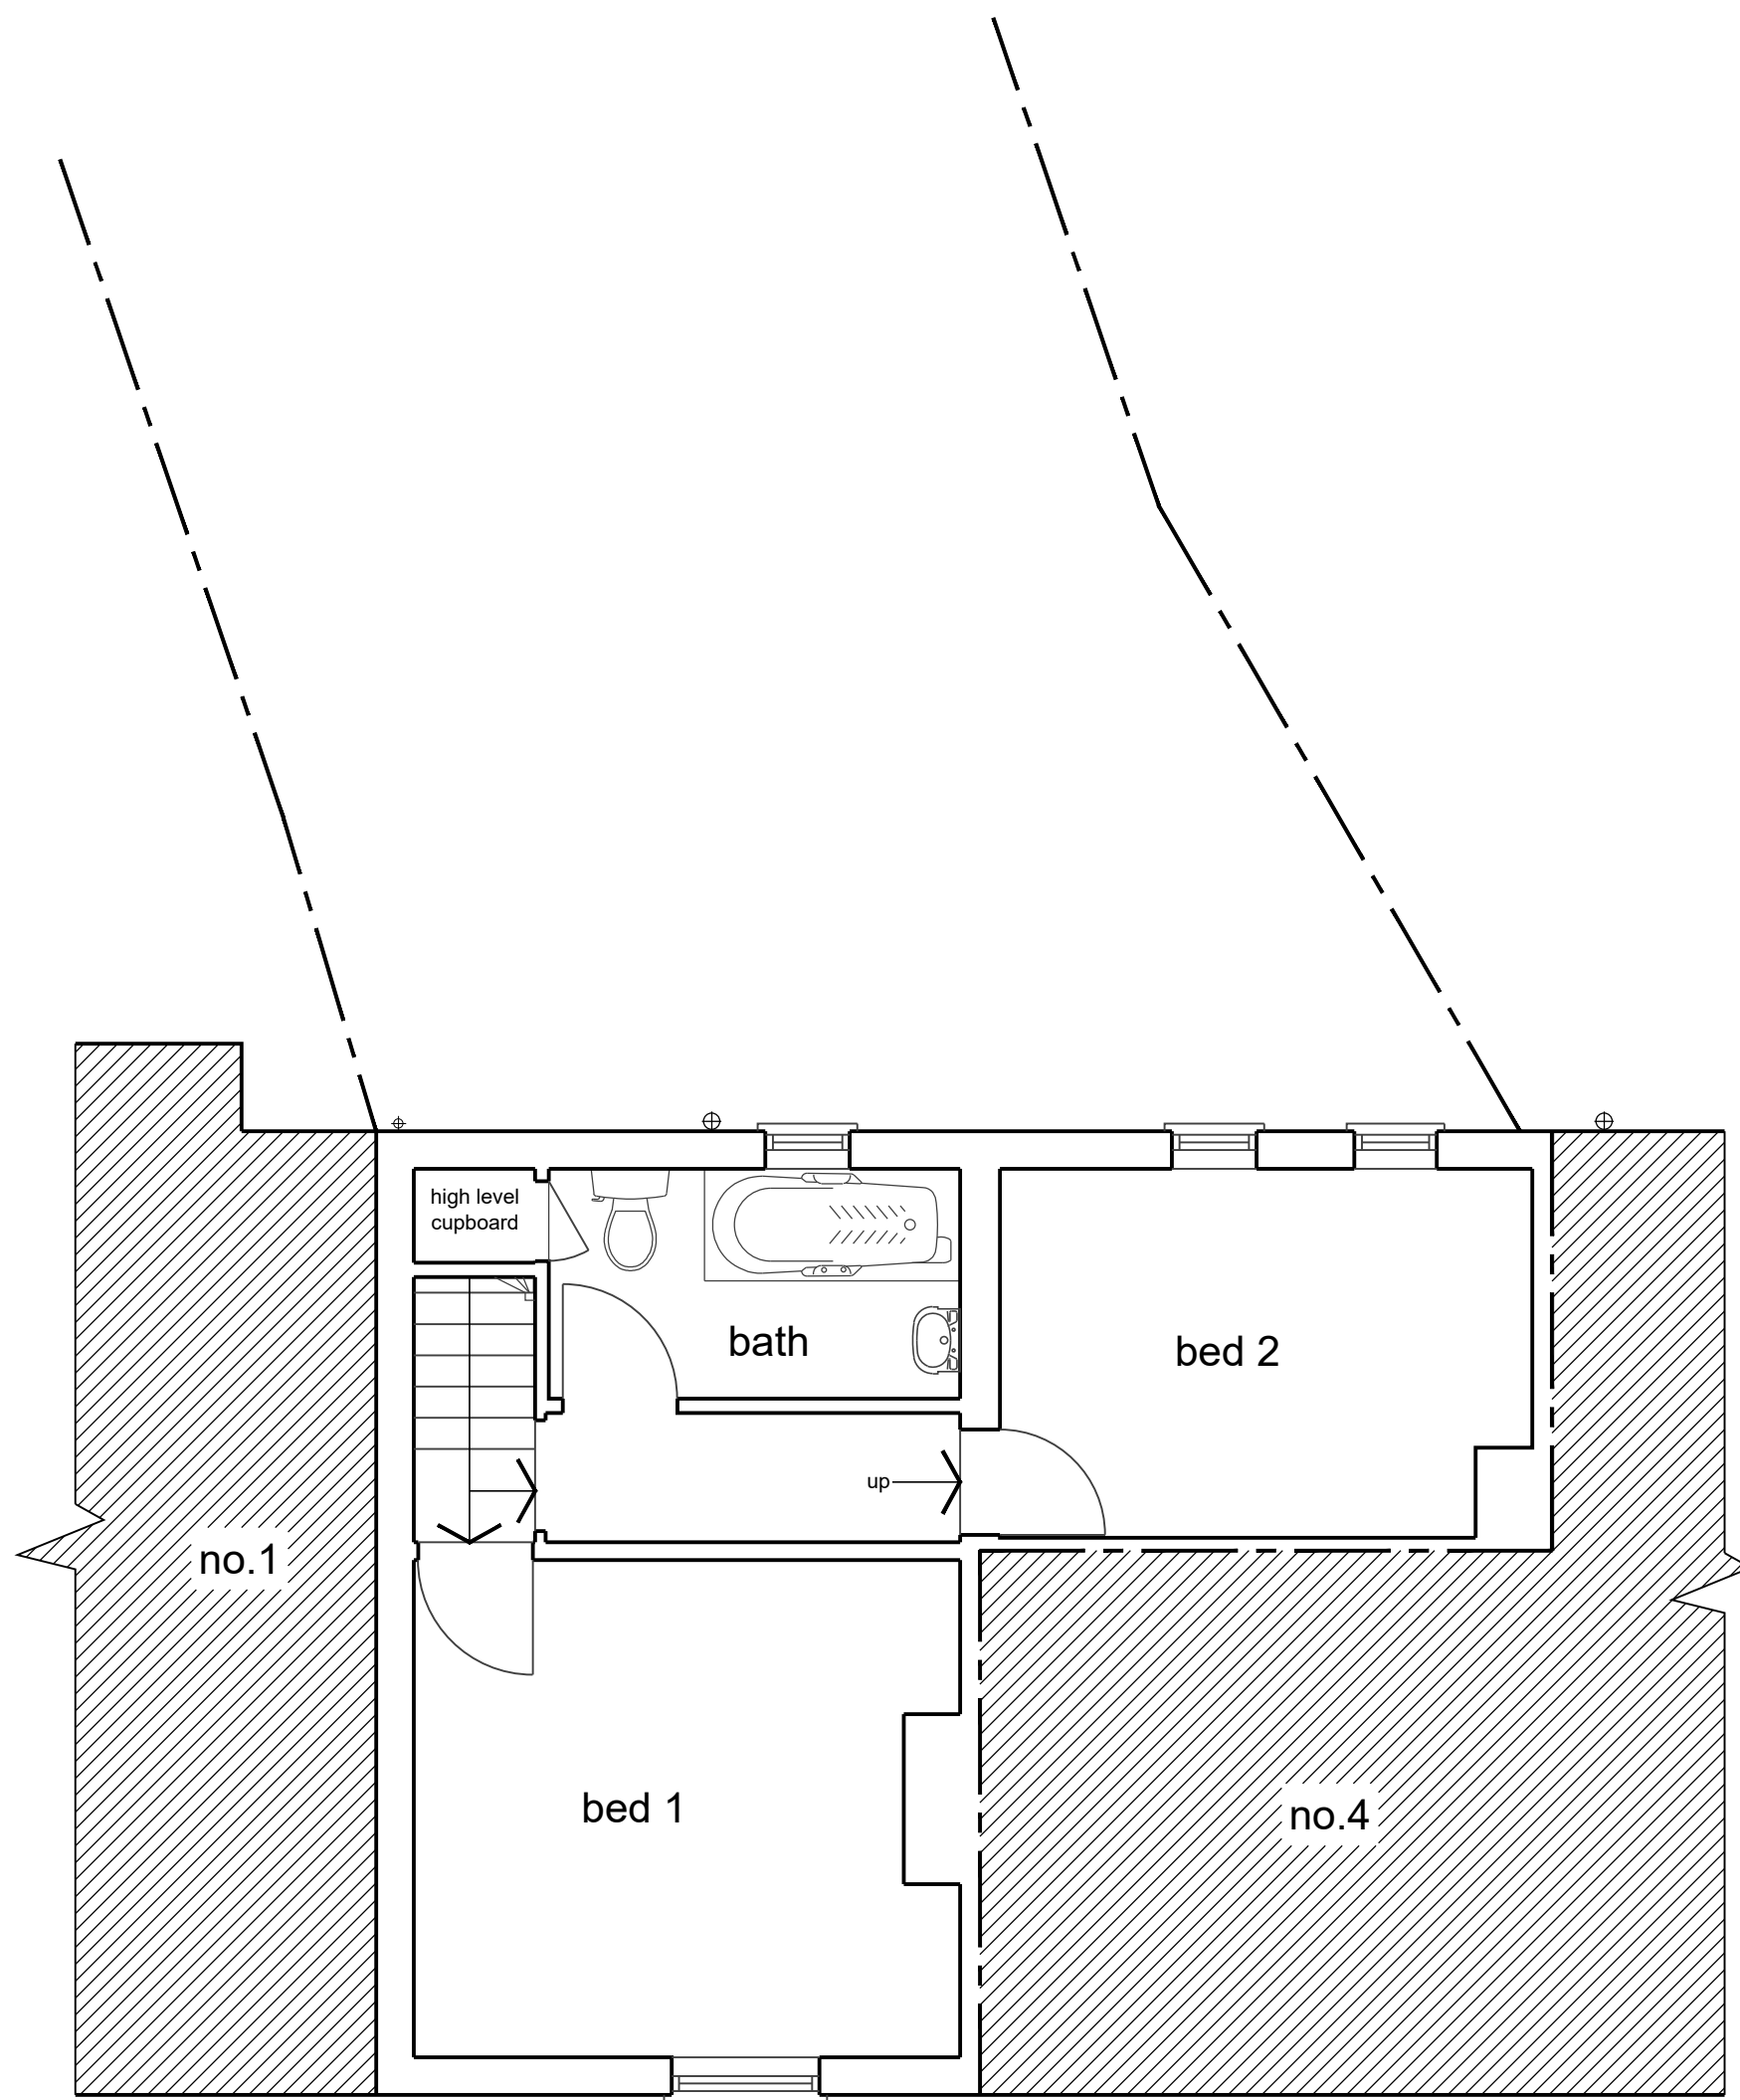

First Floor Plan 1:50

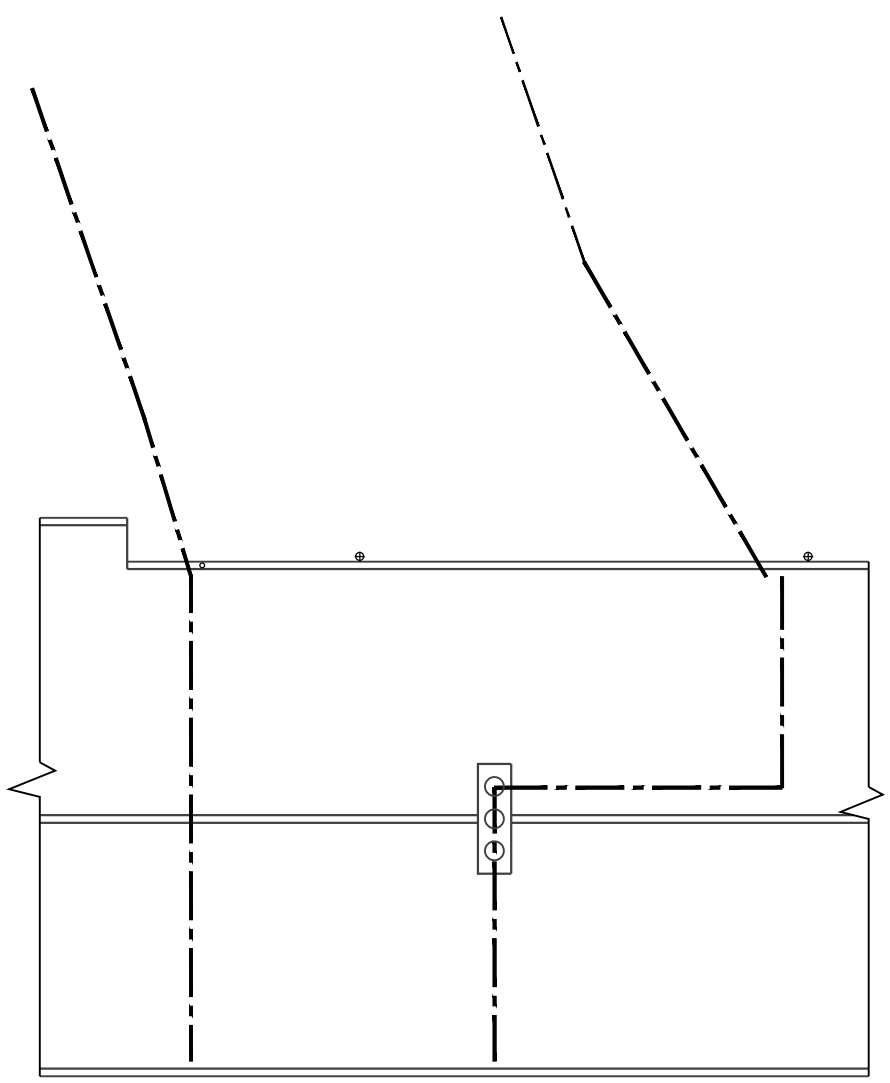

Roof Plan 1:100

notes:

any discrepancies should be reported immediately

all dimensions should be checked on site prior to commencement of work

site/survey based on ordnance survey information provided by prodact systems plc. (www.prodact.co.uk) prodact does not guarantee that all past or current uses or features will be identified in the product

the product does not give details about the actual state or condition of the site nor should it be used or taken to indicate or exclude actual suitability or unsuitability of the site for any particular purpose, or relied upon for determining salability or value, or used as a substitute for any physical investigation or inspection.

© HERTFORD PLANNING SERVICE

note

when printing off pdf's.

it is the responsibility of the user to verify that the resulting prints are to scale on the appropriate sized sheet.

also that the scale bars on the plan measure correctly.

10/10/2025 Removed Outbuilding - client's req. Rev A



Westgate House, 37-41 Castle Street,
Hertford, Herts SG14 1HH
Tel: 01992 552173
Email: contact@hertfordplanning.co.uk
www.hertfordplanning.co.uk



Project 2 Keepers Cottage
Maiden Street
Weston SG4 7AA
Drawing PLANS AND ELEVATIONS
AS EXISTING
SURVEY DRAWING

Date 10/10/2025
Scale 1:50 1:100
Sheet size A1
Drawn

21062-S001-A