



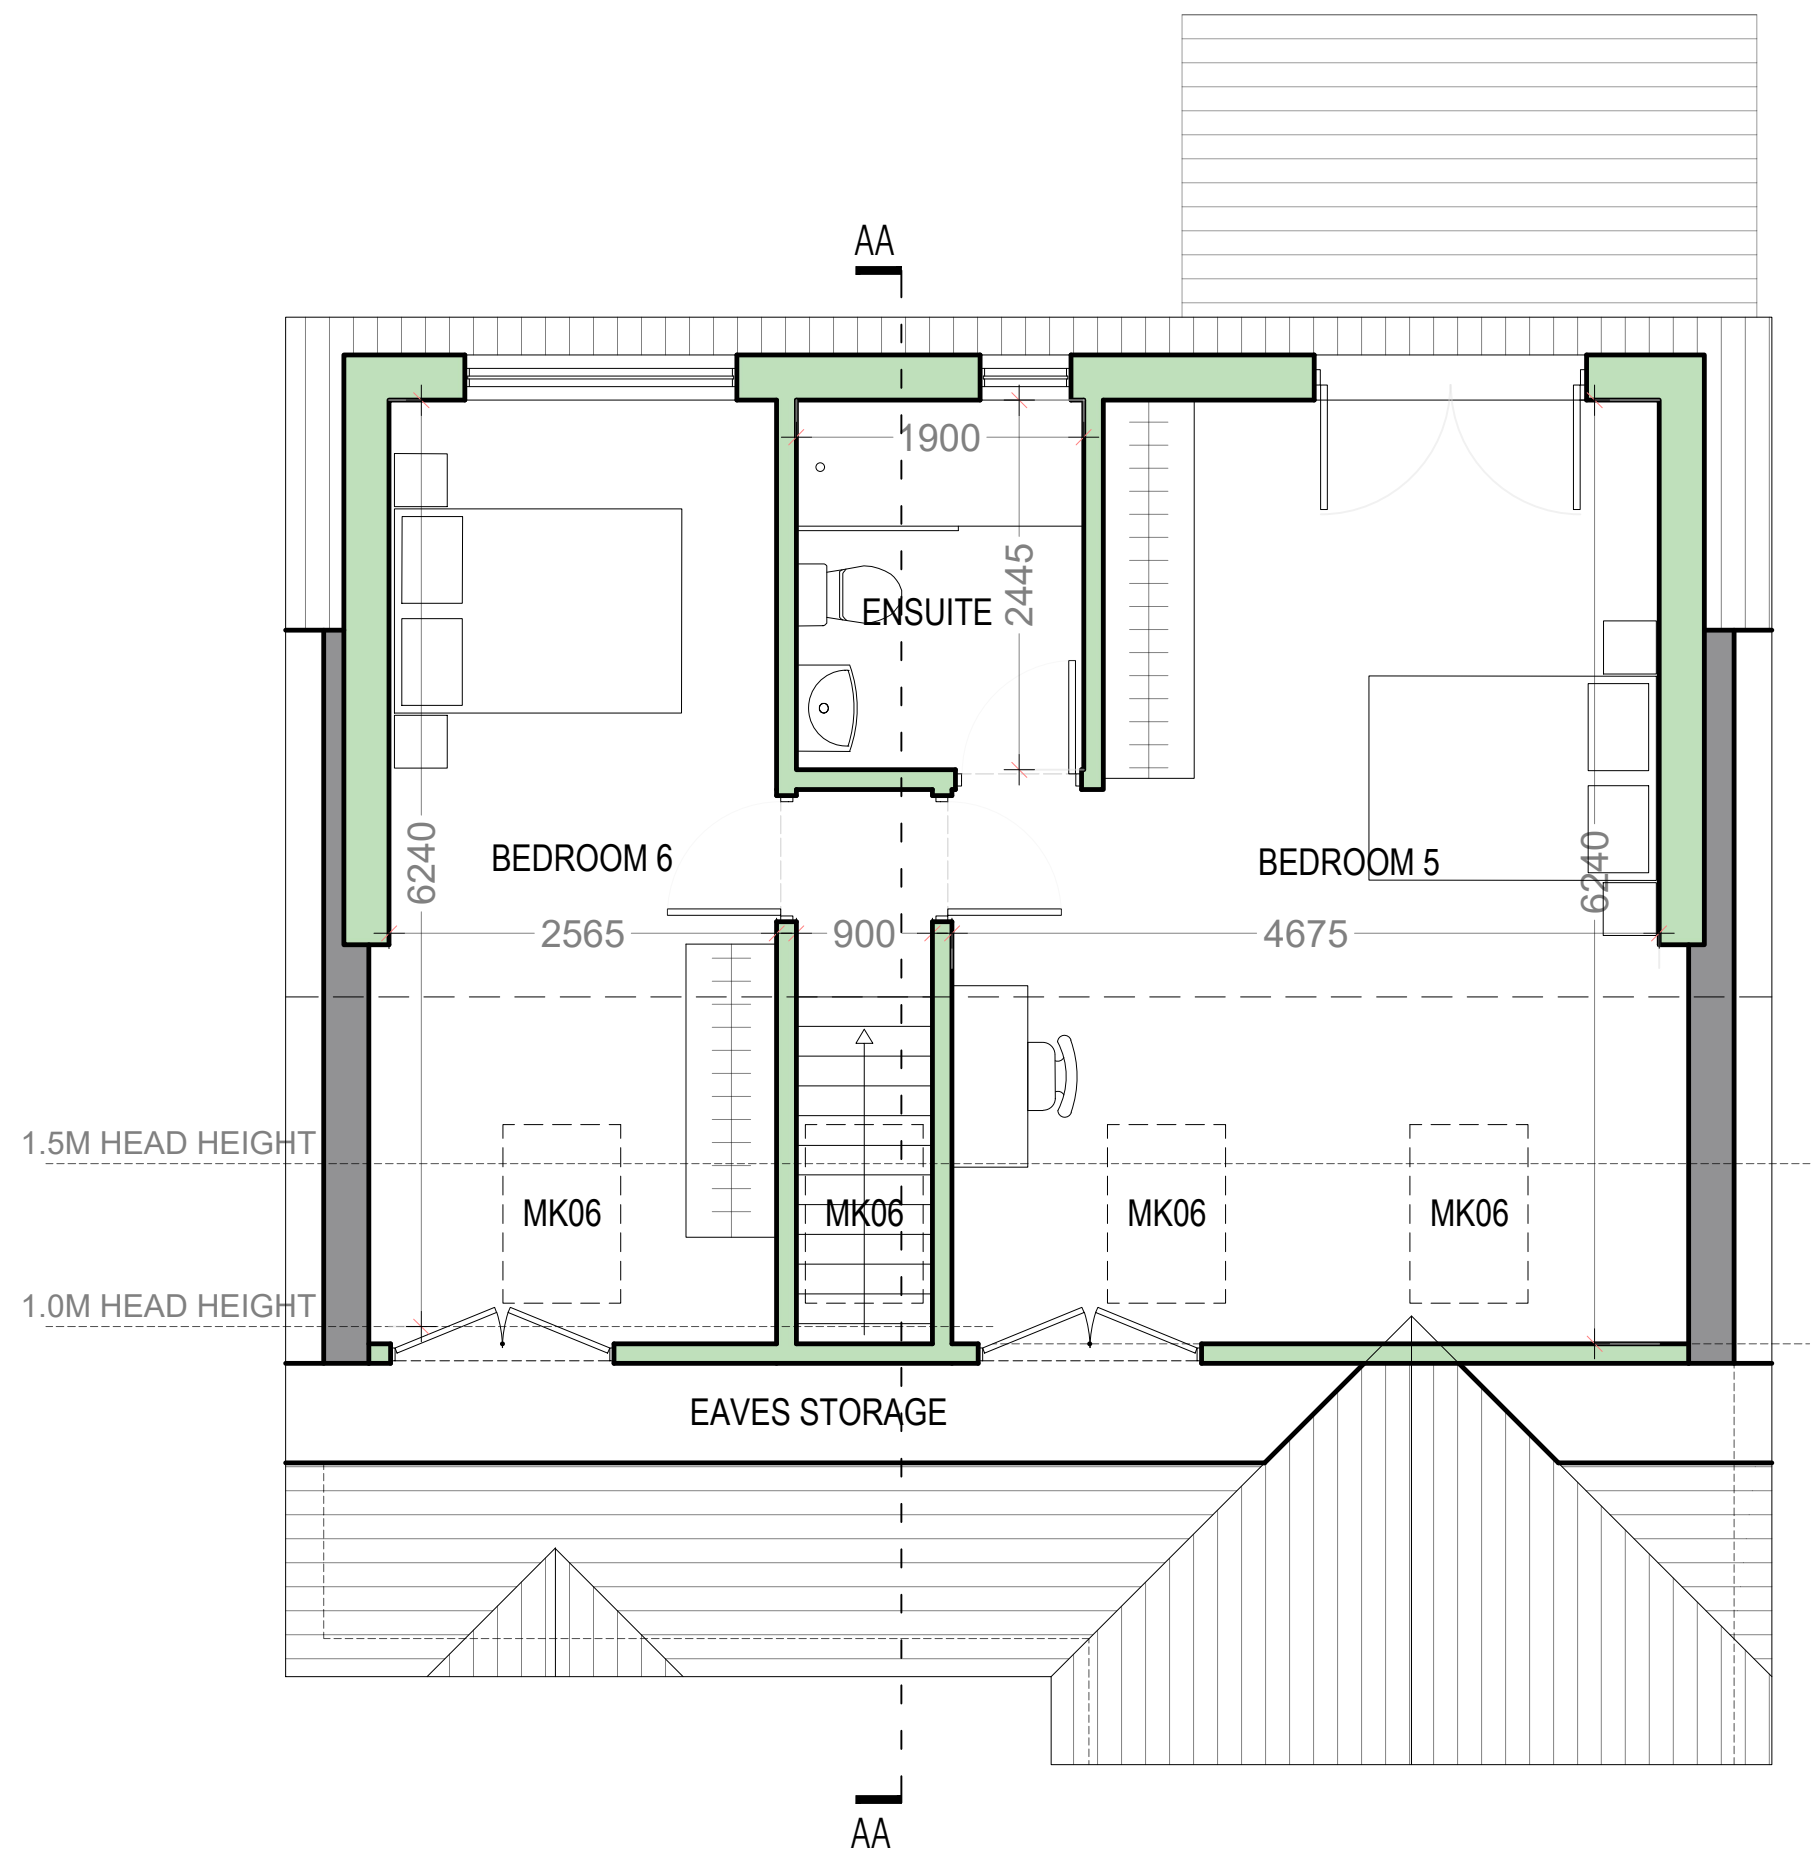


1 PROPOSED LOFT FLOOR PLAN
Scale 1:50

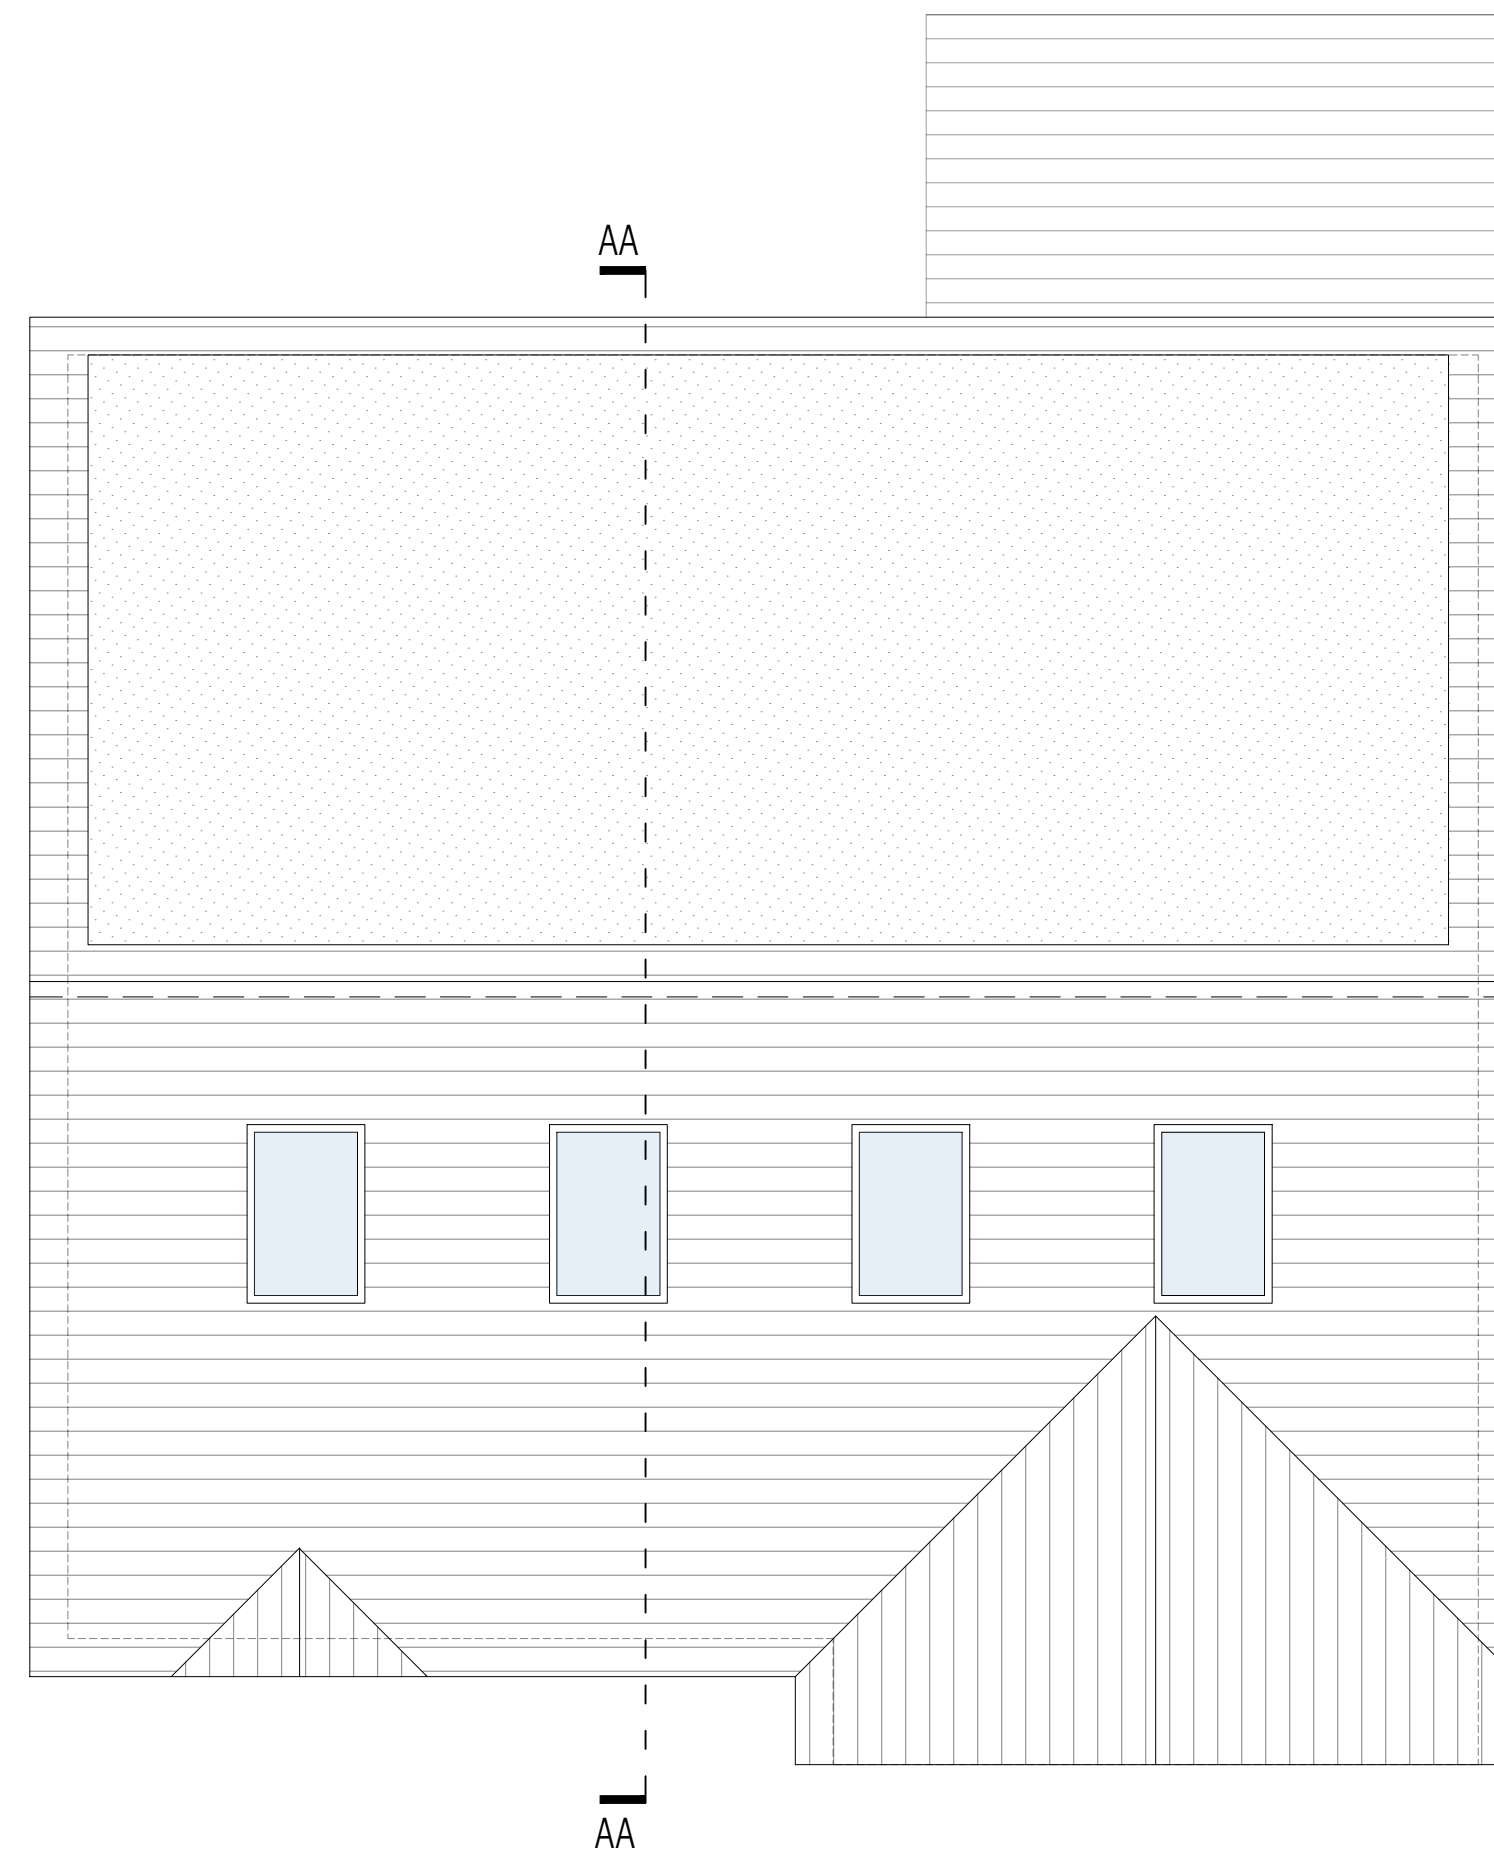

2 PROPOSED ROOF PLAN
Scale 1:50




4 PROPOSED FRONT ELEVATION
Scale 1:100

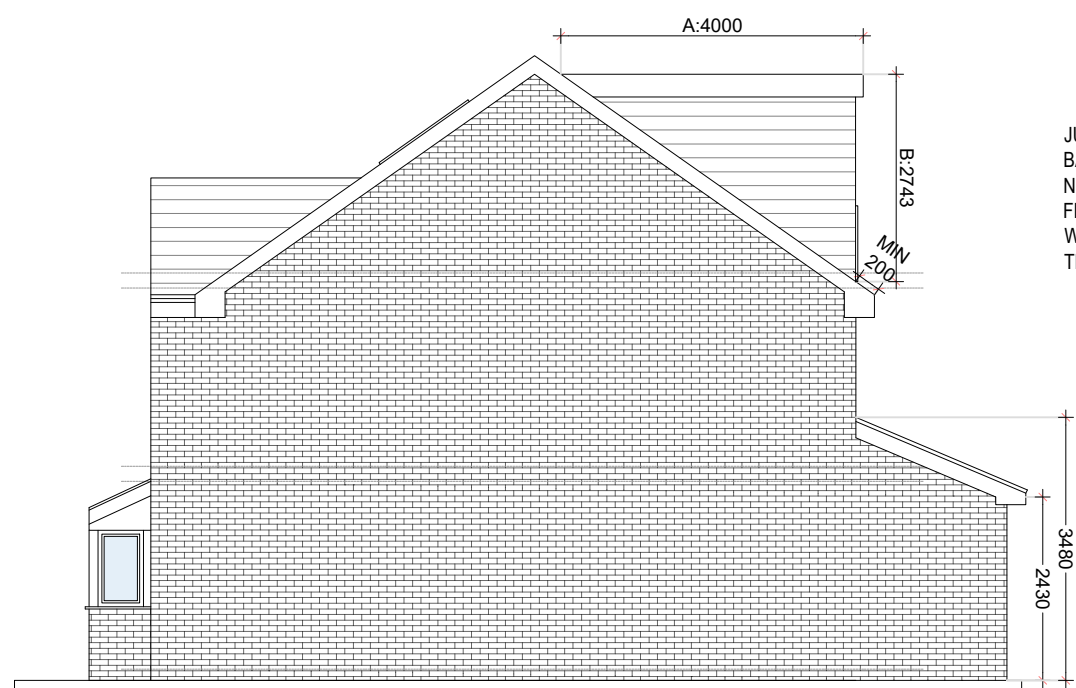


5 PROPOSED SIDE ELEVATION
Scale 1:100



6 PROPOSED REAR ELEVATION
Scale 1:100

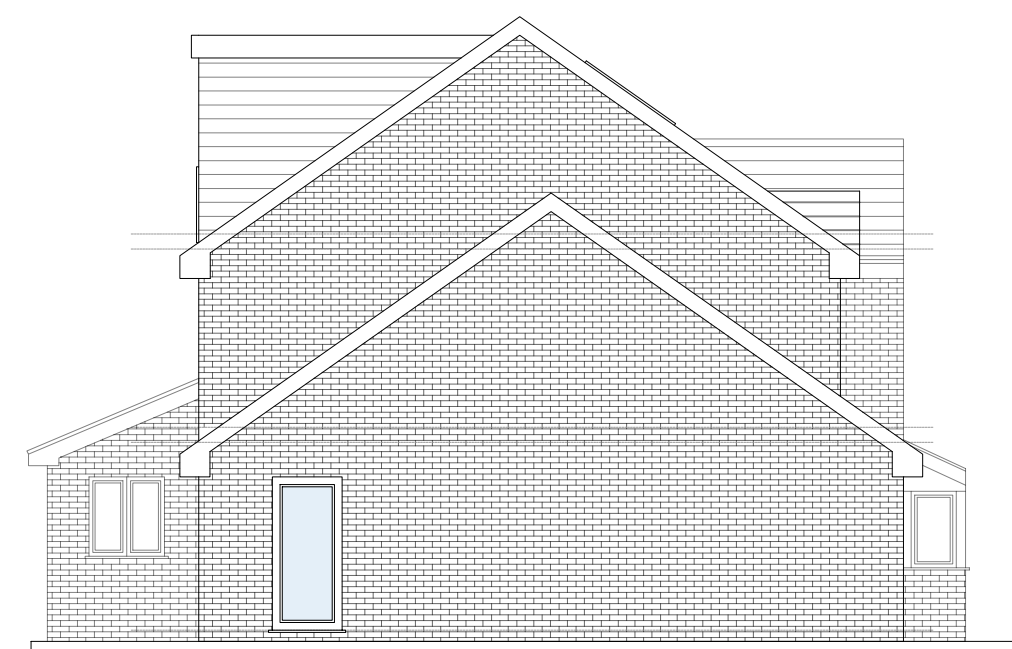


7 PROPOSED SIDE ELEVATION
Scale 1:100

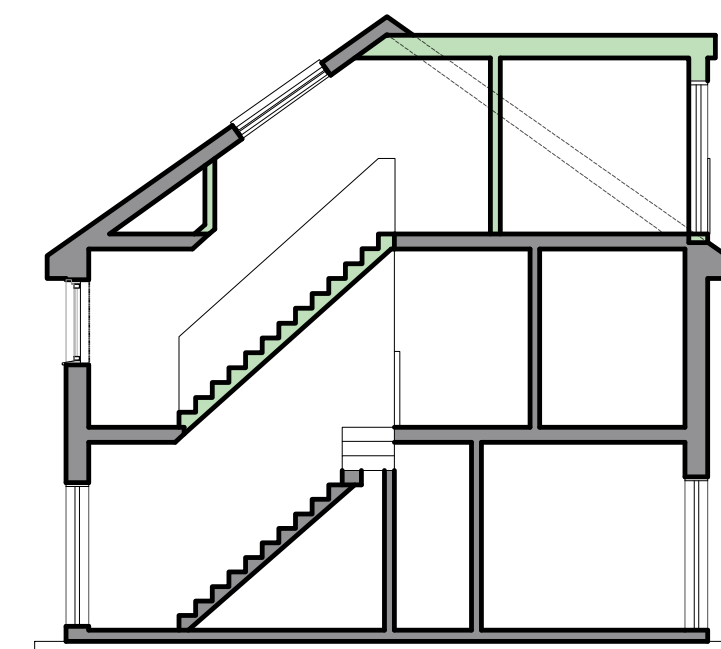

8 PROPOSED SECTION AA
Scale 1:100

DISCLAIMER NOTE:
1. THIS DRAWING IS COPYRIGHT.
2. CONTRACTORS MUST CHECK ALL DIMENSION ON SITE.
3. FIGURED DIMENSIONS ARE TO BE USED IN PREFERENCE TO SCALED DIMENSIONS.
4. DISCREPANCIES MUST BE REPORTED IMMEDIATELY.
5. OWNERS TO COMPLY WITH ALL REQUIREMENTS TO PARTY WALL ACT 1996 PRIOR TO COMMENCEMENT OF WORK.
6. CONSTRUCTION (DESIGN & MANAGEMENT) REGULATION 2007:
ALL PERSONS ASSOCIATED WITH THIS PROJECT IN PARTICULAR (BUT NOT EXCLUSIVELY) THE INSTRUCTING CLIENT, THE PRINCIPAL CONTRACTOR, SUB-CONTRACTORS AND OTHER DESIGNERS ARE HEREBY NOTIFIED AND/OR REMINDED OF THEIR OBLIGATIONS UNDER HEALTH & SAFETY LEGISLATION IN GENERAL AND IN PARTICULAR UNDER THE CONSTRUCTION DESIGN & MANAGEMENT REGULATION 2007 AND ANY SUBSEQUENT AMENDMENTS THAT MAY BE ISSUED FROM TIME TO TIME.
SOLE CONCEPTS LTD STATES THAT: IN DEVELOPING THE DESIGN OF THE WORKS, THE HEALTH & SAFETY OF THE BUILDERS AND THE USERS OF THE CONSTRUCTION HAVE BEEN CONSIDERED IN ACCORDANCE WITH THE ABOVE REGULATIONS AND DECLARE THAT ALL REASONABLE EFFORTS HAVE BEEN MADE TO SEE THAT THE CONSTRUCTION AND THE USE OF THE WORKBUILDING WILL BE WITHOUT ANY RISK GREATER THAN THOSE ASSOCIATED WITH THE NORMAL CONSTRUCTION AND USE OF A BUILDING OF THIS TYPE AND SIZE.

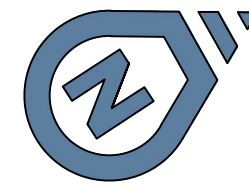

MATERIALS:

- 1: TILES TO MATCH EXISTING
- 2: FENESTRATION TO MATCH EXISTING
- 3: BRICK TO MATCH EXISTING

DORMER CALCULATION:

$$A \times B \times C / 2 =$$
$$4 \times 2.74 \times 9.0 / 2 =$$
$$49.32 \text{ m}^3$$

$$49.32 \text{ m}^3 < 50 \text{ m}^3$$

SCALE 1:50 0 0.5 1 1.5 2 2.5 3 3.5 4m
SCALE 1:100 0 1 2 3 4 5 6 7 8m
SCALE 1:200 0 2 4 6 8 10 12 14 16m

REV:	DESCRIPTION:	BY:	DATE:

SOLE
CONCEPTS
ARCHITECTURAL
STRUCTURAL
& DESIGN

FIRST FLOOR
94-96 HIGH STREET
HODDESDON
HERTFORDSHIRE
EN11 8HD
01992 939500

info@soleconcepts.co.uk
www.info@soleconcepts.co.uk

ADDRESS:
6 ROWAN GROVE, ST IPPOLYTS,
HITCHIN SG4 7SP

PROJECT:
REAR EXTENSION
LOFT CONVERSION

DRAWING TITLE:
PROPOSED PLANS, ELEVATIONS
AND SECTION 2

DATE:
JULY 25

SCALE:
1:100 1:50

PROJECT NO:
4110

DRAWING NO:
4110-25A1-03

DRAWN BY:
MS

SHEET SIZE:
A1

STATUS:
PLANNING

REVISION:
B