


ANY QUERIES REGARDING DIMENSIONS TO BE TAKEN UP WITH PENTANGLE DESIGN GROUP.


ALL DIMENSIONS OF EXISTING BUILDINGS TO BE VERIFIED ON SITE.

THIS DRAWING IS THE COPYRIGHT OF PENTANGLE DESIGN GROUP AND SHALL NOT BE IN ANY WAY USED OR REPRODUCED WITHOUT THEIR PRIOR WRITTEN CONSENT.

NOTES

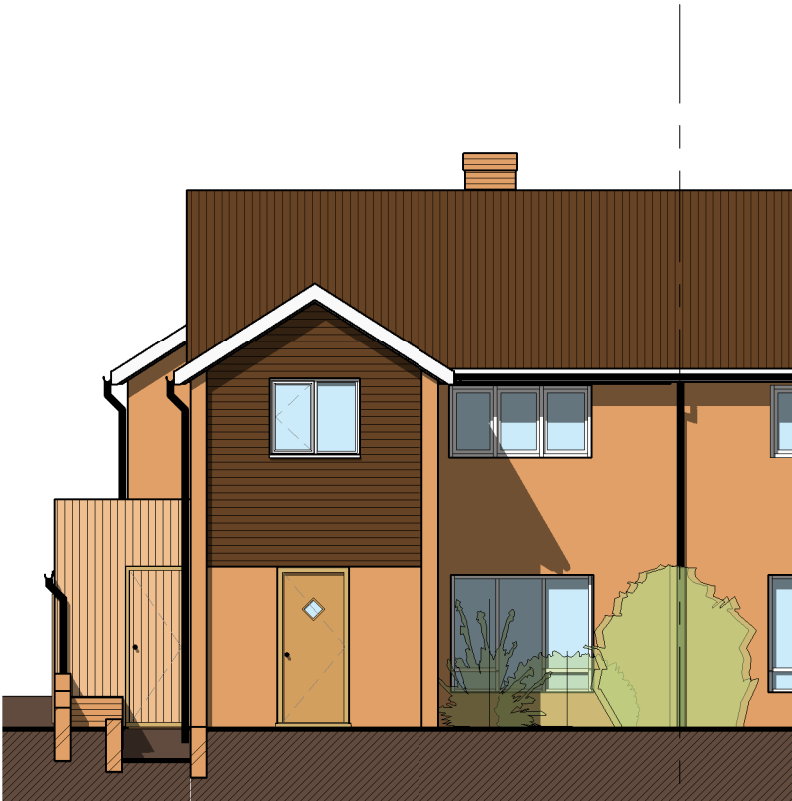


Proposed East Elevation
1 : 100

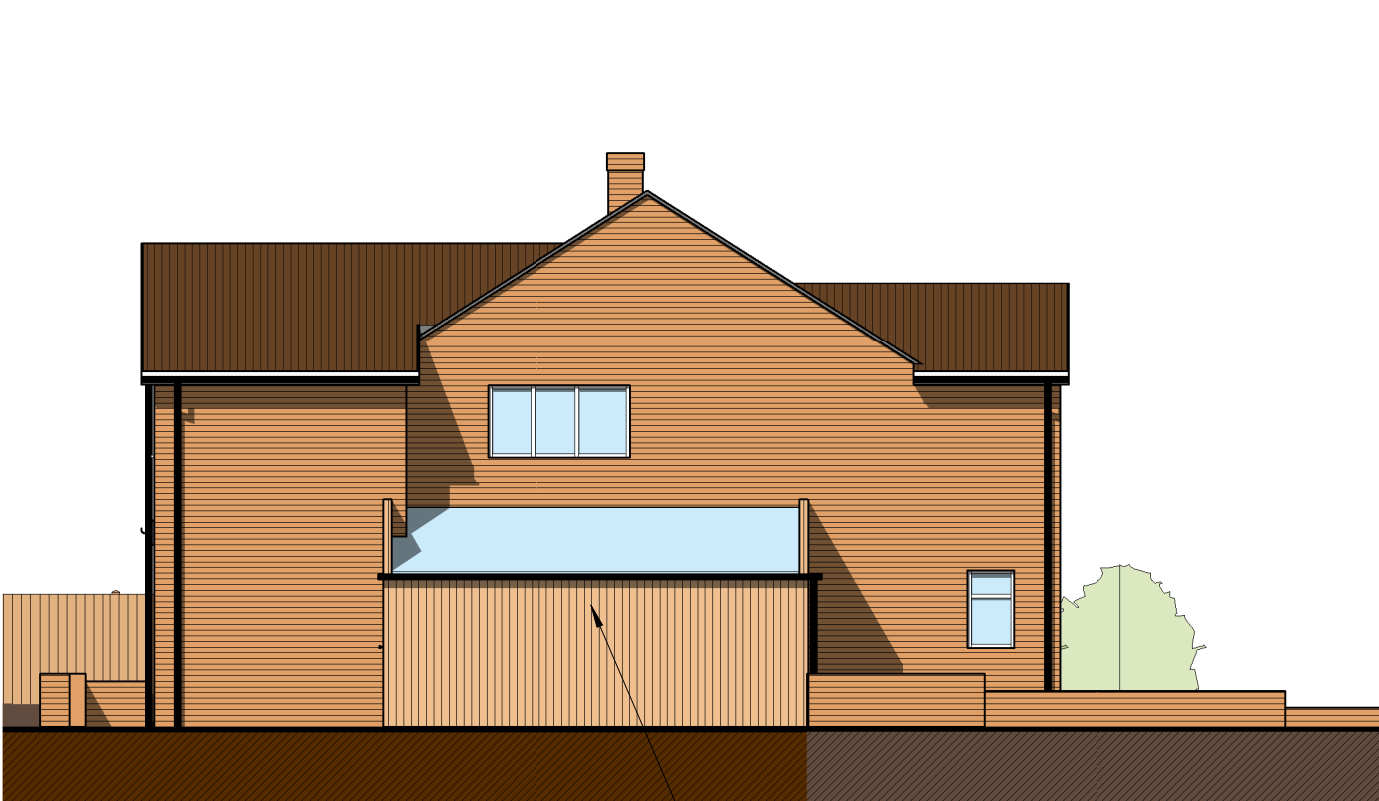


Proposed South Elevation
1 : 100




Proposed West Elevation
1 : 100

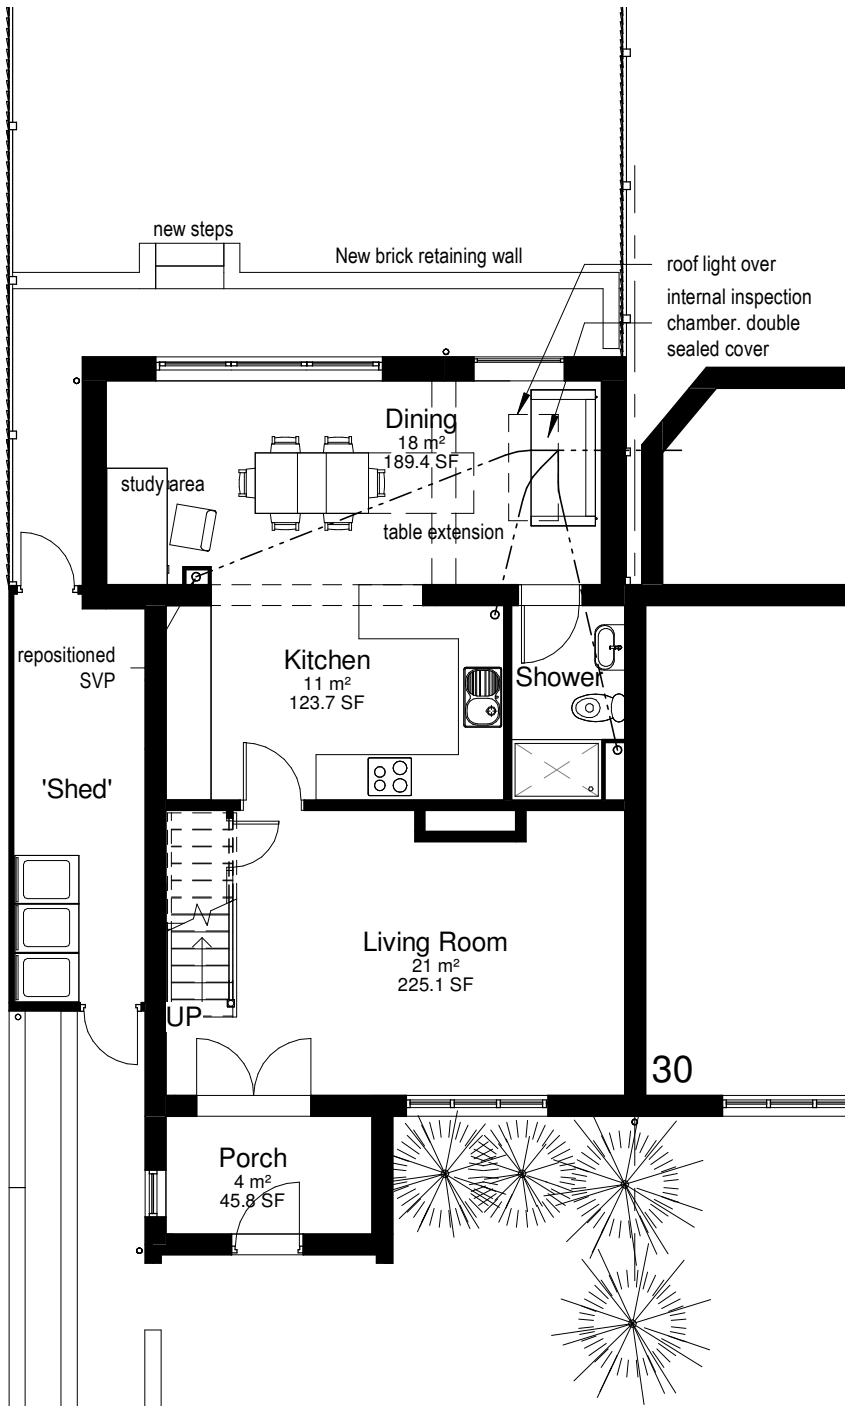


Proposed Ground Floor
1 : 100

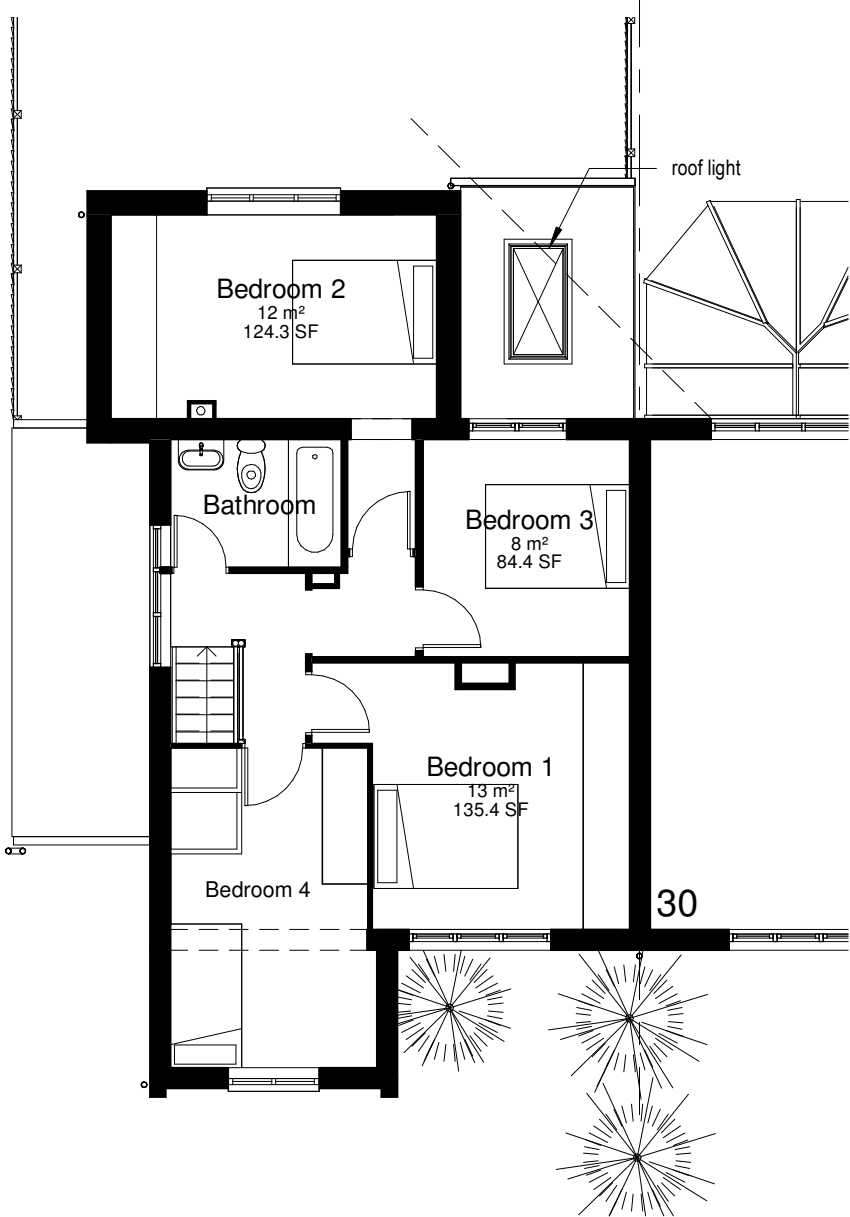

Proposed First Floor
1 : 100

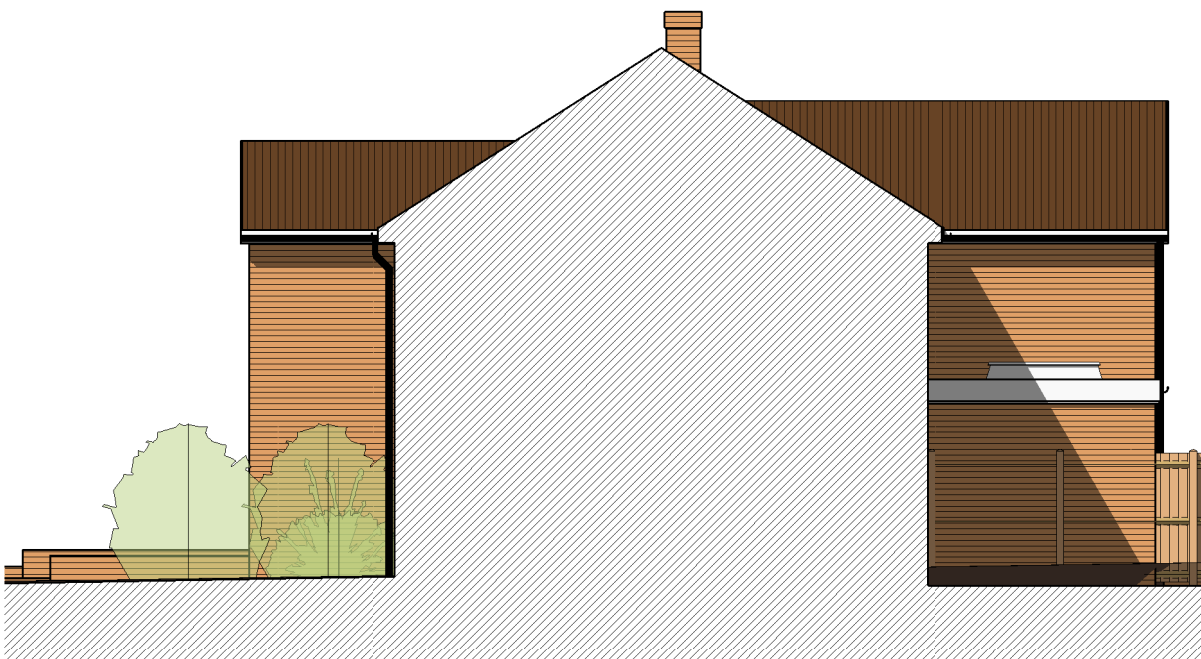

Proposed North Elevation
1 : 100

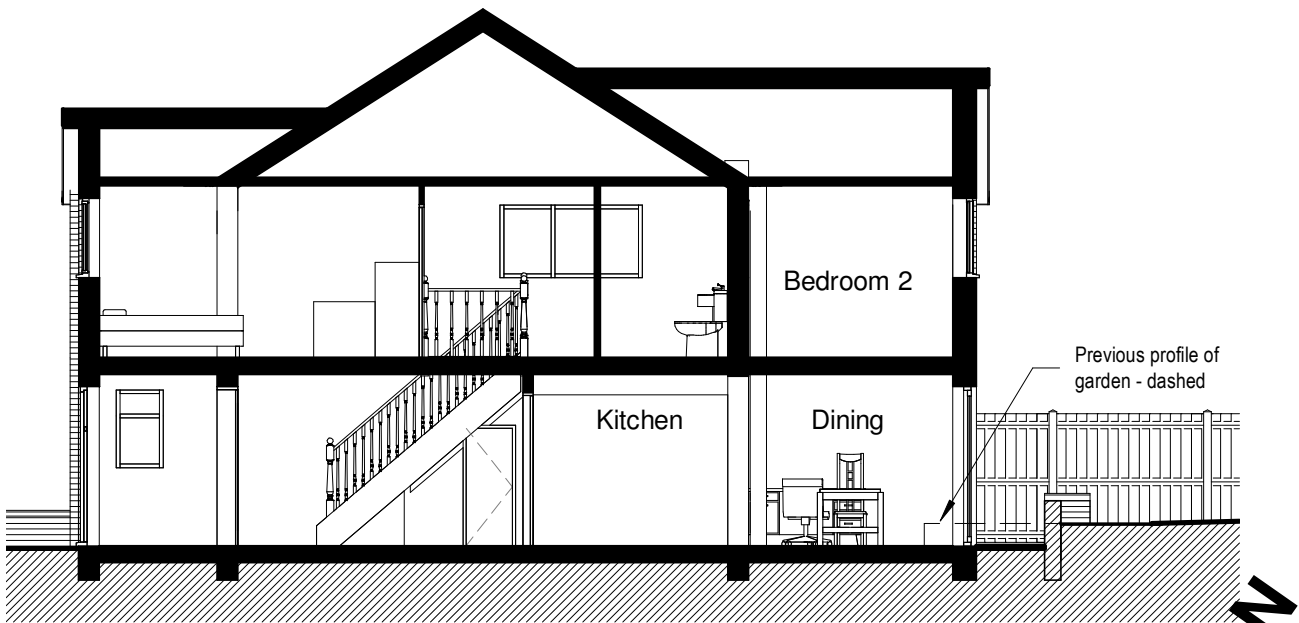

Proposed Section
1 : 100

0 5 10 m

MATERIALS:
Roof:
Concrete profiled roof tiles to match existing.

Walls:
Red multi facing brickwork to match existing and tile hanging where indicated.

Windows. White uPVC. Existing windows to house to be replaced.

PLANNING

PENTANGLE
DESIGN GROUP

SUITE 1, 21 BANCROFT HITCHIN HERTS SG5 1JW
T:01462 431133 E:pdg@pentangledesign.co.uk

JOB TITLE
Proposed Extensions to
32 Orchard Close, St Ipplyts, Hitchin

for
DRAWING TITLE
Proposed Plans and Elevations

SCALE	DRAWING NUMBER	REVISION
1 : 100		
DATE	Oct '24	
SHT SIZE	A2	
JOB NUMBER	3897	
	04	F

ARCHITECTS AND INTERIOR DESIGNERS