




2 North Elevation Blk 2-5
1 : 200




3 South Elevation Blk 2-5
1 : 200

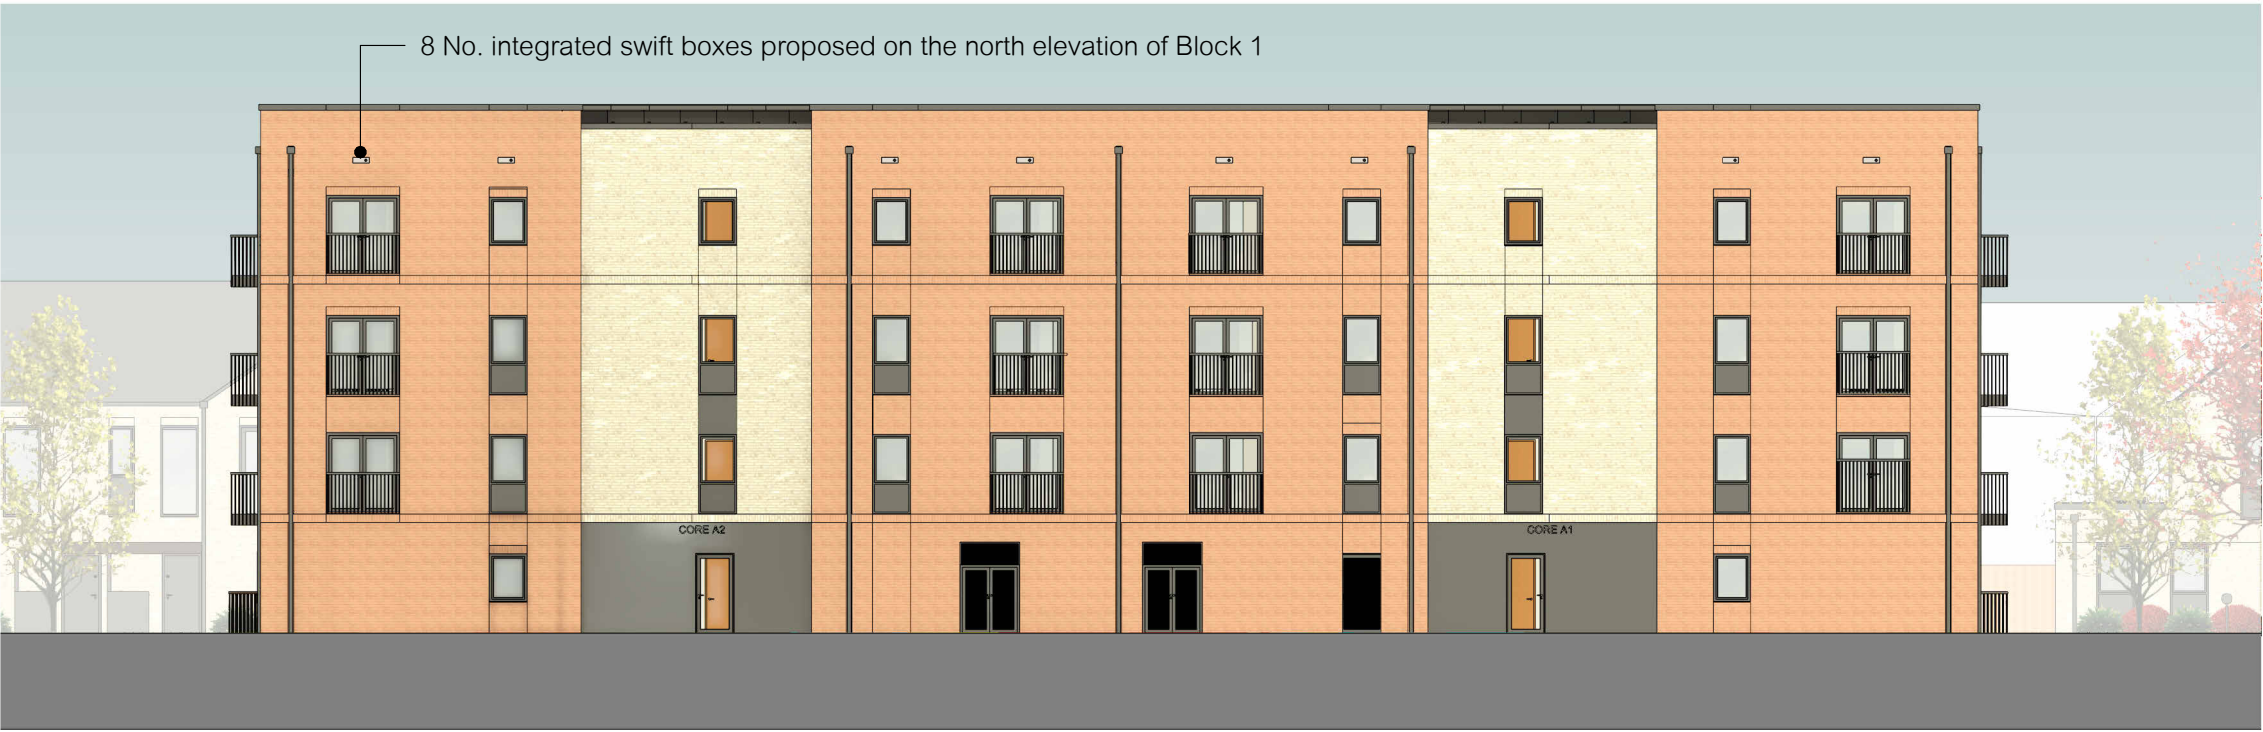

4 Block 1 North Elevation
1 : 200




5 Block 1 West Elevation
1 : 200

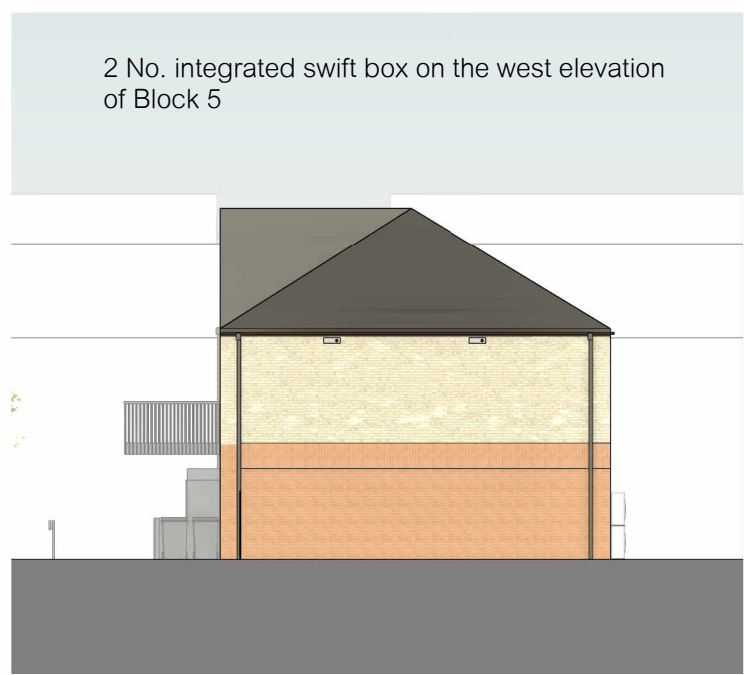


7 Block 5 West Elevation
1 : 200




8 Block 3 and 4 West Elevation
1 : 200

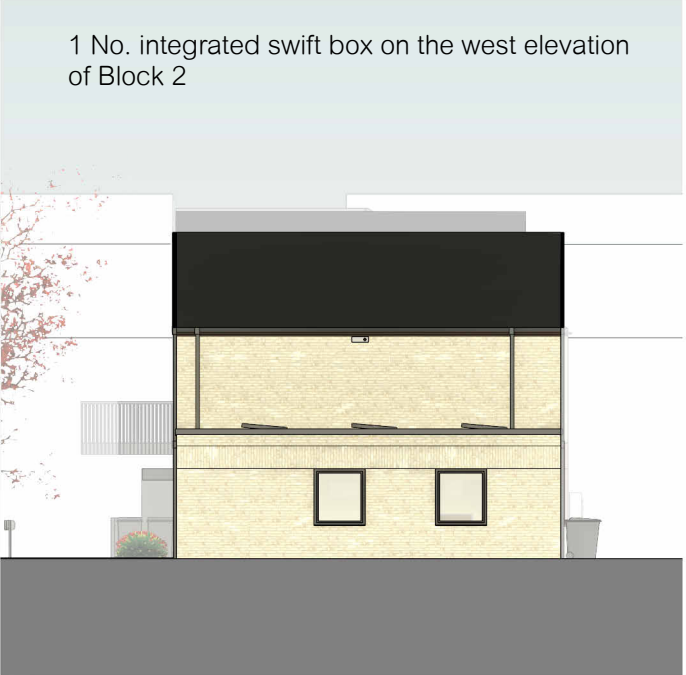


9 Block 2 West Elevation
1 : 200

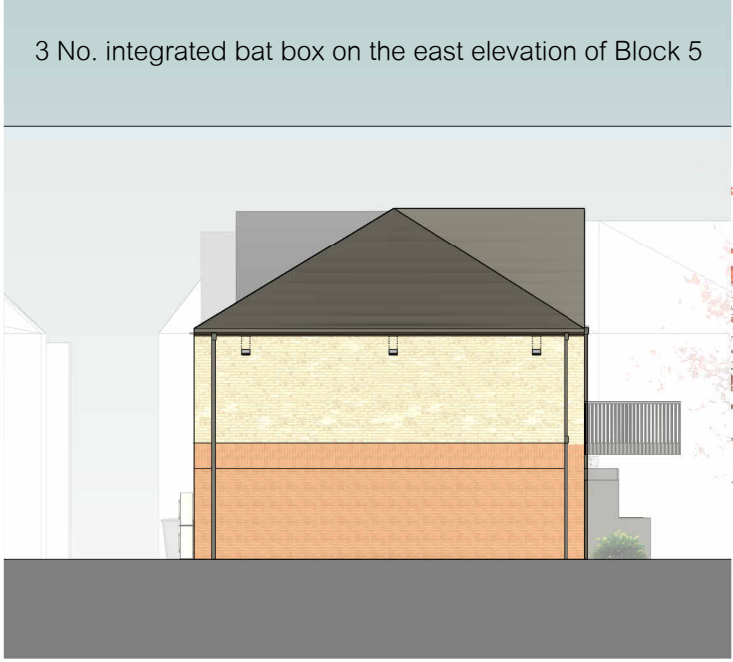


10 Block 5 East Elevation
1 : 200

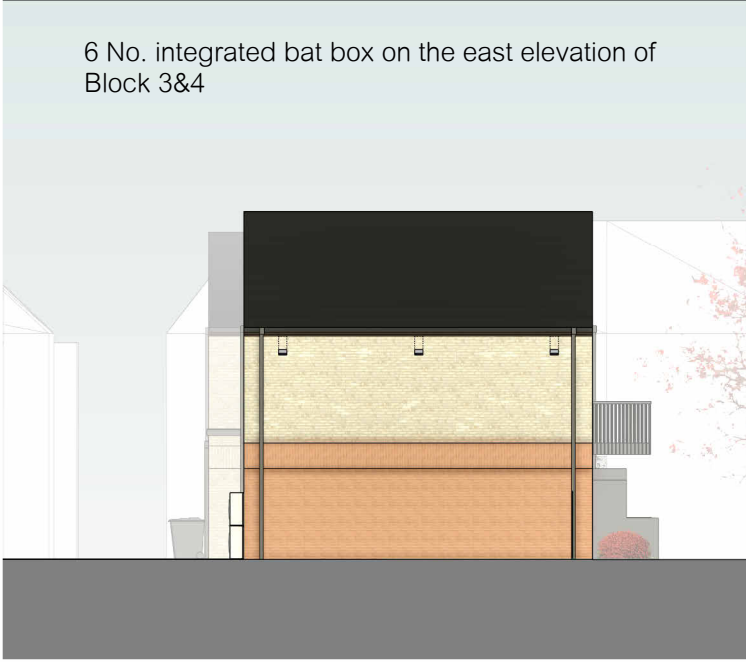



11 Block 4 East Elevation
1 : 200

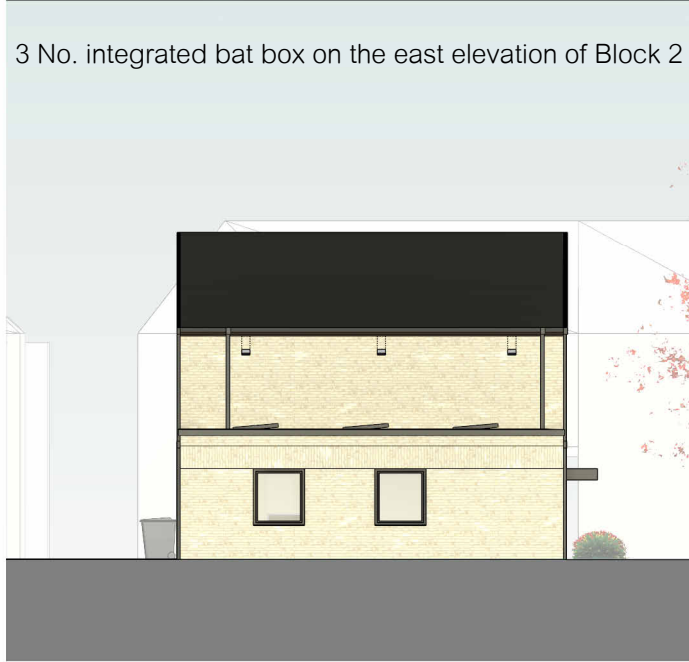

12 Block 2 East Elevation
1 : 200

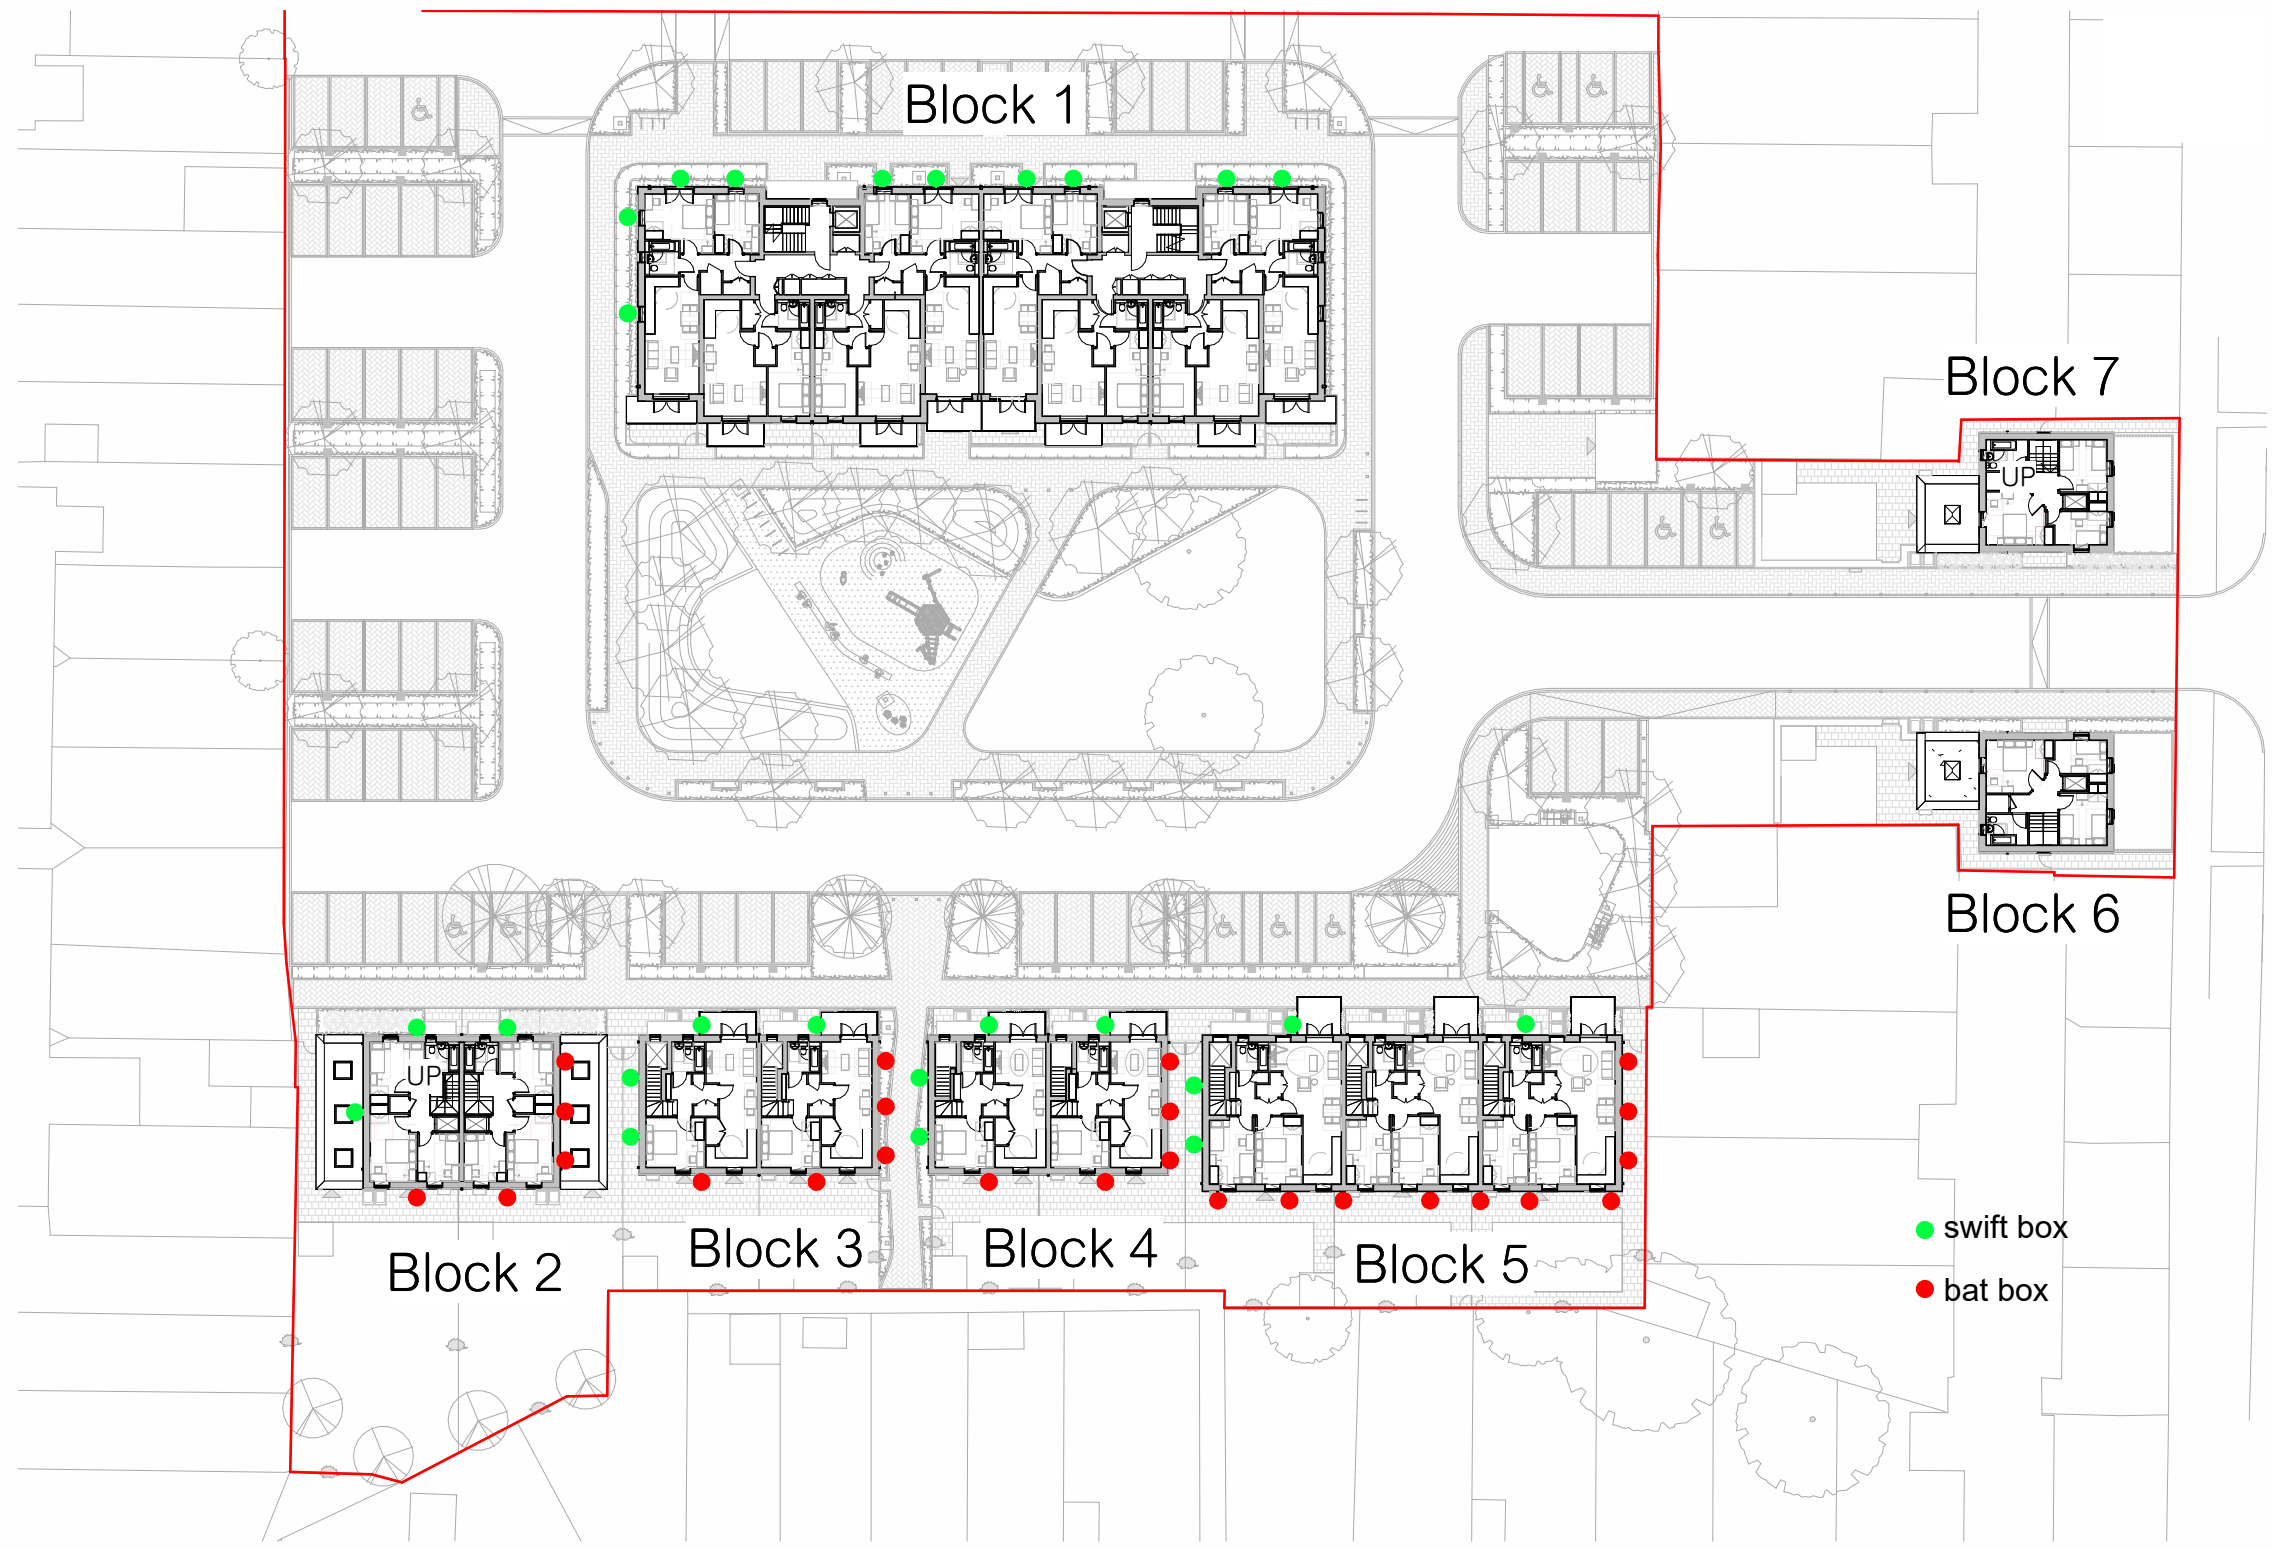

01 Key Plan
1 : 500

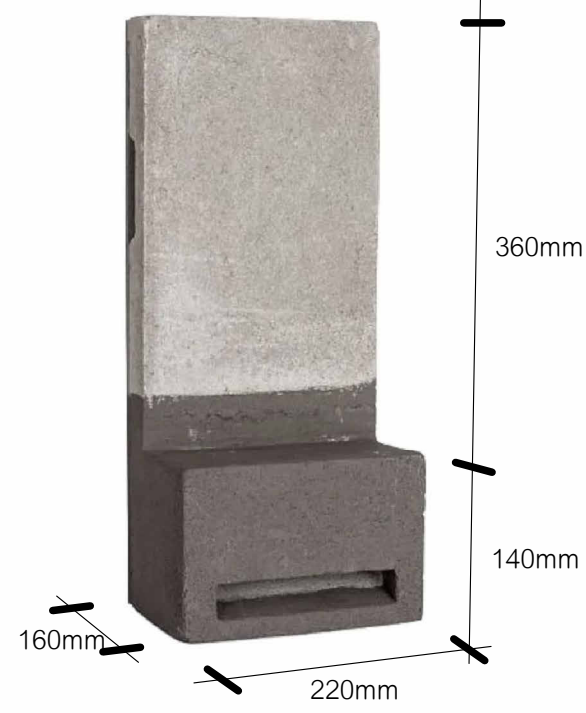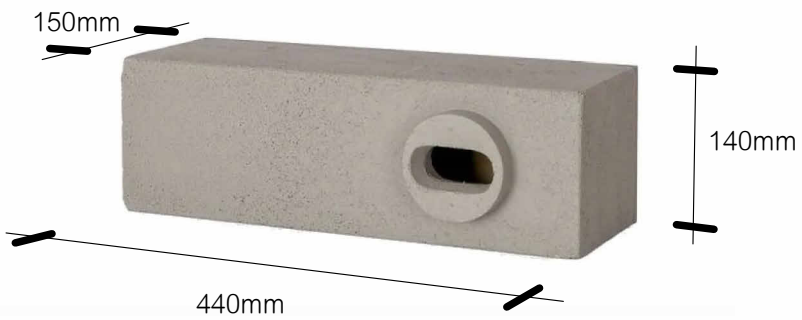

P3	05.08.26	EC	Swift and bat boxes locations updated in response to comments received from Ecologist
P2	25.05.25	EC	48 houses updated to incorporate lifts.
P1	27.03.25	EC	Site and parking layout updated.
Revision	Date	Revised by	

Revision History

hunters

Space One, Hammersmith,
London W6 0EA
T 020 8237 8200
mail@hunters.co.uk
www.hunters.co.uk

John Barker Place Phase 3

Space One, Hammersmith,
London, W6 0EA

Integrated Swift and Bat Box Location Plan

Issued for PLANNING

hunters project number:	client project number:	scale:	drawn by:	checked by:
M10290	-	As @ A1 indicated	JS	EC

drawing title:
M10290- HUN- A- 40-1013

revision	date	revised by
P3	05.08.26	EC

Swift and bat boxes locations updated in response to comments received from Ecologist

0 1m 5m 10m 20m
Scale: 1:200

All drawings are to be printed in colour.

model ref: C:\Revit
Local\M9771-HUN-ZZ-M3-A-XX-XXXX-XX-JohnBarkerPlacePhase3Model-XX-XX-2024_01.dchxxx.rvt
Use figured dimensions only. All levels and dimensions to be checked on site. This drawing is to be read in conjunction with all other relevant drawings and specifications. Hunters is a trading name of Hunter & Partners Limited. © Hunter & Partners Limited. All rights reserved.