

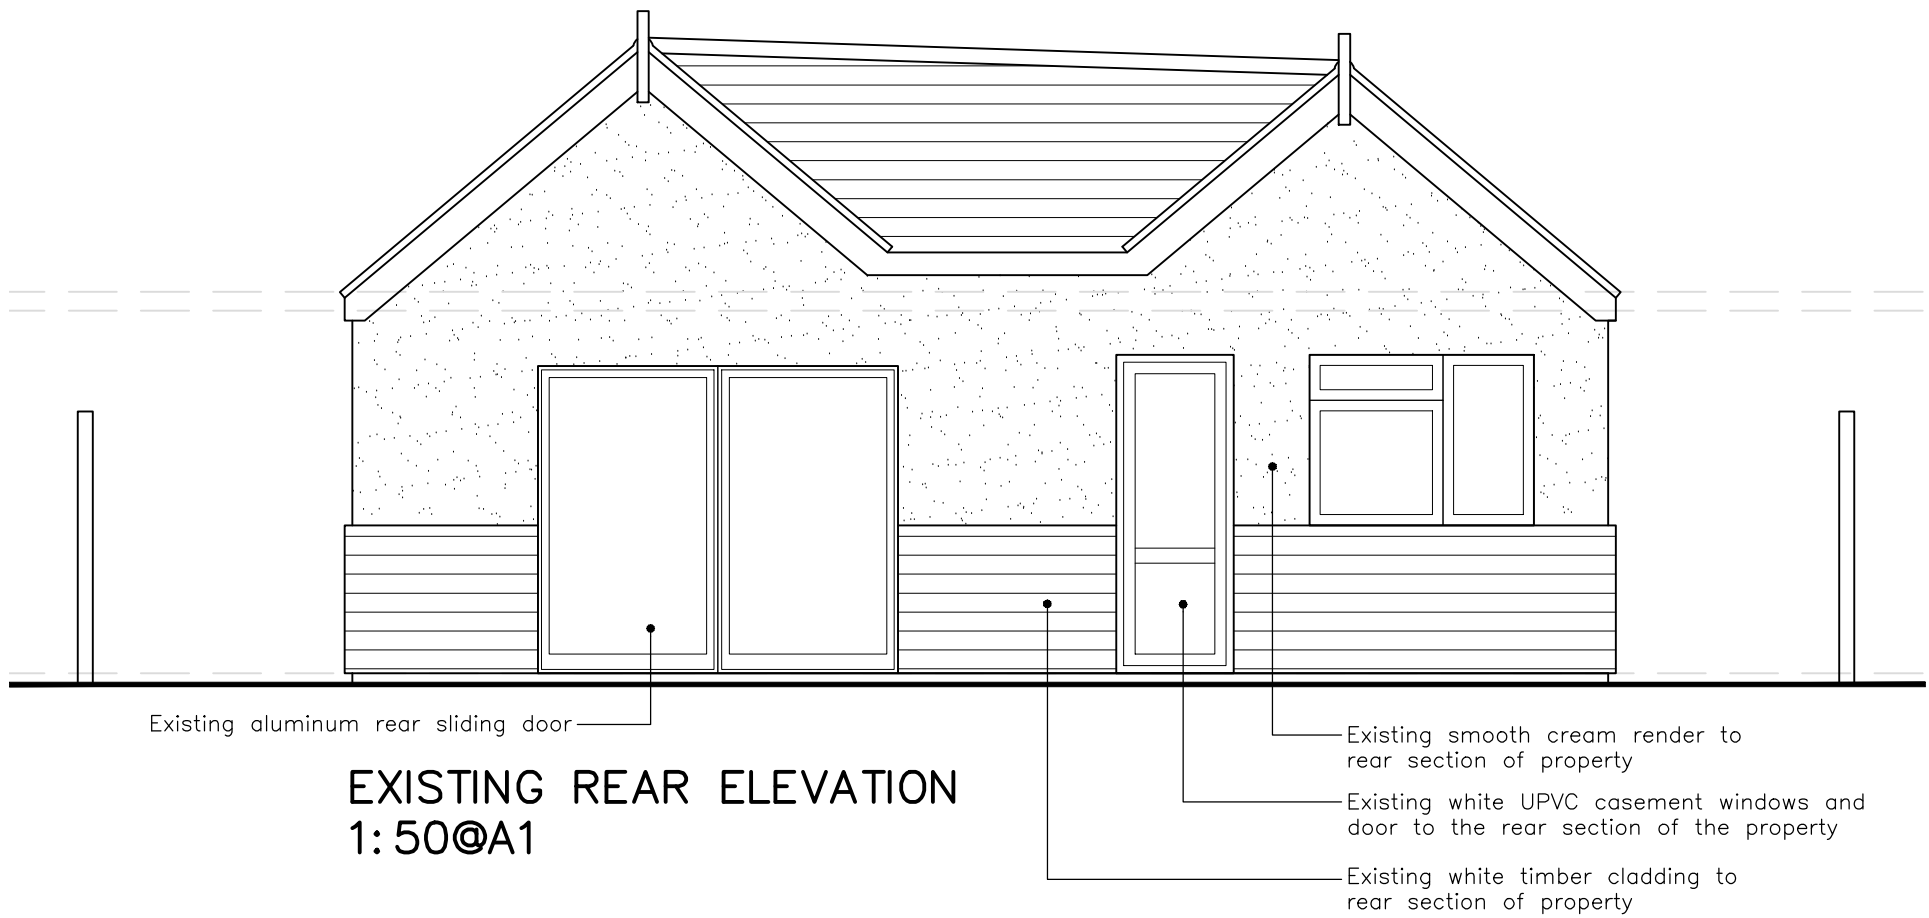
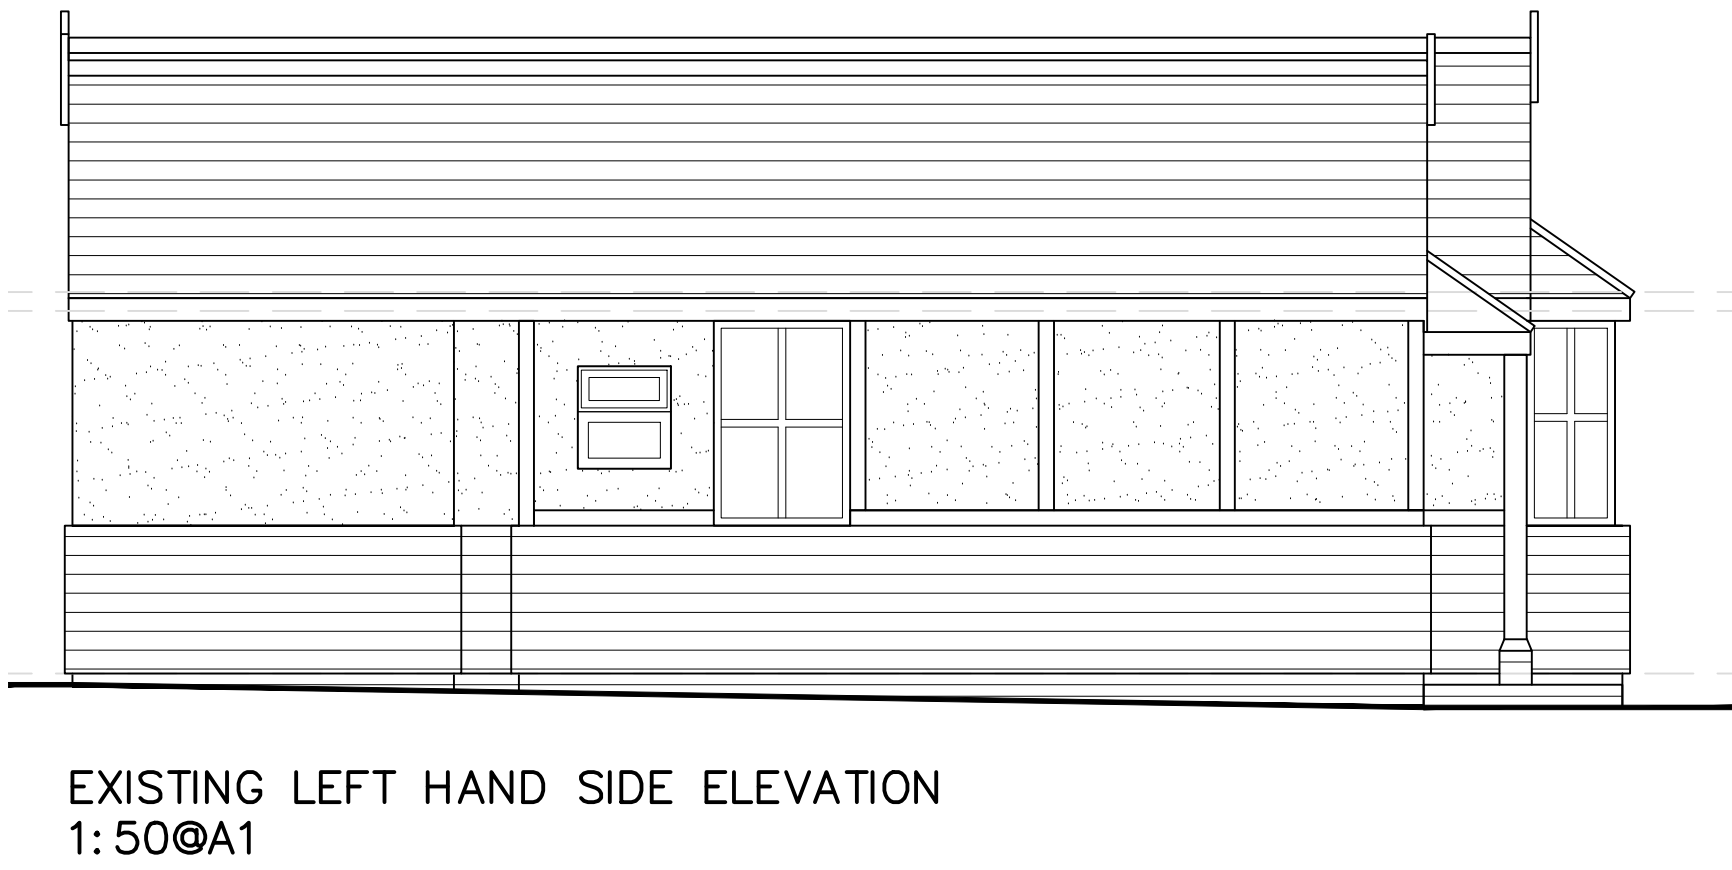
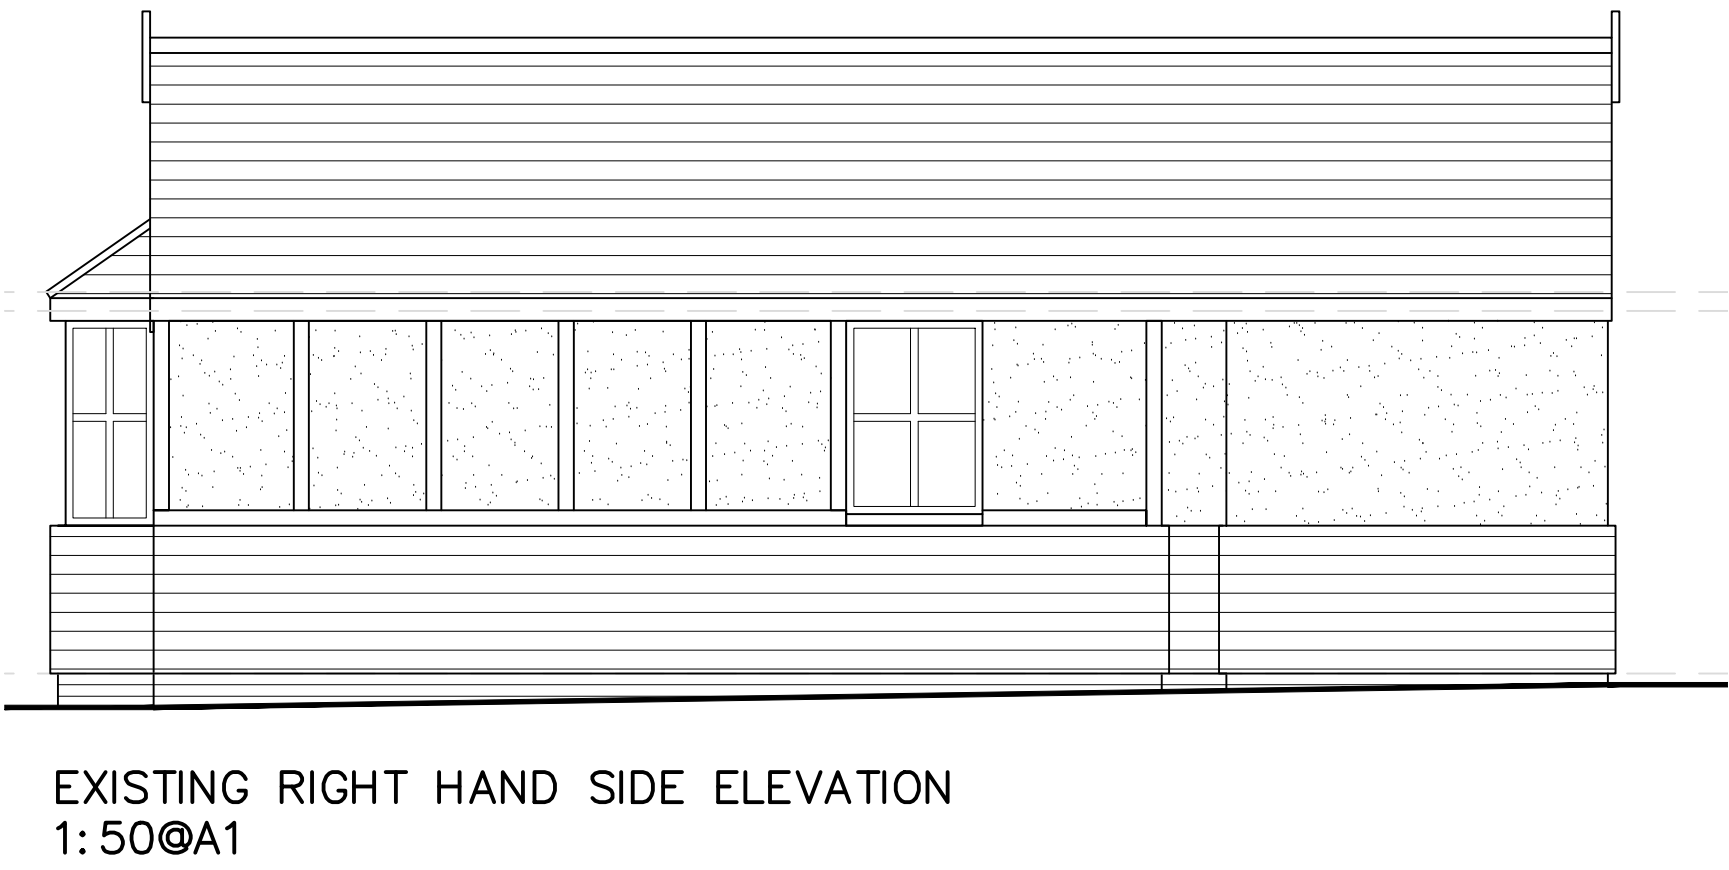
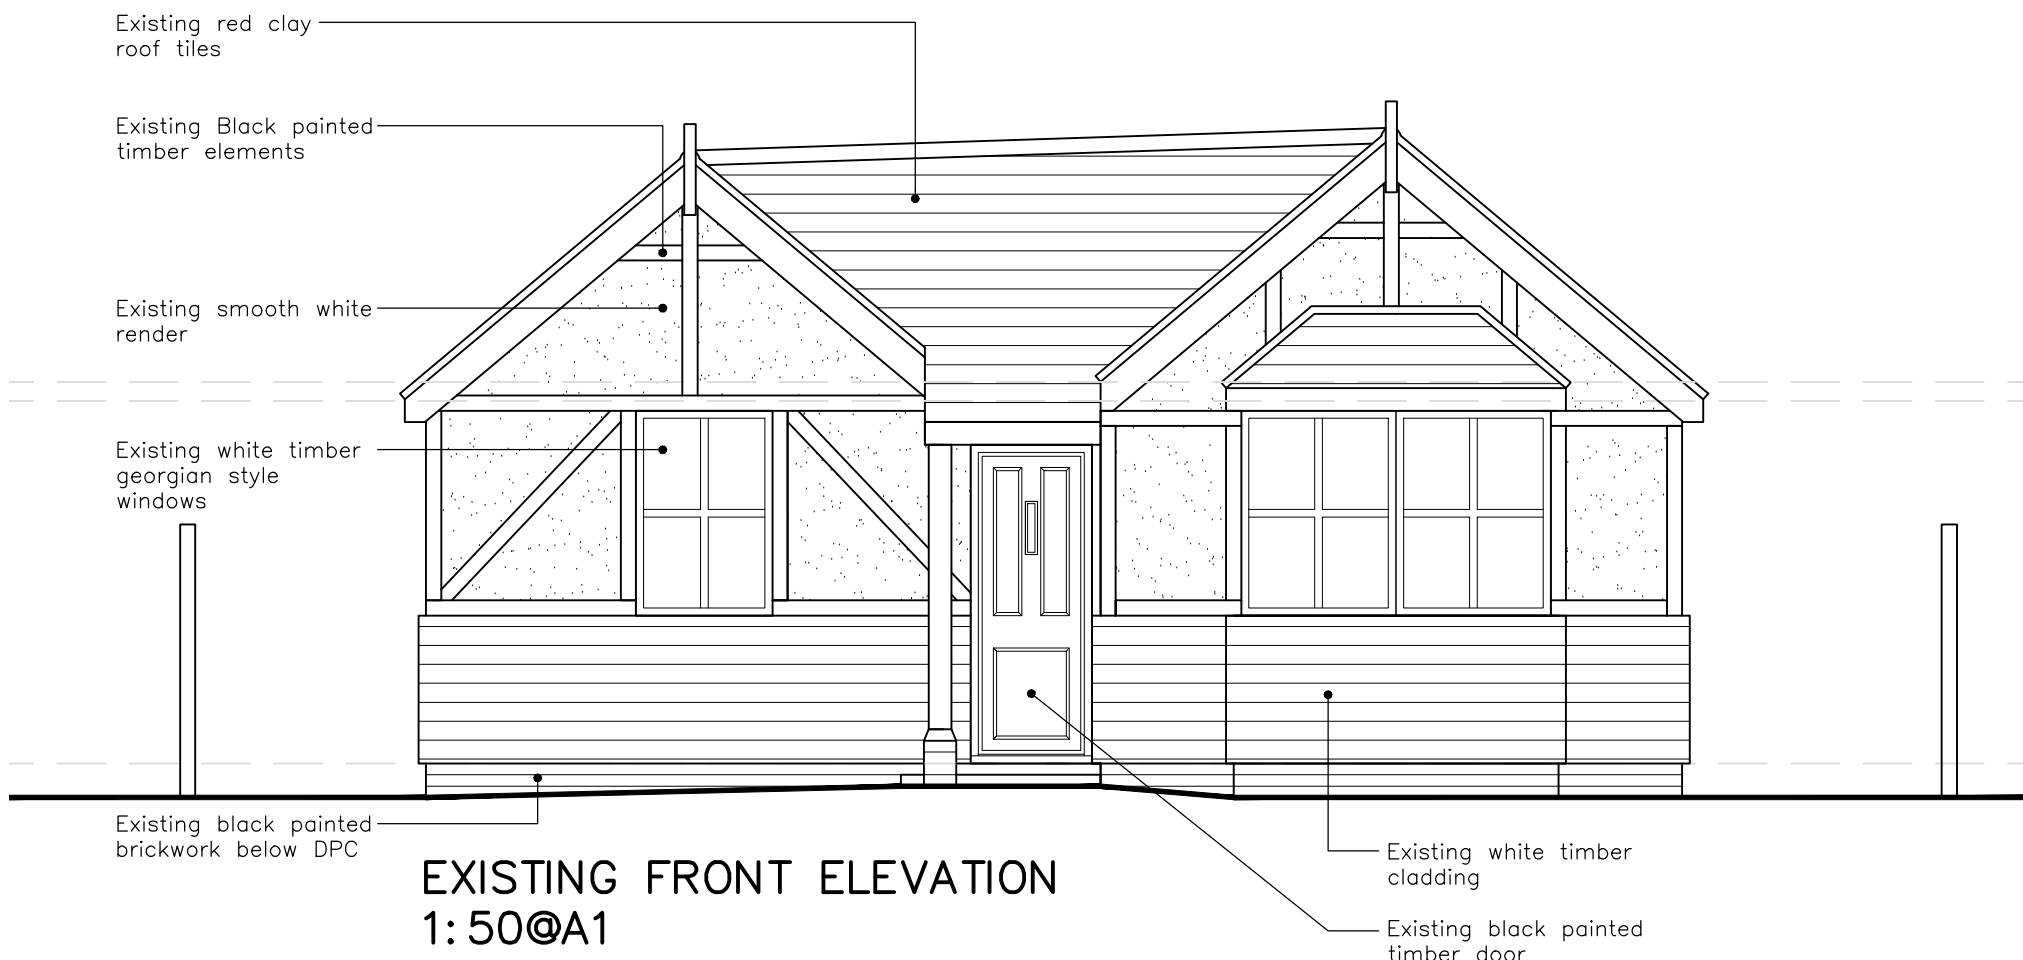
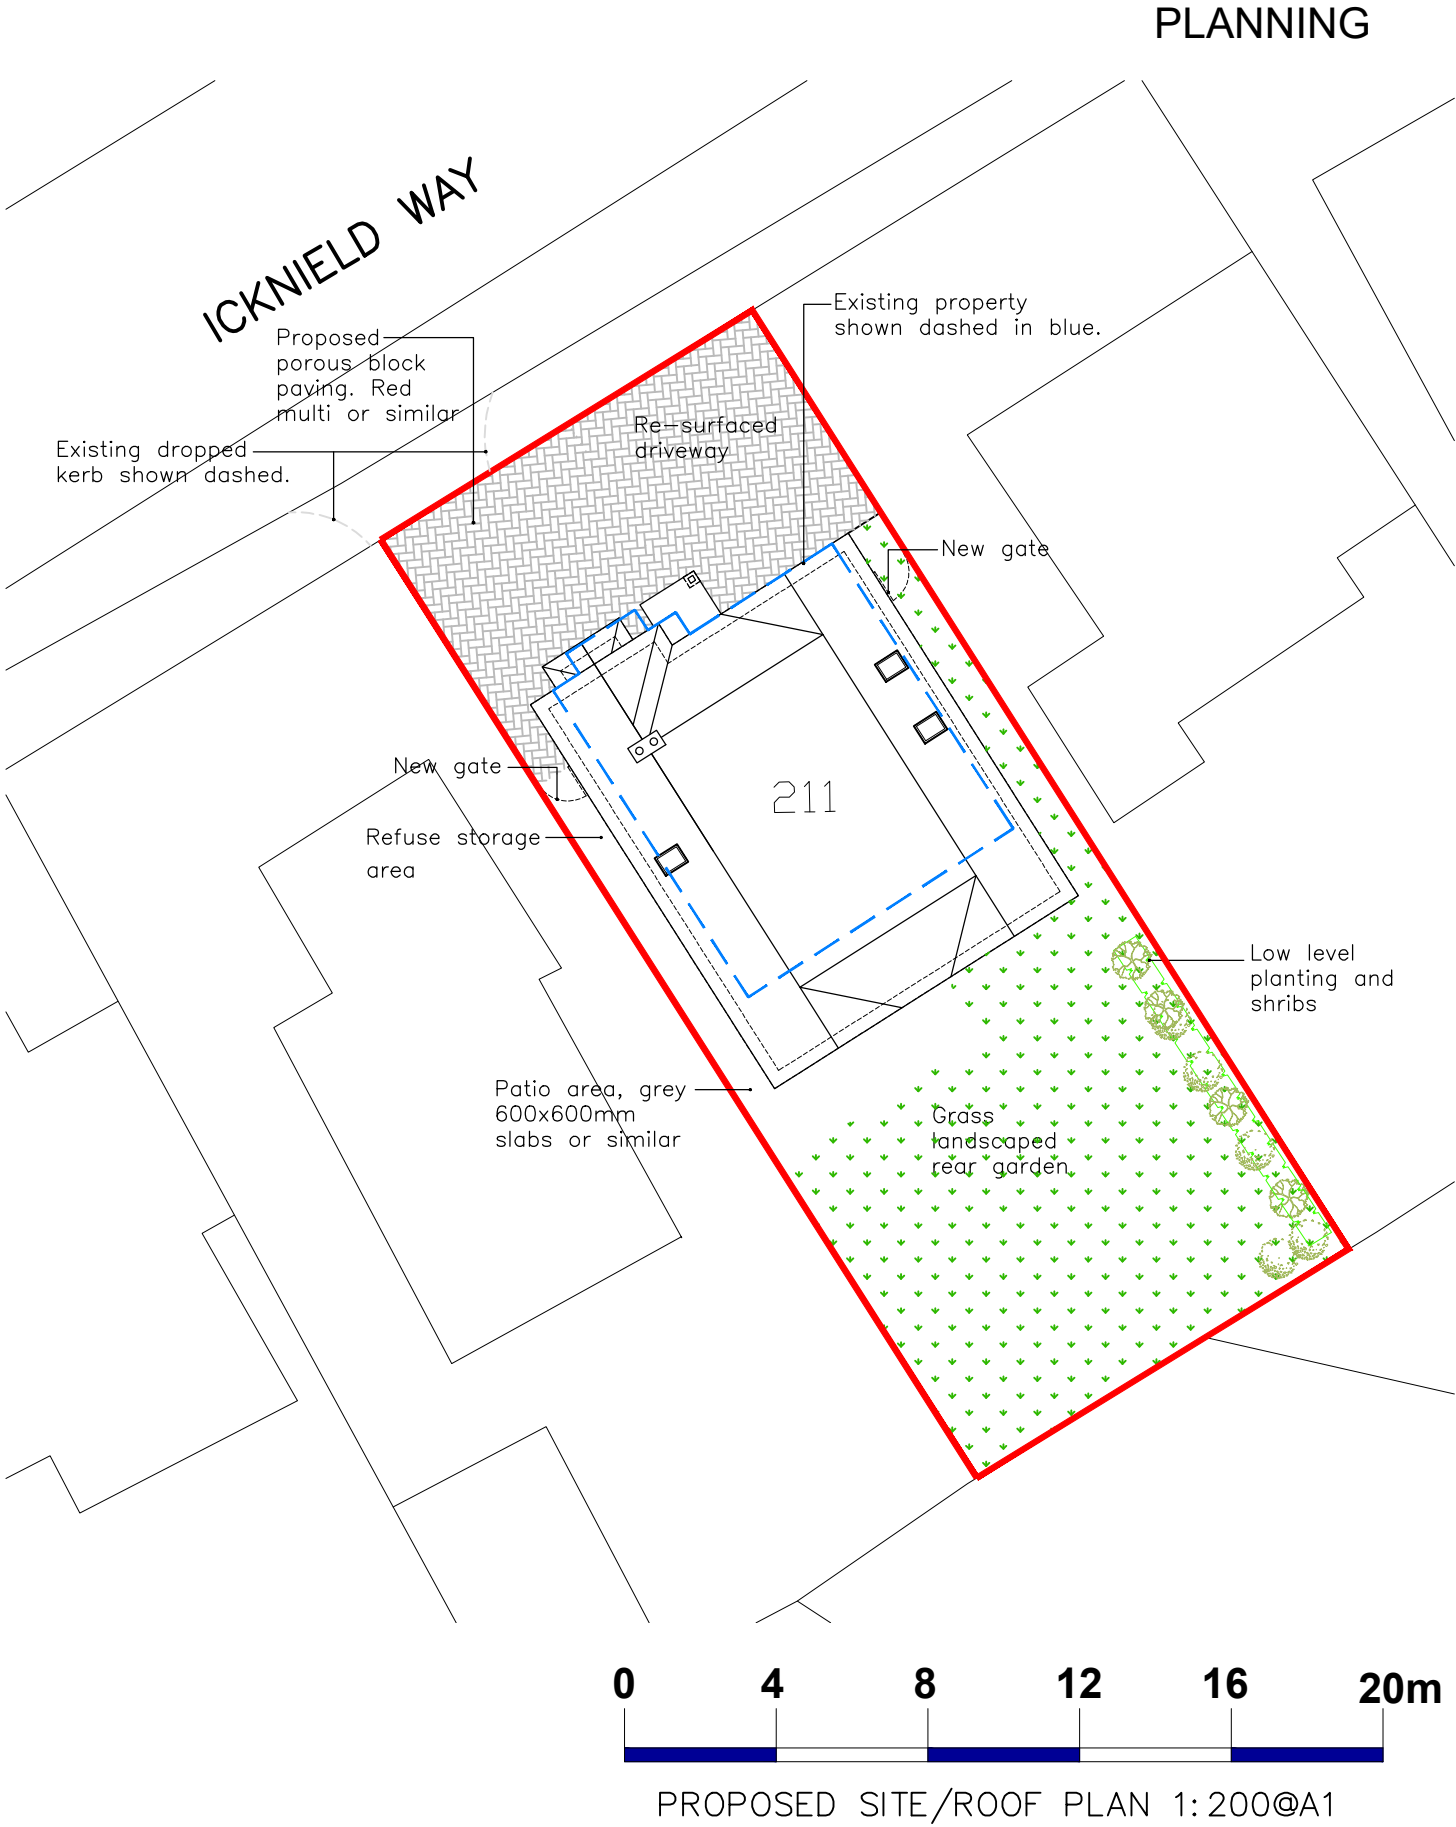
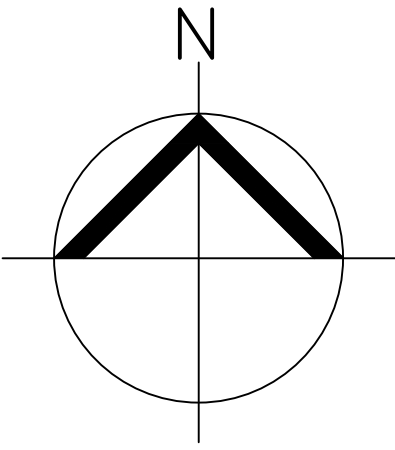
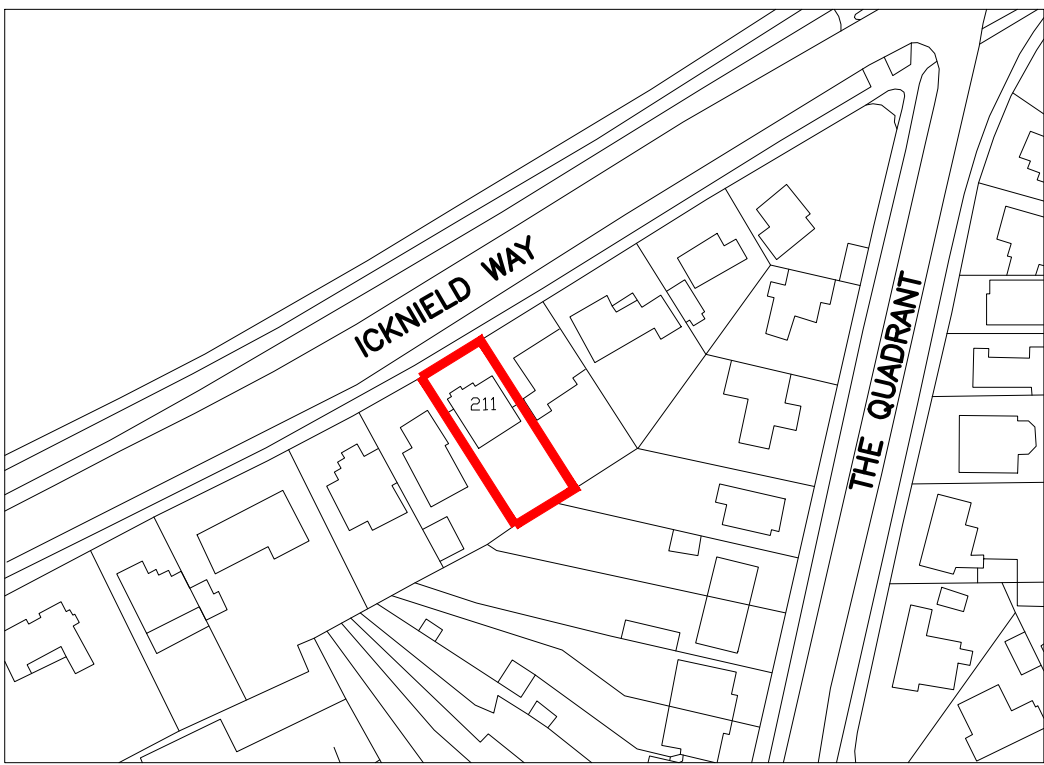
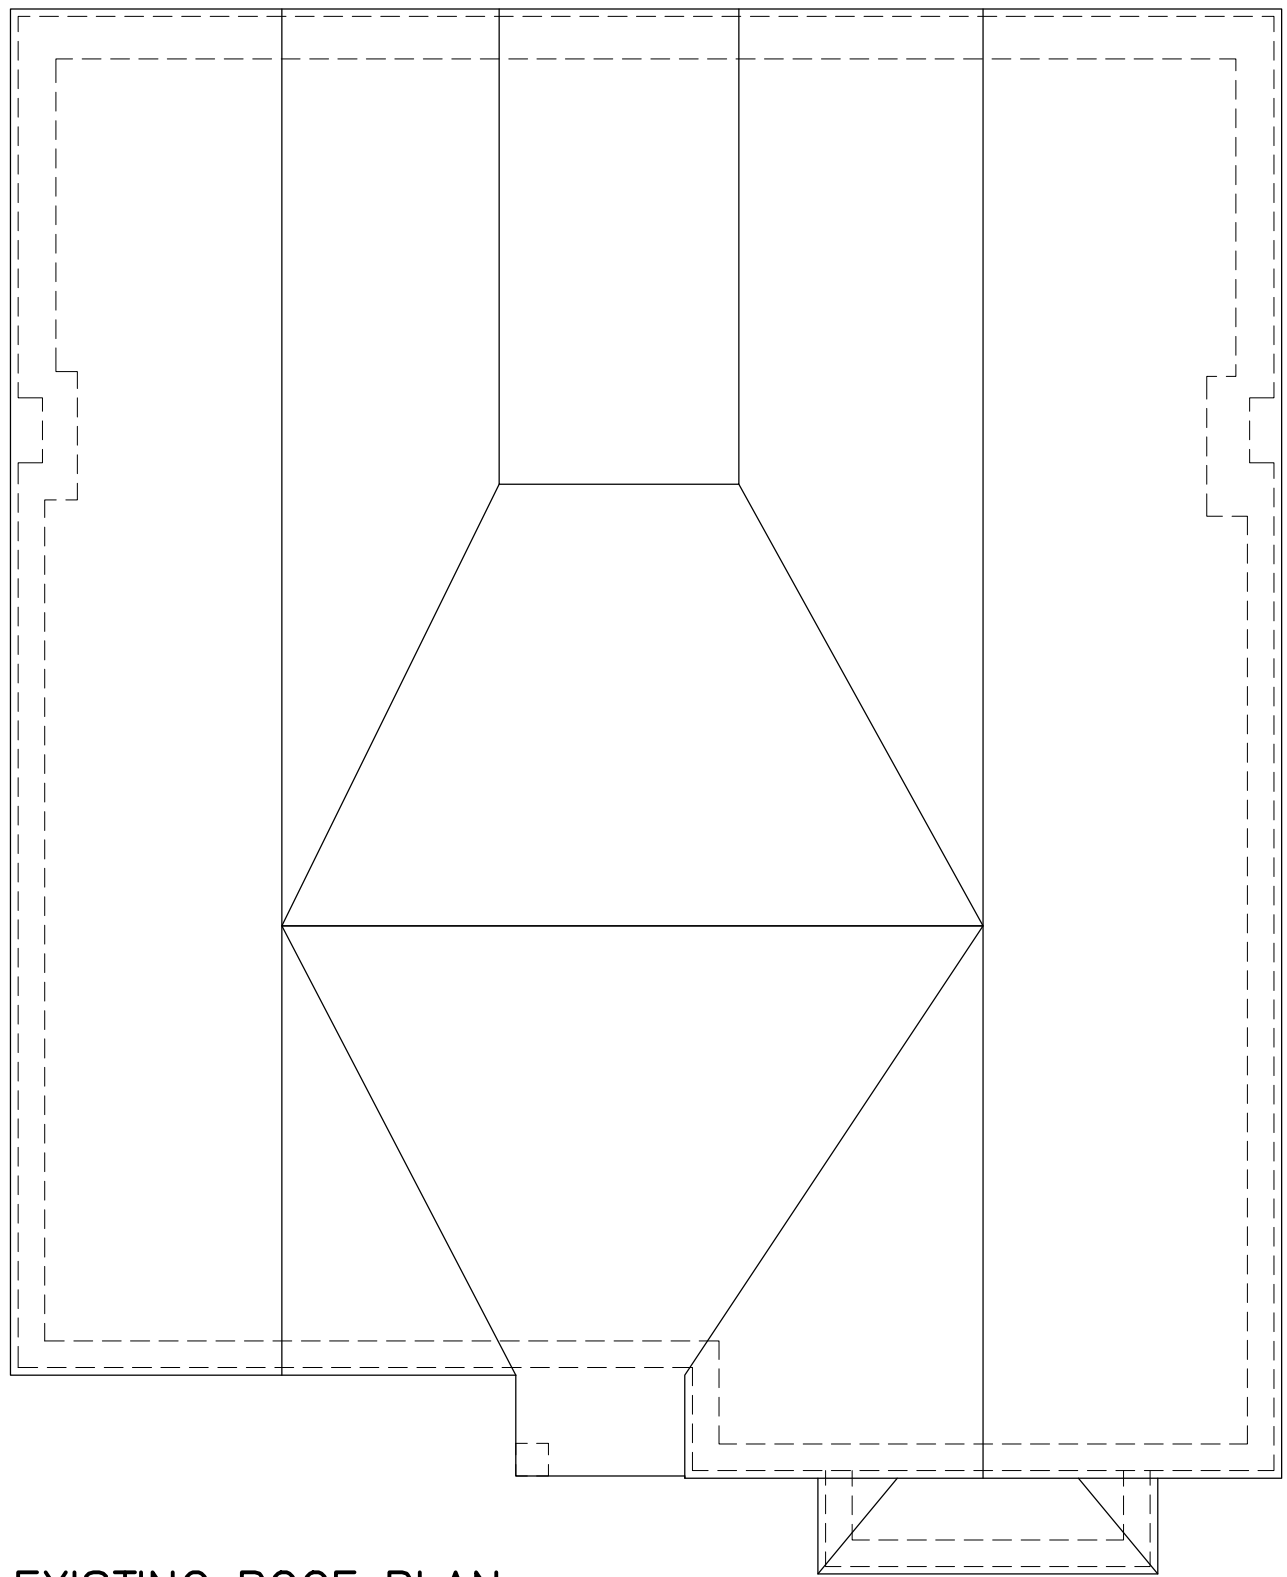


211 Icknield Way, Letchworth

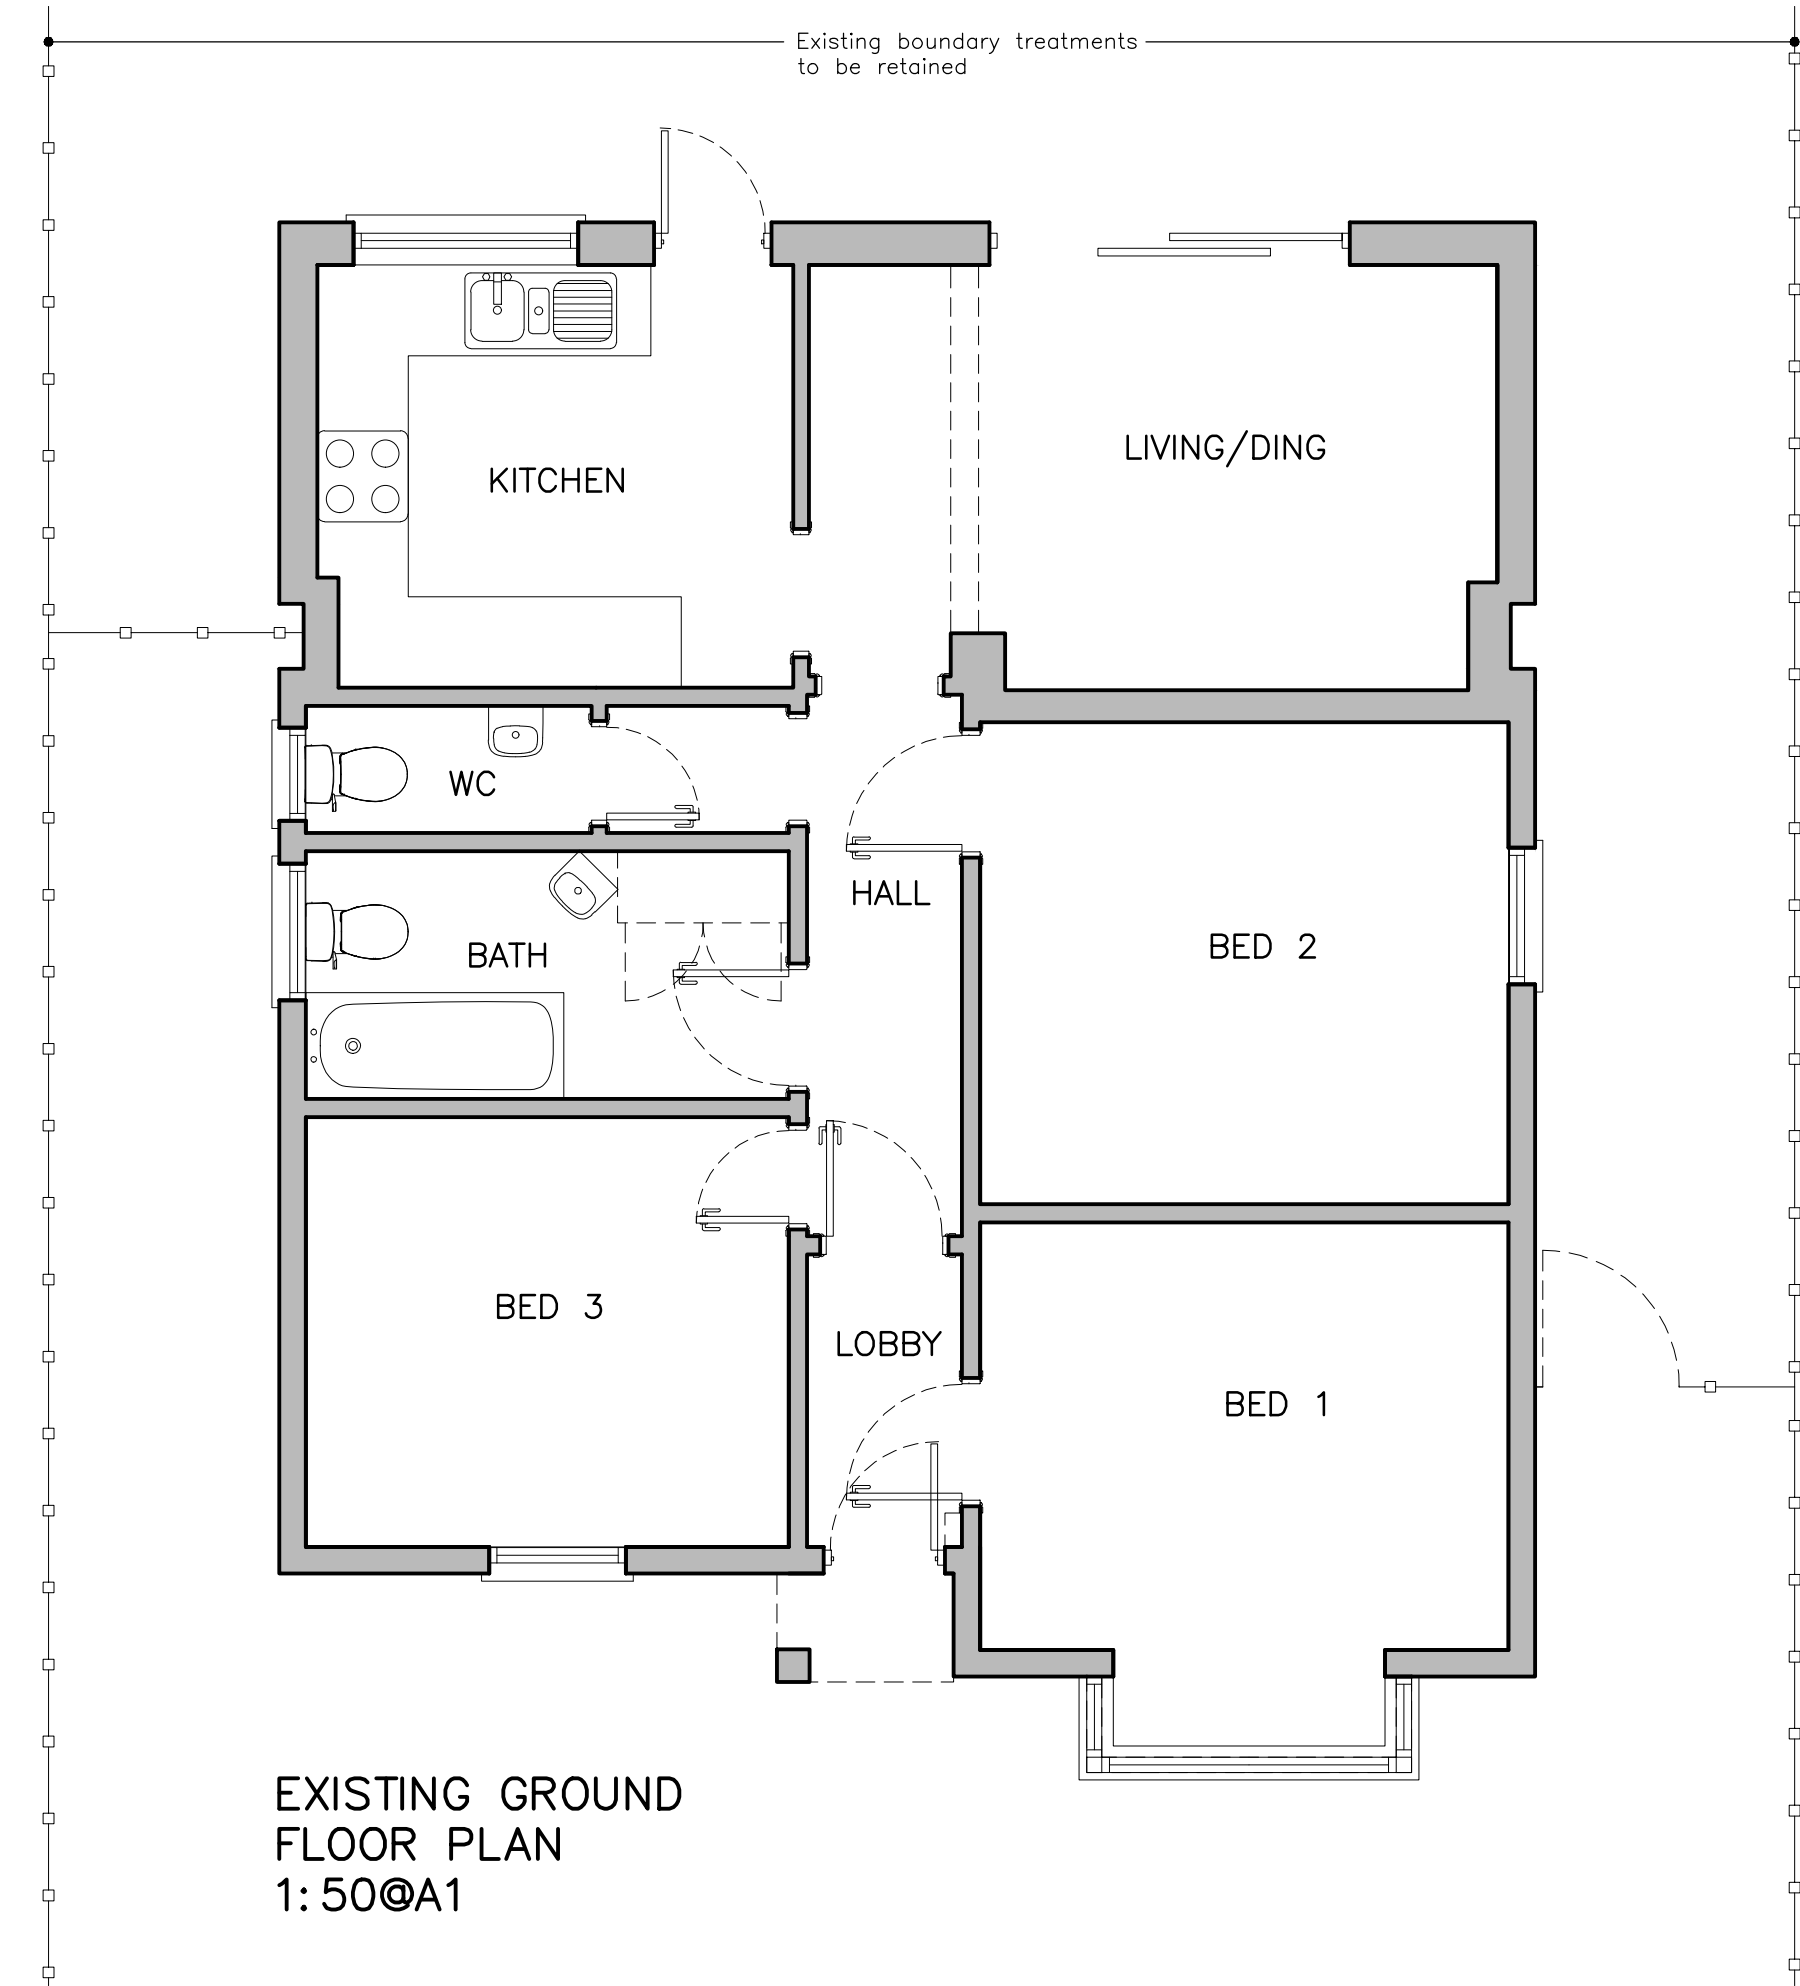

Existing Plans & Elevations, Site Location Plan & Proposed Site/Roof Plan

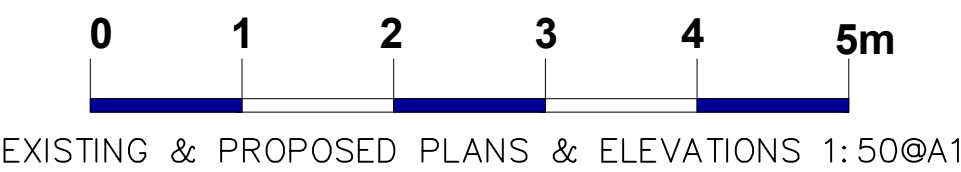

 JDB DESIGN Architectural Services E: JDBdesign@hotmail.co.uk T: +44 (0)7875395257	D	Site plan updated to highways comments.	07/08/26
	C	Site plan updated to highways comments.	04/08/26
	B	Roof plan updated to latest heritage comments.	20/05/26
	A	Site plan amended to show landscaping scheme.	19/03/26
Project: 211 Icknield Way, Letchworth Title: Existing Plans & Elevations, Site Location Plan & Proposed Site/Roof Plan Scale: As shown @A1 Date: Feb 26 Drawn: JB Checked: XXX Drawing No: 295/26/100 Revision: D			