

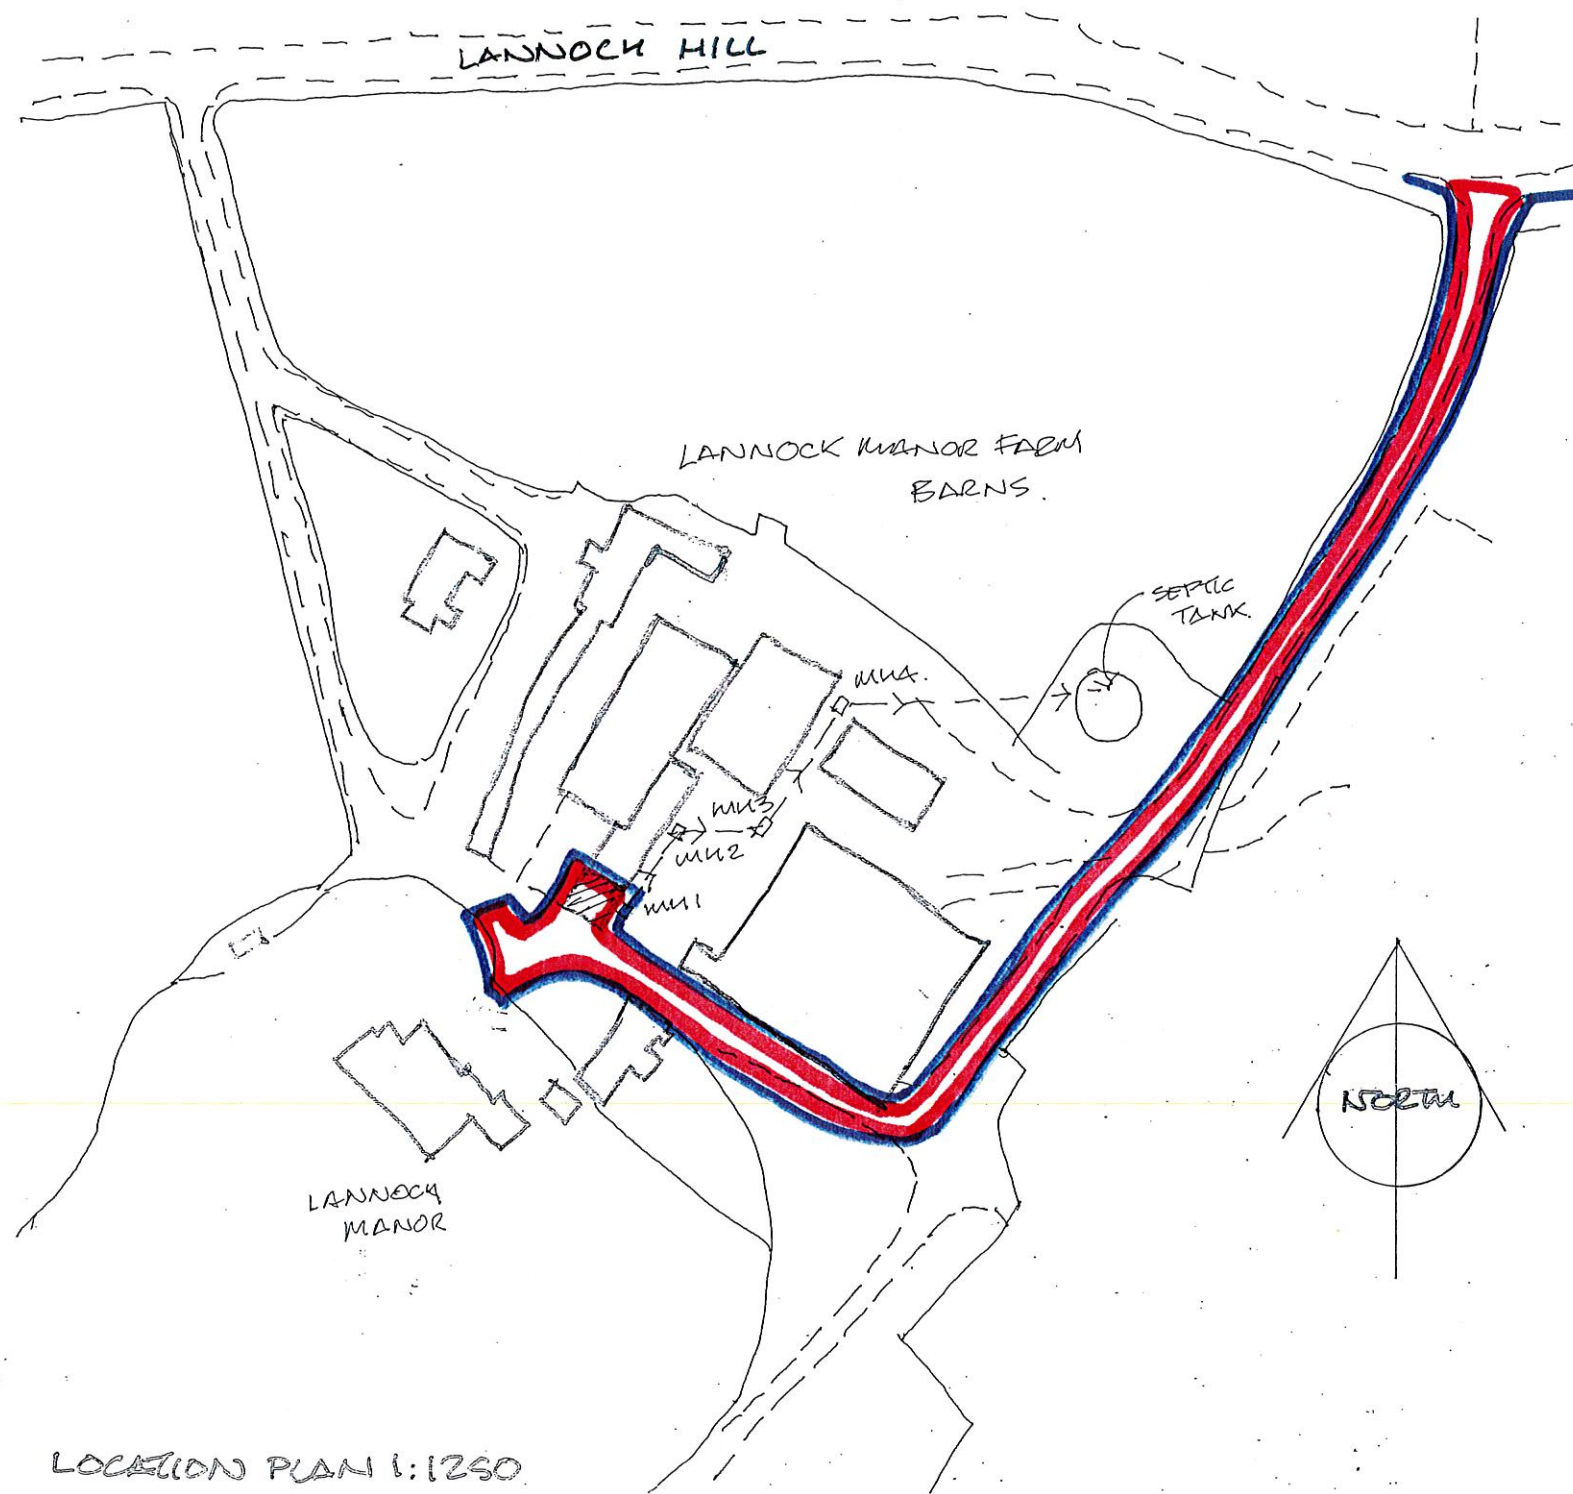


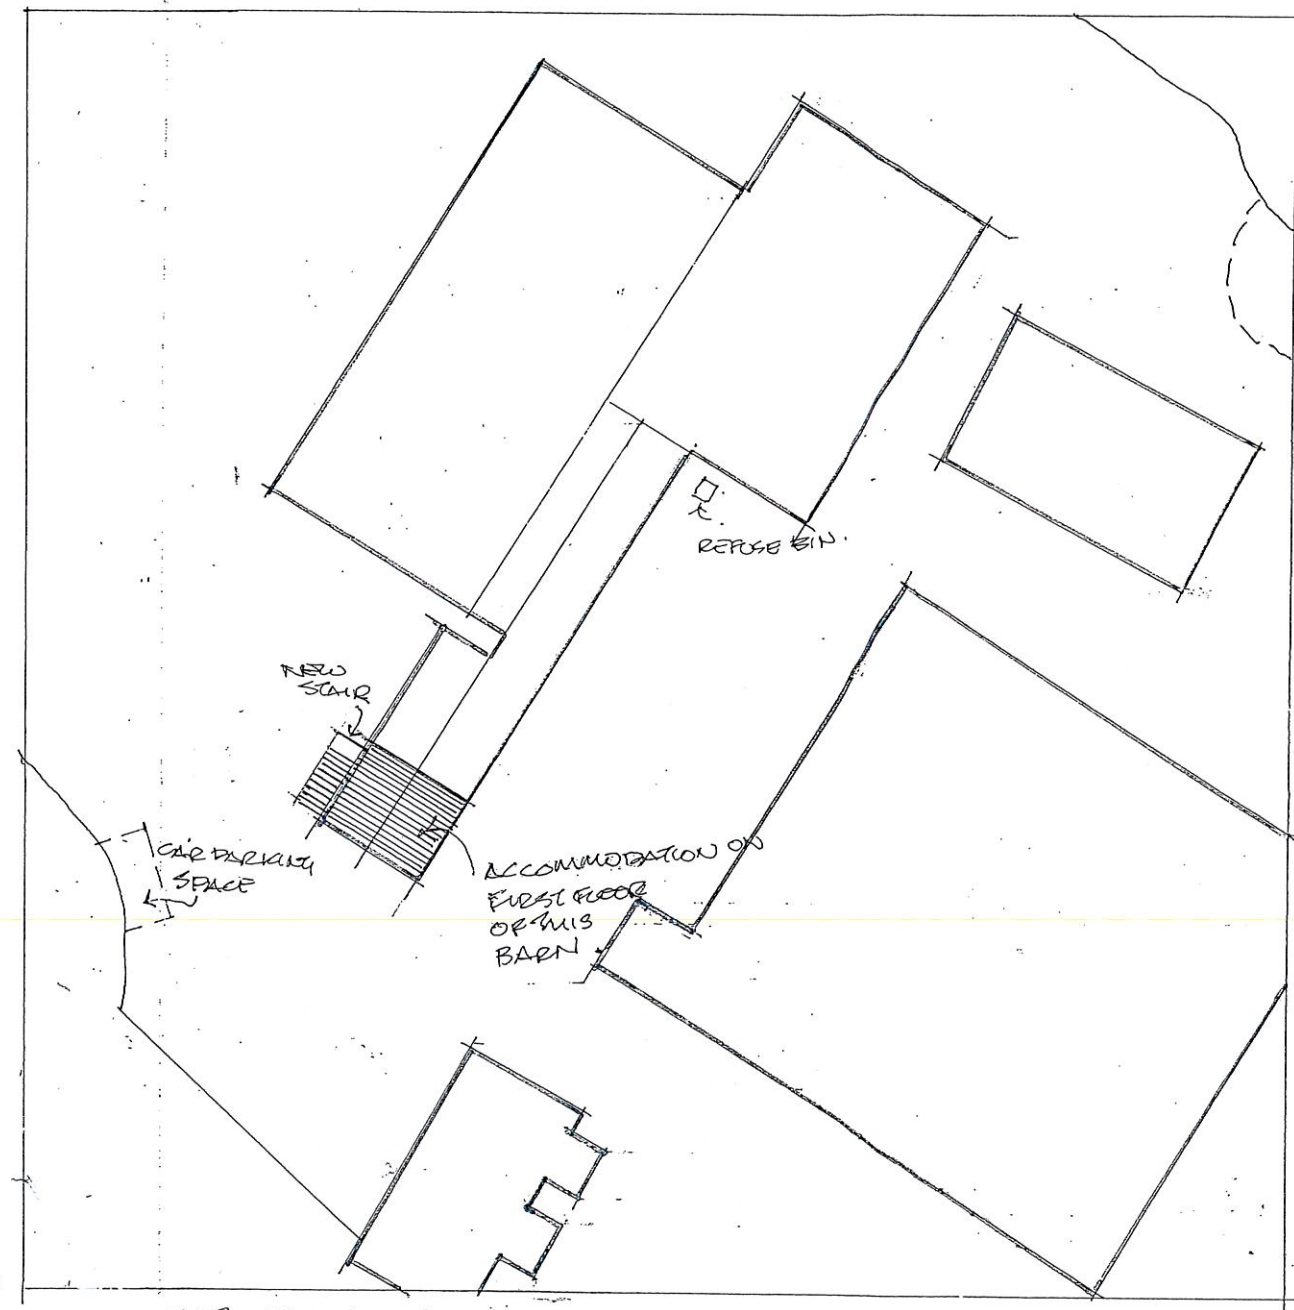


LOCATION PLAN 1:1250

ORDINANCE SURVEY CROWN COPYRIGHT LICENSE NO 100022432.

 

SITE PLAN 1:500

 

Revisions

 Edmund Wright Architect THE BARN • PRESTON ROAD GOSMORE • HERTFORDSHIRE • SG4 7QS TELEPHONE 01452 422334 EMAIL edmund@edmundwrightarchitect.co.uk PRINCIPAL - EDMUND WRIGHT, R.I.B.A.	Project OCCASIONAL ACCOMMODATION AT LANNOCK BARN	
	Client WESTON PARK FARMS	
	Title LOCATION PLAN & SITE PLAN	
	Scale 1:1250 / 500 @ A3	Drawn by ECW
	Date JULY 2024	Drawing No. 24/04/01

DO NOT SCALE OFF THIS DRAWING

THIS DRAWING IS PROTECTED BY COPYRIGHT