

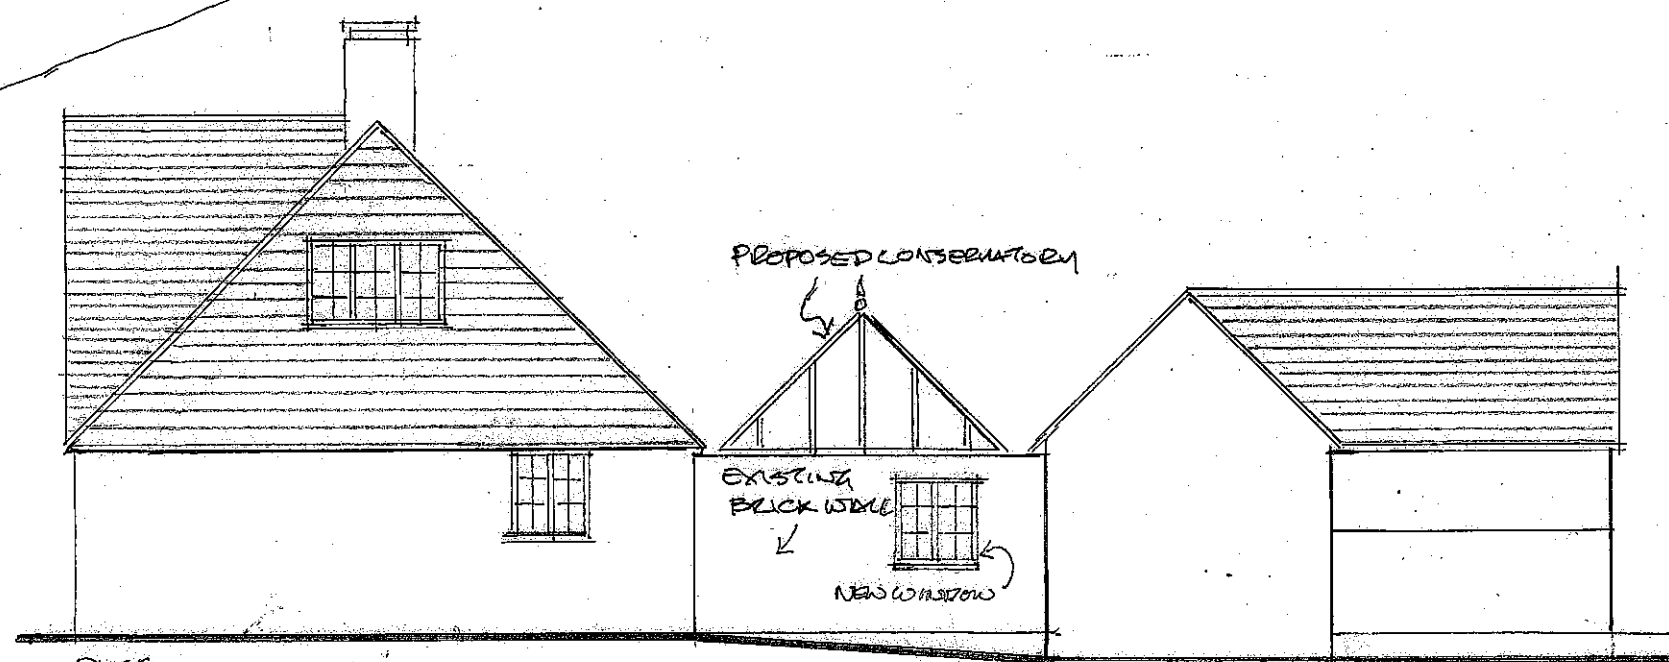
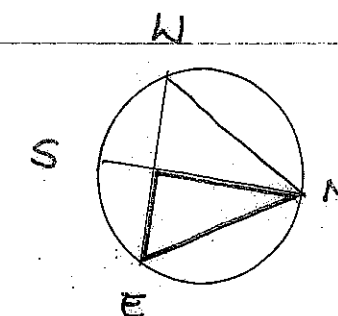


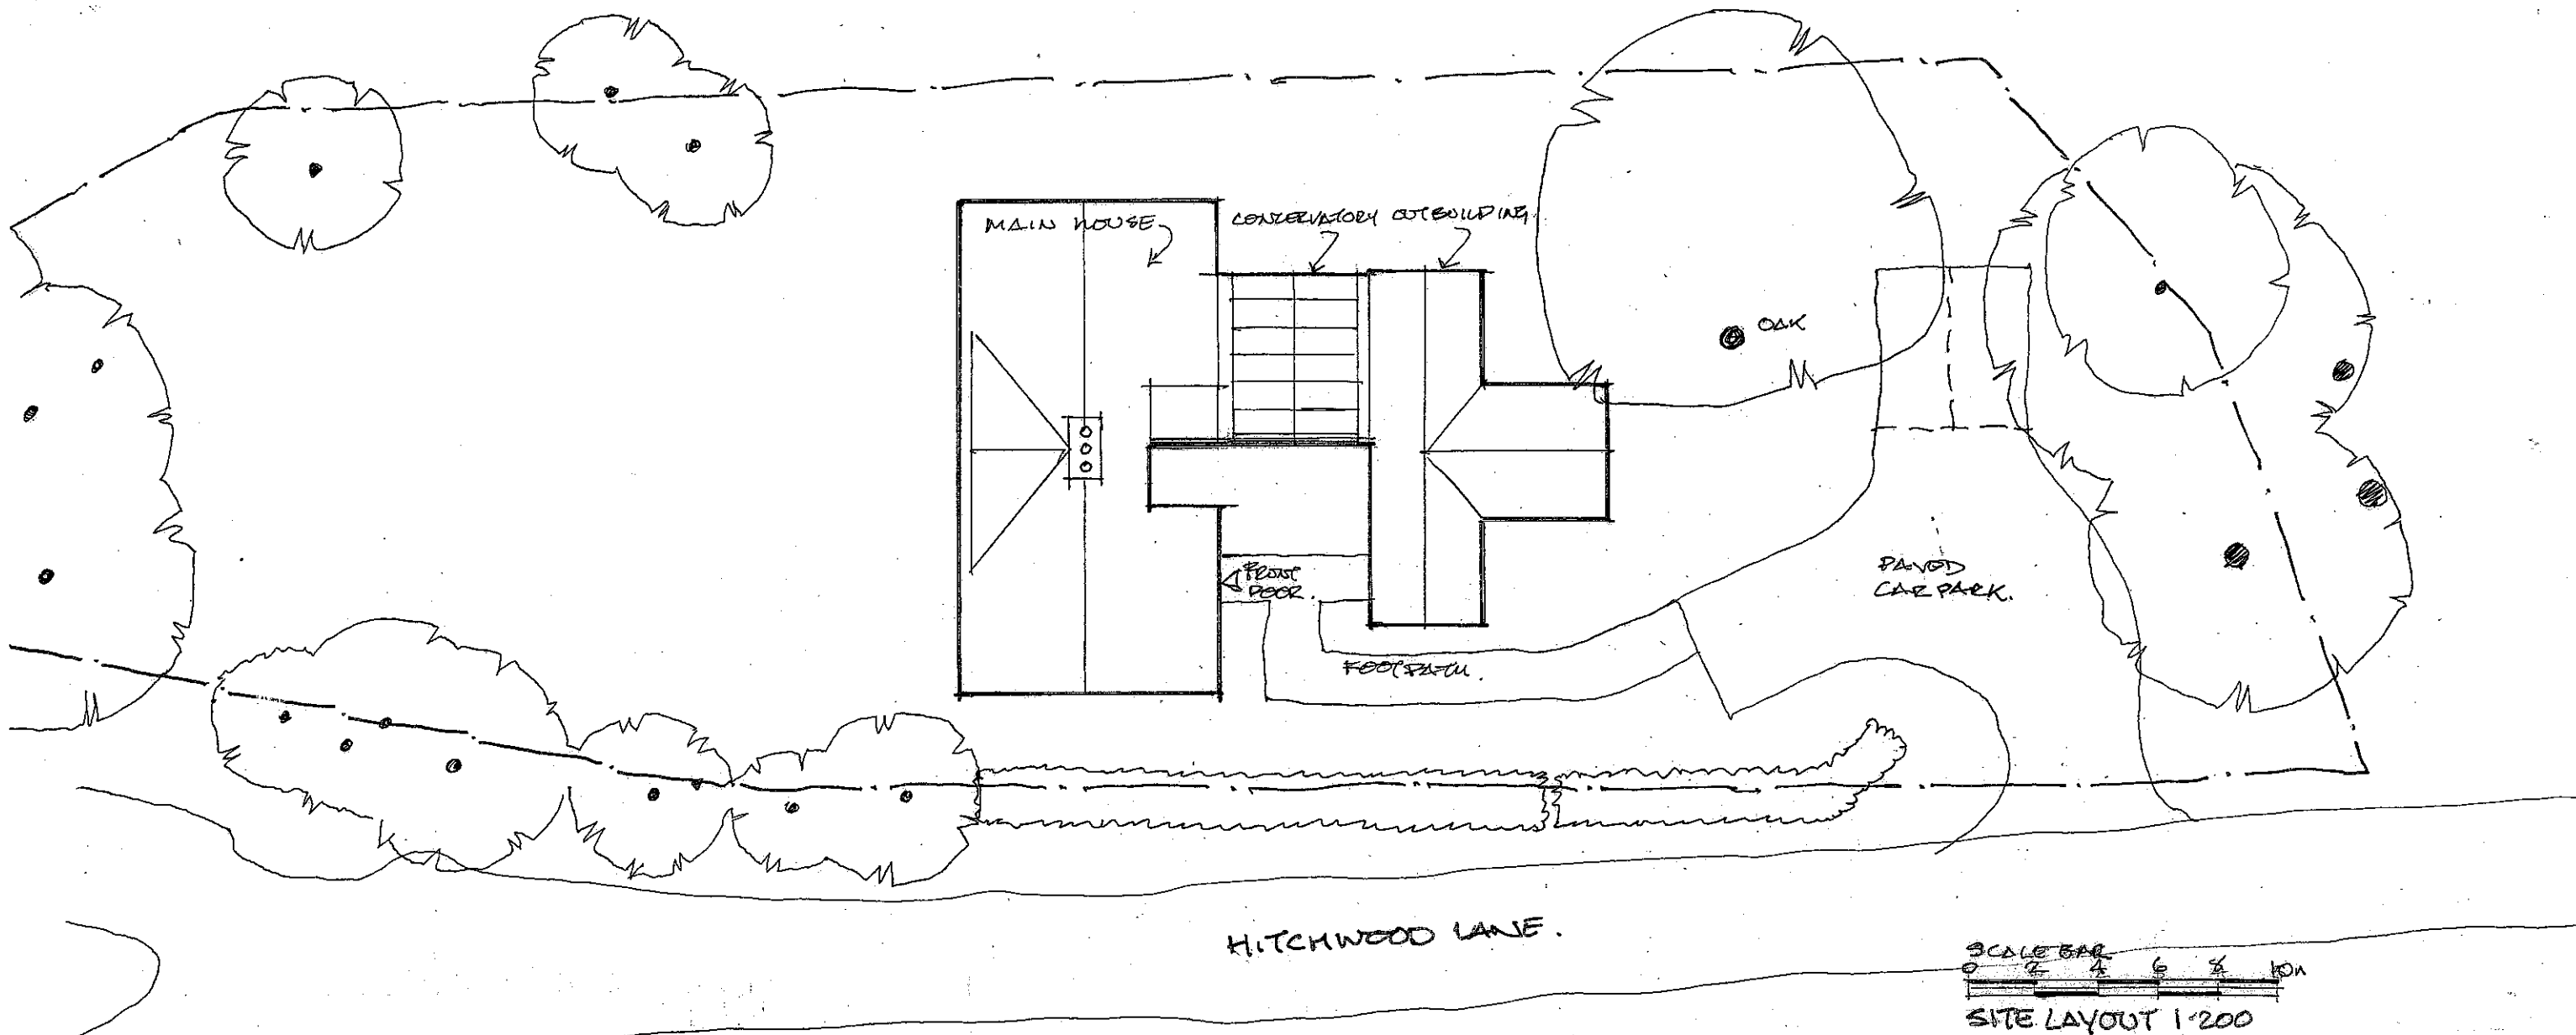

EAST
PROPOSED ELEVATION @ 1:100

 

Revisions A - NEW WINDOW TO MATCH PLAN ON EAST ELEVATION 5 OCT 25

 Edmund Wright Architect THE BARN • PRESTON ROAD GOSMORE • HERTFORDSHIRE • SG4 7QS TELEPHONE 01462 422334 EMAIL edmund@edmundwrightarchitect.co.uk PRINCIPAL - EDMUND WRIGHT, R.I.B.A.	Project	HITCHWOOD COTTAGE	
	Client	MR & MRS DYNE-MADDEN	
	Title	SITE LAYOUT & EAST ELEVATION	
	Scale	1:100 & 1:200 @ A3	Drawn by ECW
	Date	JULY 2025	Drawing No. 02-368-04A

DO NOT SCALE OFF THIS DRAWING

THIS DRAWING IS PROTECTED BY COPYRIGHT