




SITE PLAN 1:250@A3

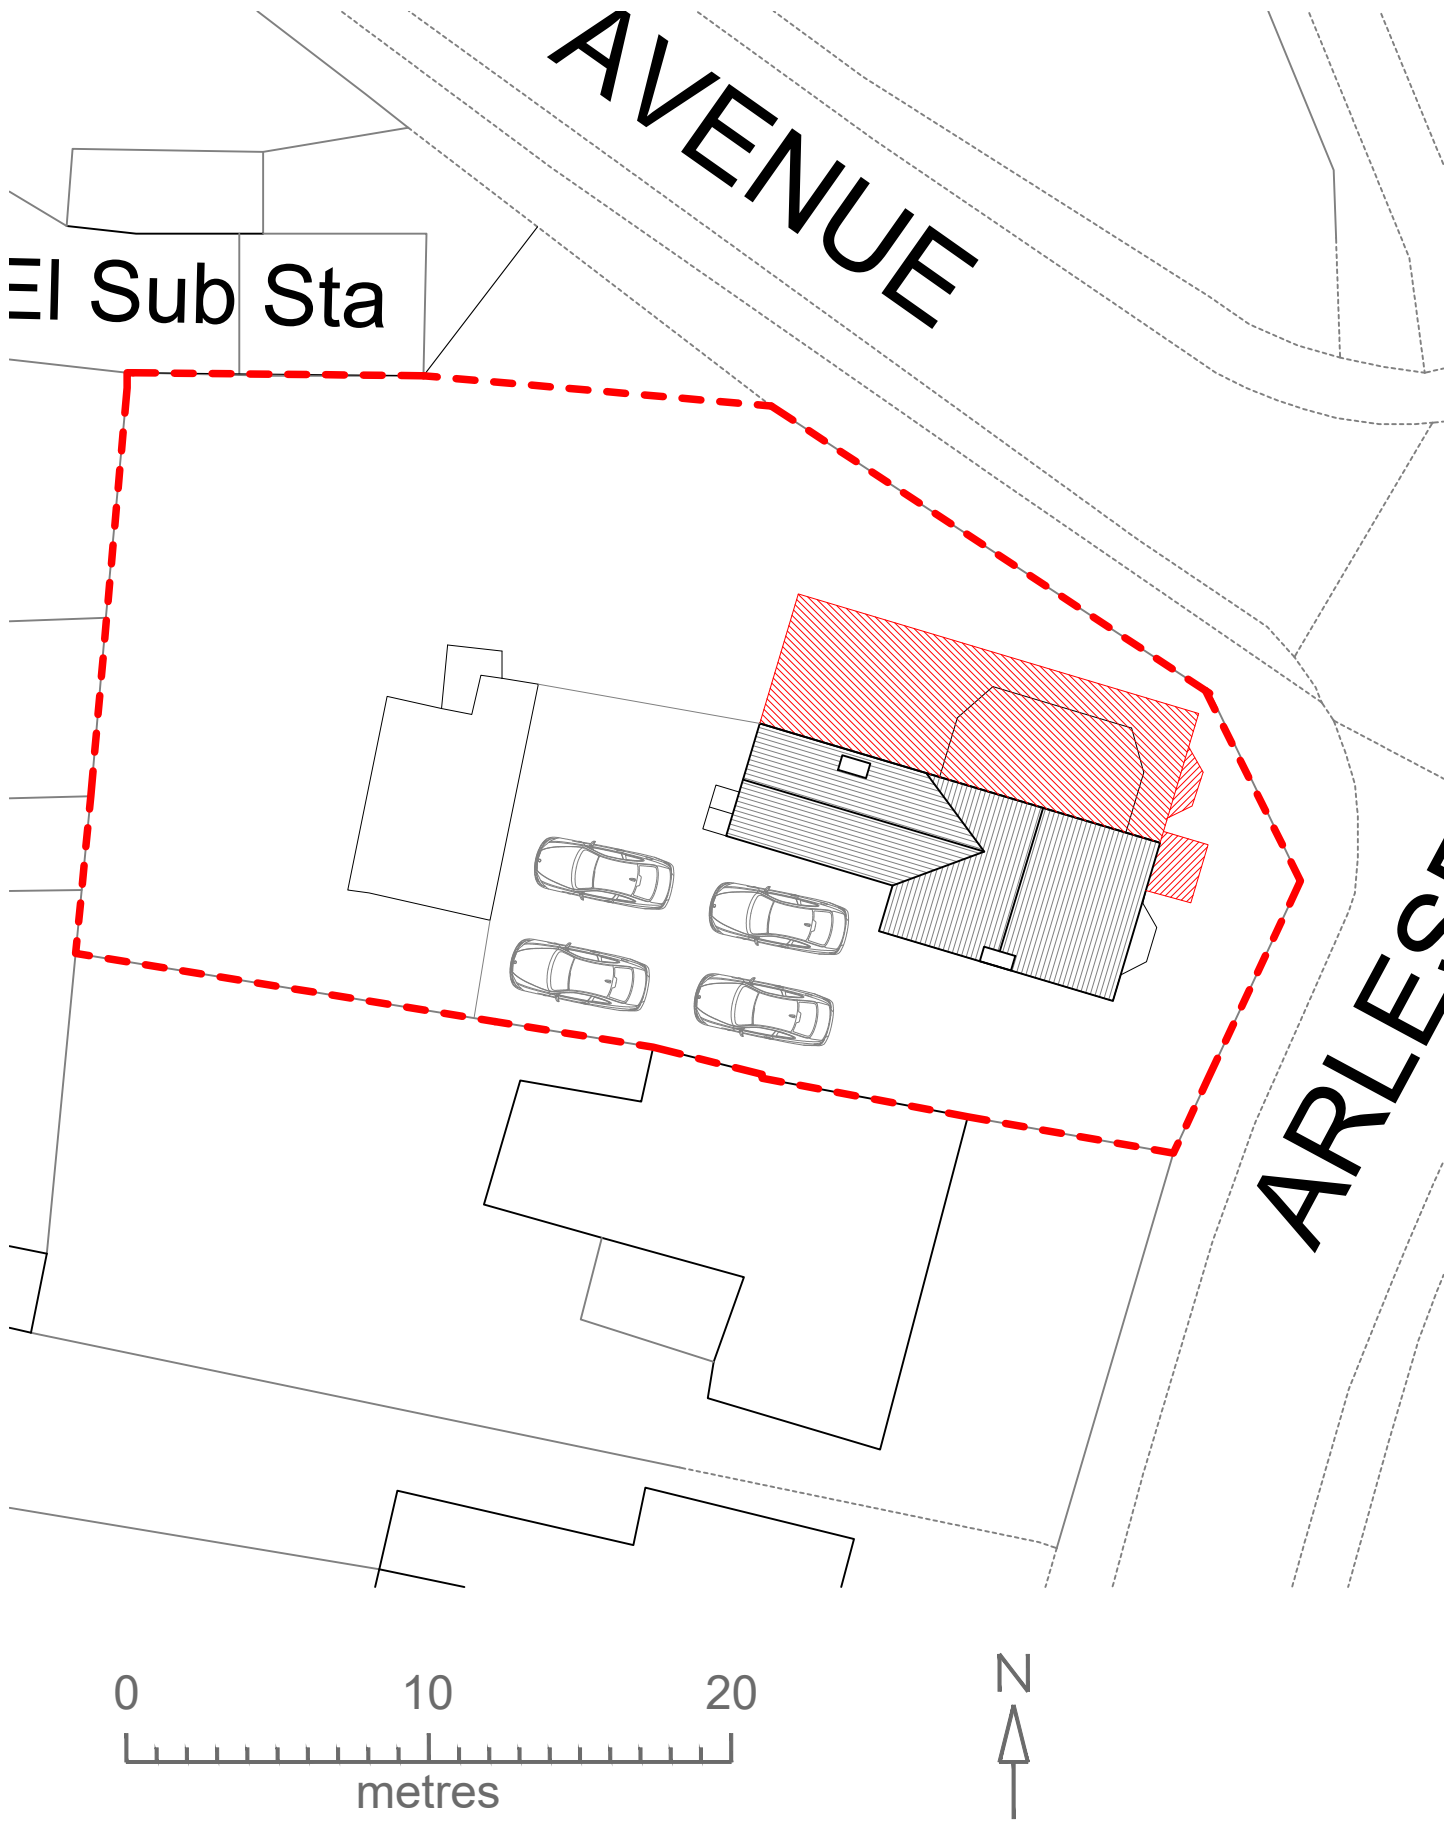

LOCATION PLAN 1:1250@A3

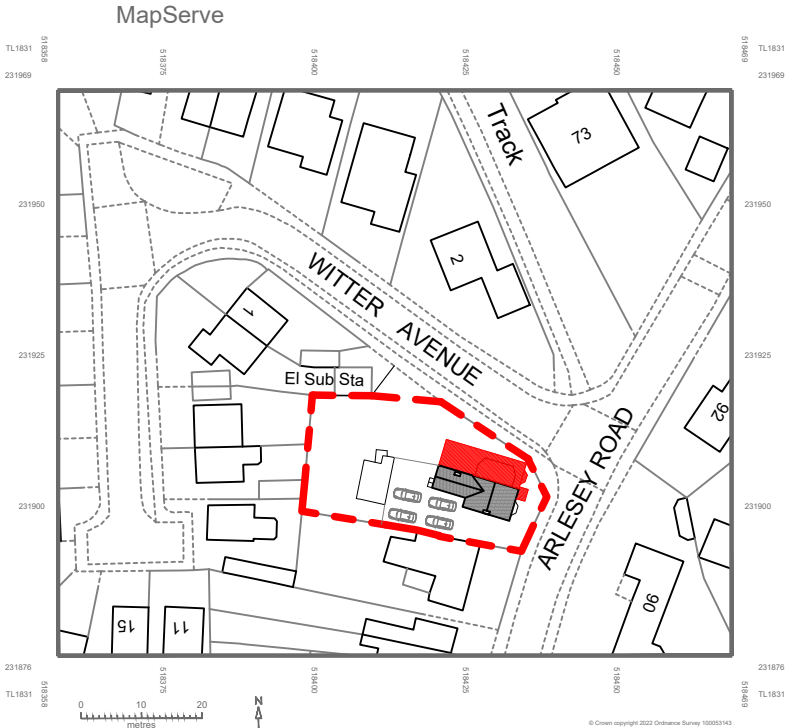

Drawing Key

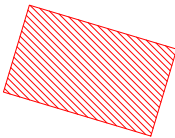

Proposed double storey
side extension



Site Boundary

NOTE TO CONTRACTOR
All figured dimensions are to be confirmed on site prior to construction. All works are to comply with current UK Building Regulations. Any discrepancies are to be reported immediately to the designer. Copyright remains the property of Natalie Horner

PLANNING
PLEASE DO NOT USE FOR CONSTRUCTION

REV	DESCRIPTION	DATE
-----	-------------	------

NH

Natalie Horner BA (hons) PG Dip
Architectural Design Services
E natalie@nataliehorner.co.uk
T 07846873080

PROJECT:
71 ARLESEY ROAD
ICKLEFORD
HERTS
SG5 3TG

CLIENT:
CHERYL ISAACS

DRAWING TITLE:
SITE PLAN

Scale	Drawn	Date
1:200 / 1:1250 @ A3	NH	13.02.24

Project	Drawing No	Revision
00251	001_02	-