


NOTE TO CONTRACTOR
All figured dimensions are to be confirmed on site prior to construction. All works are to comply with current UK Building Regulations. Any discrepancies are to be reported immediately to the designer. Copyright remains the property of Natalie Horner.


SCALE BAR

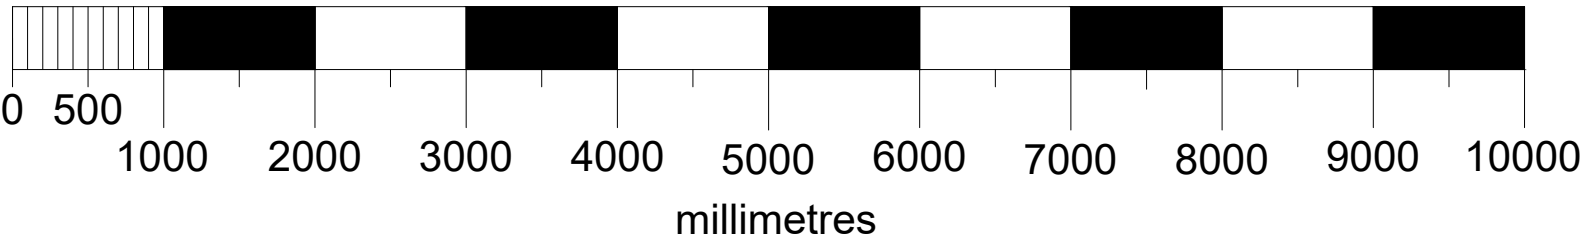

REAR ELEVATION
AS PROPOSED



FRONT ELEVATION
AS PROPOSED

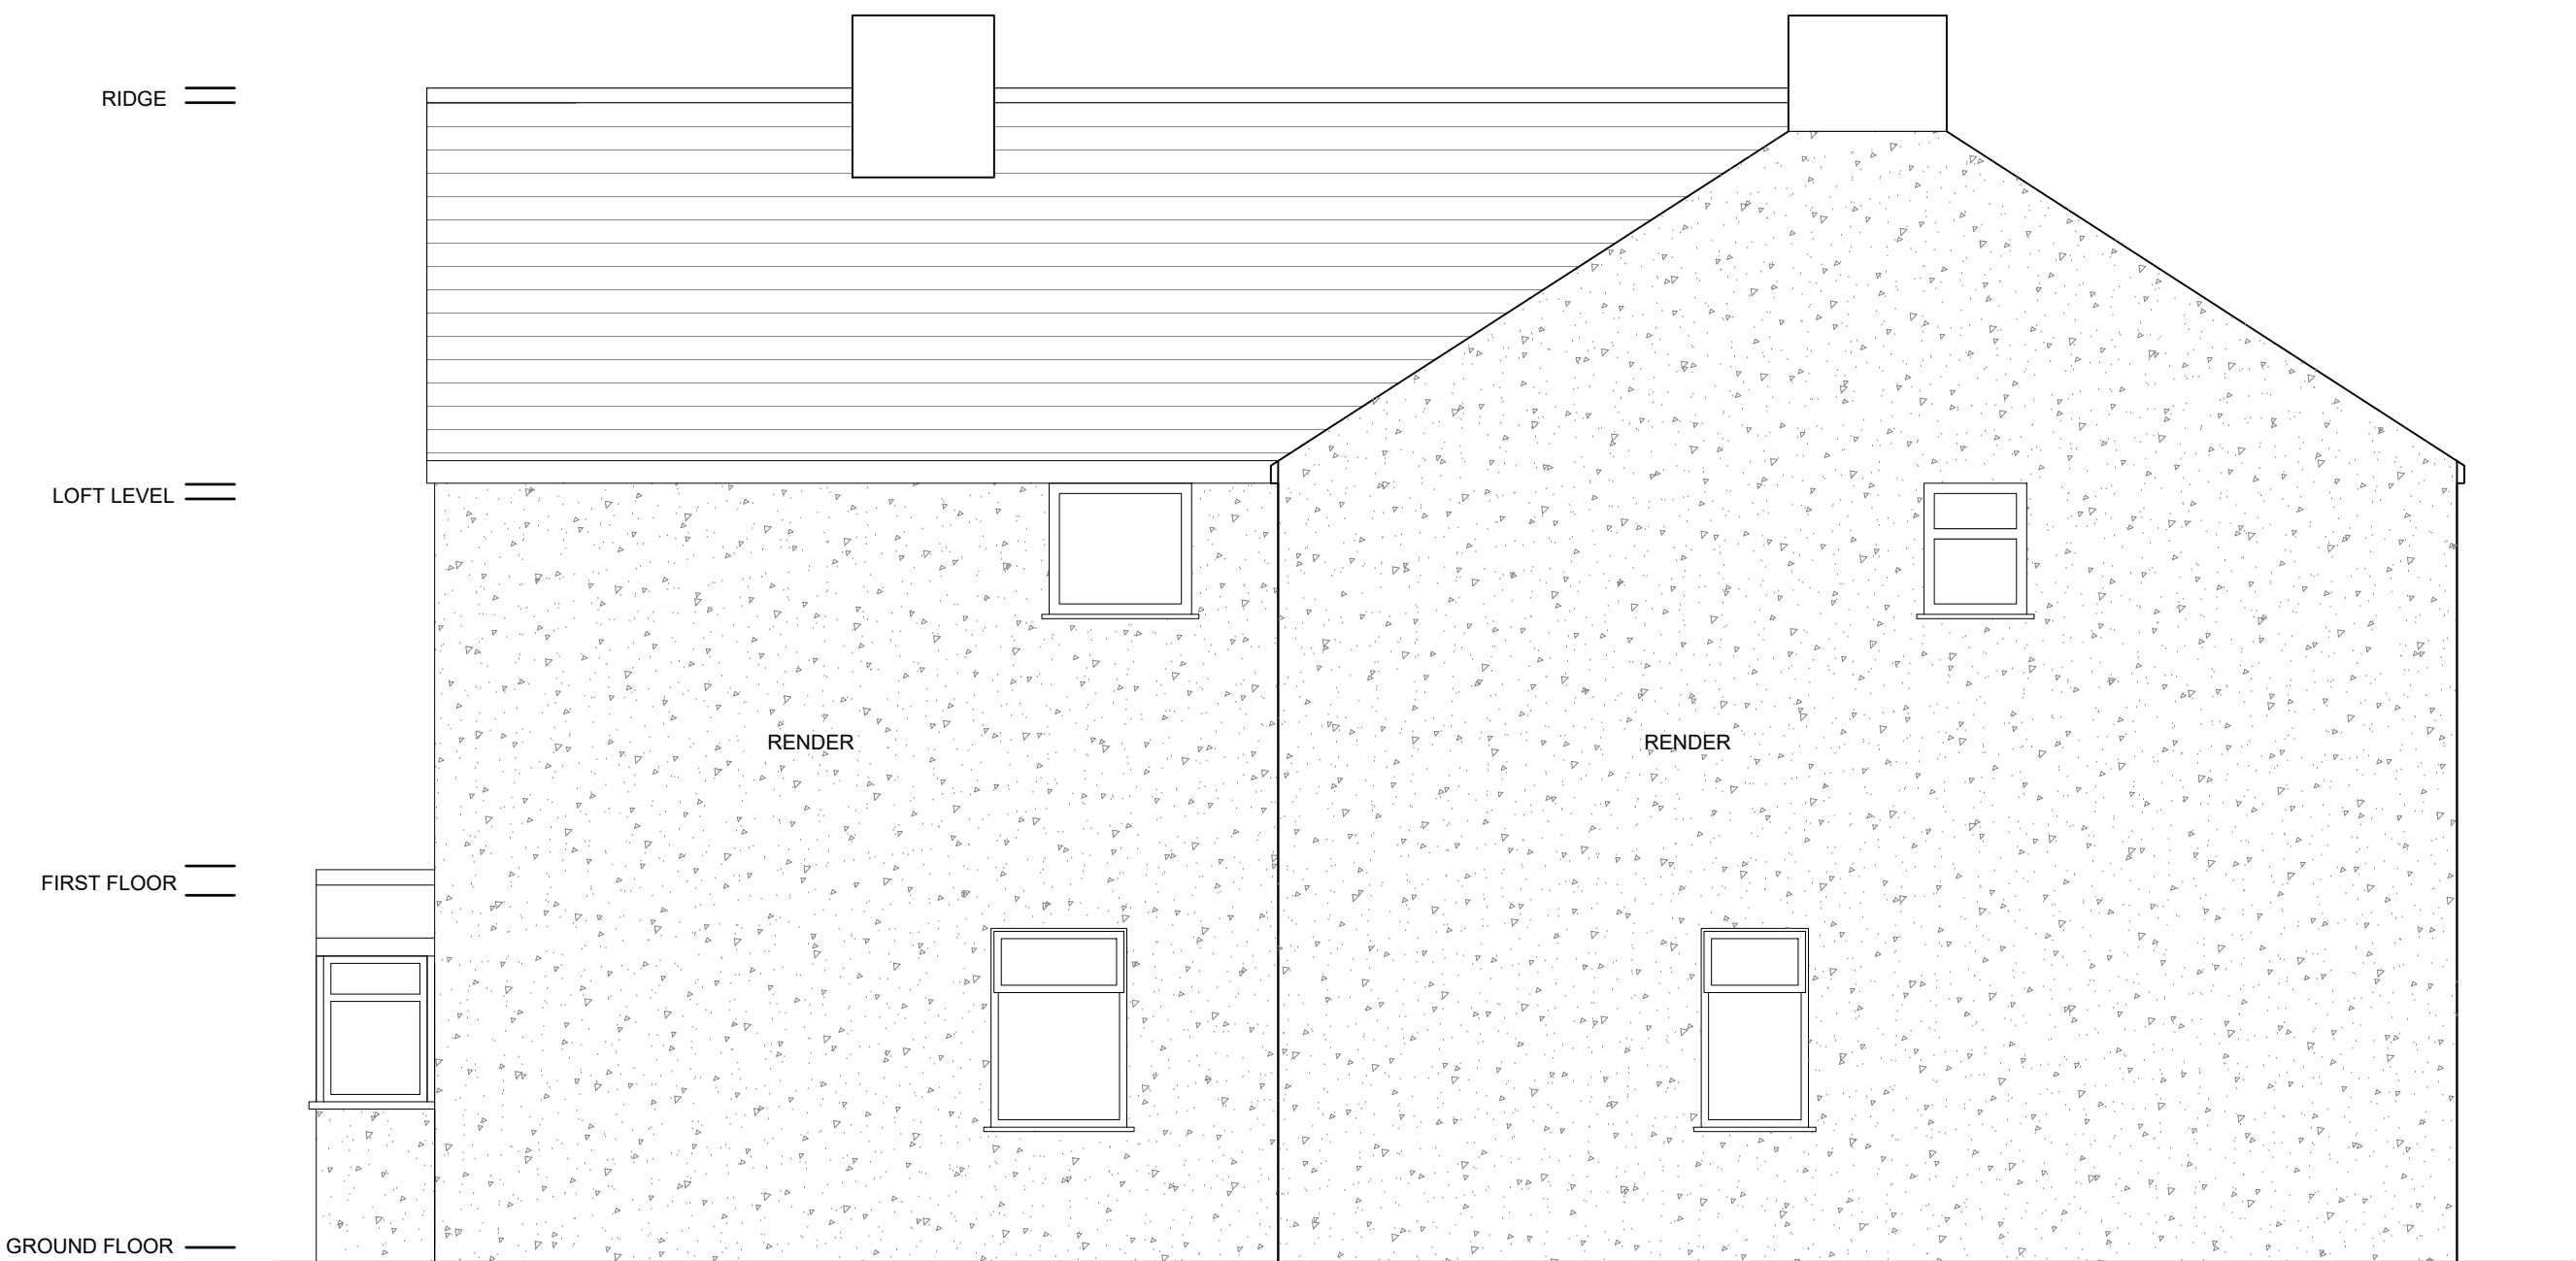

SIDE ELEVATION
AS PROPOSED



SIDE ELEVATION
AS PROPOSED

PLANNING
PLEASE DO NOT USE FOR CONSTRUCTION

REV	DESCRIPTION	DATE
-----	-------------	------



PROJECT:
71 ARLESEY ROAD
ICKLEFORD
HERTS
SG5 3TG

CLIENT:
CHERYL ISAACS

DRAWING TITLE:
ELEVATIONS AS PROPOSED

Scale	Drawn	Date
1:500A1 1:1000A3	NH	07.09.24

Project	Drawing No	Revision
00258	005_02	-