


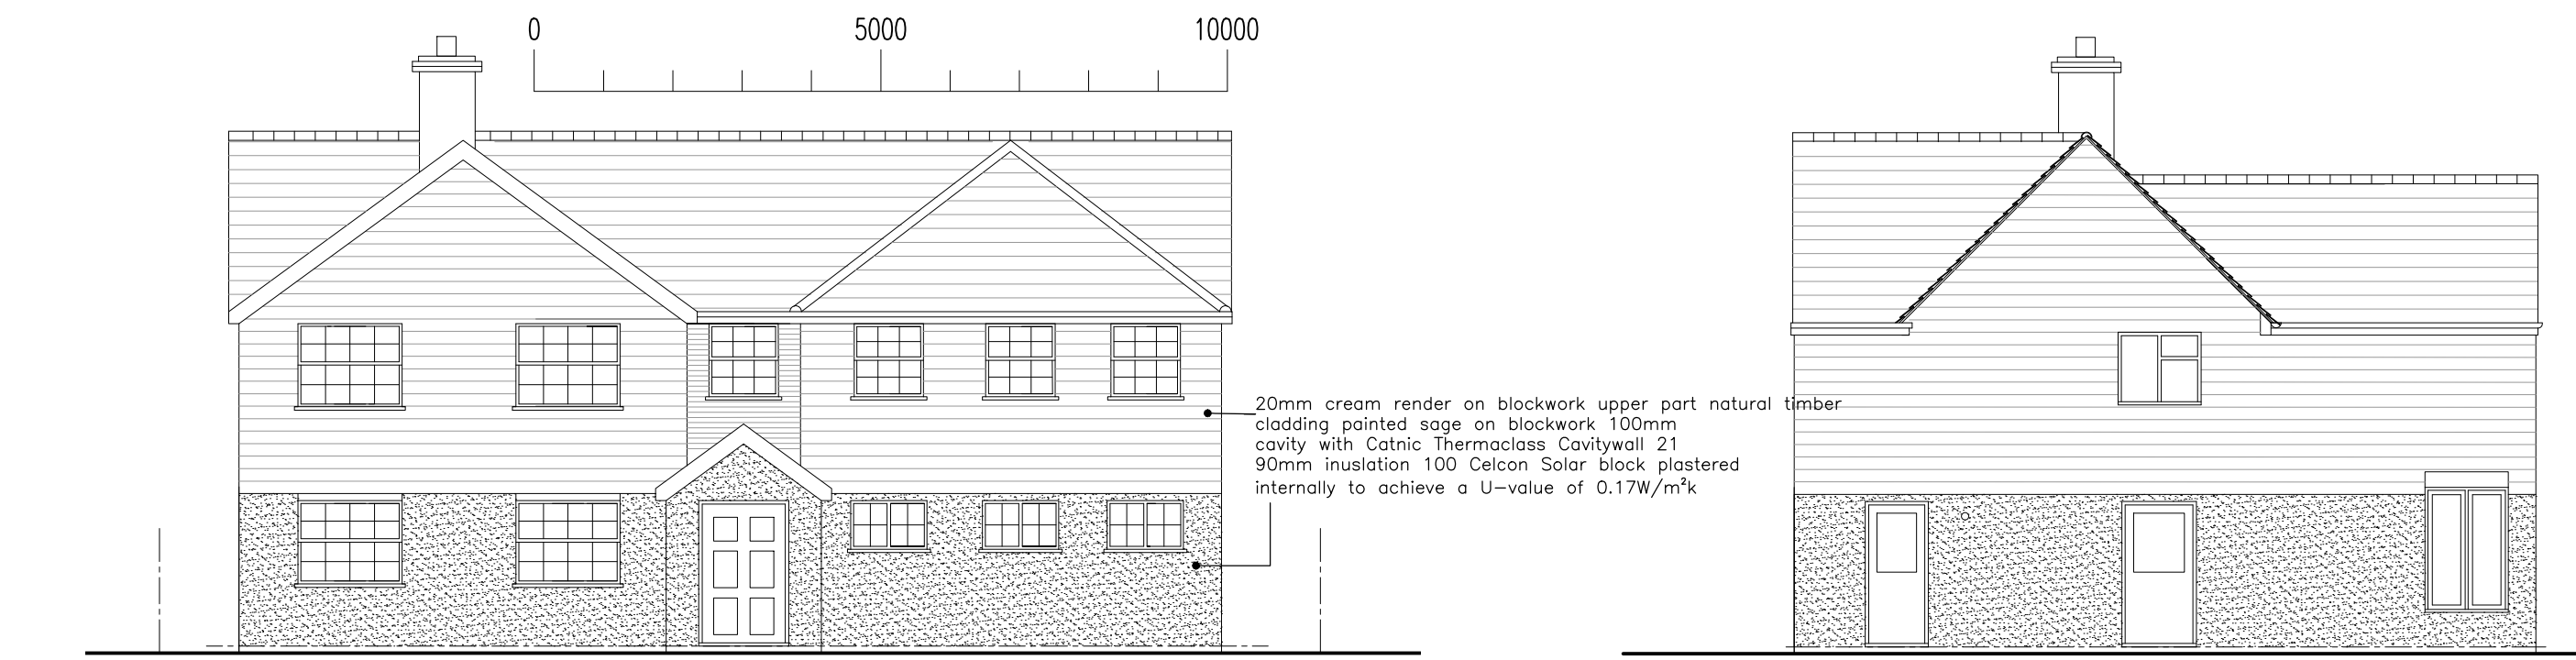


FRONT ELEVATION/SOUTH EAST

SIDE ELEVATION/EAST




REAR ELEVATION/NORTH WEST

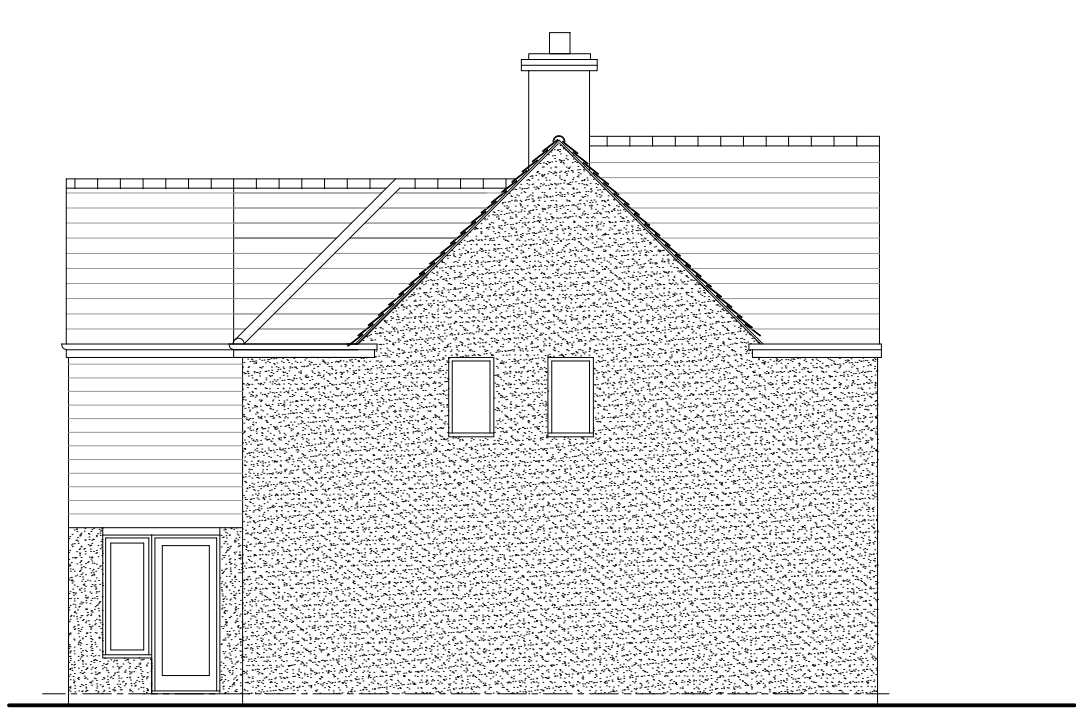



SIDE ELEVATION/WEST




BLOCK PLAN 1/500

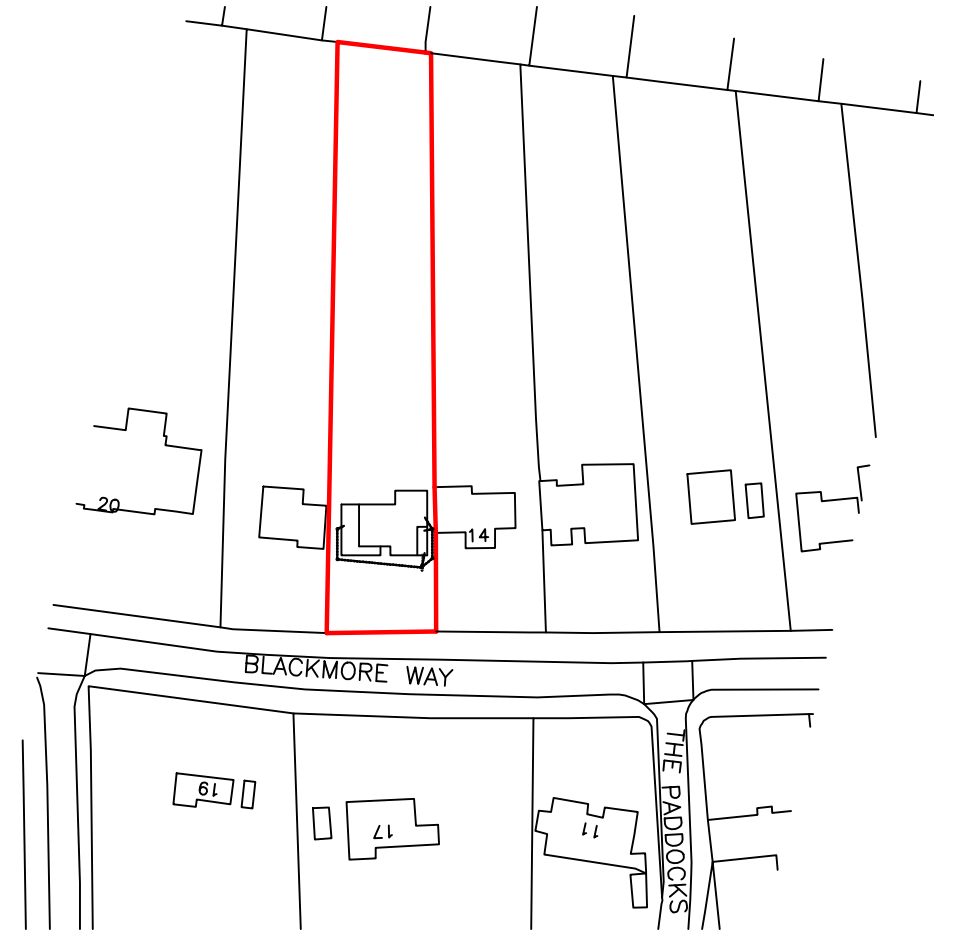

SITE LOCATION PLAN 1/1250

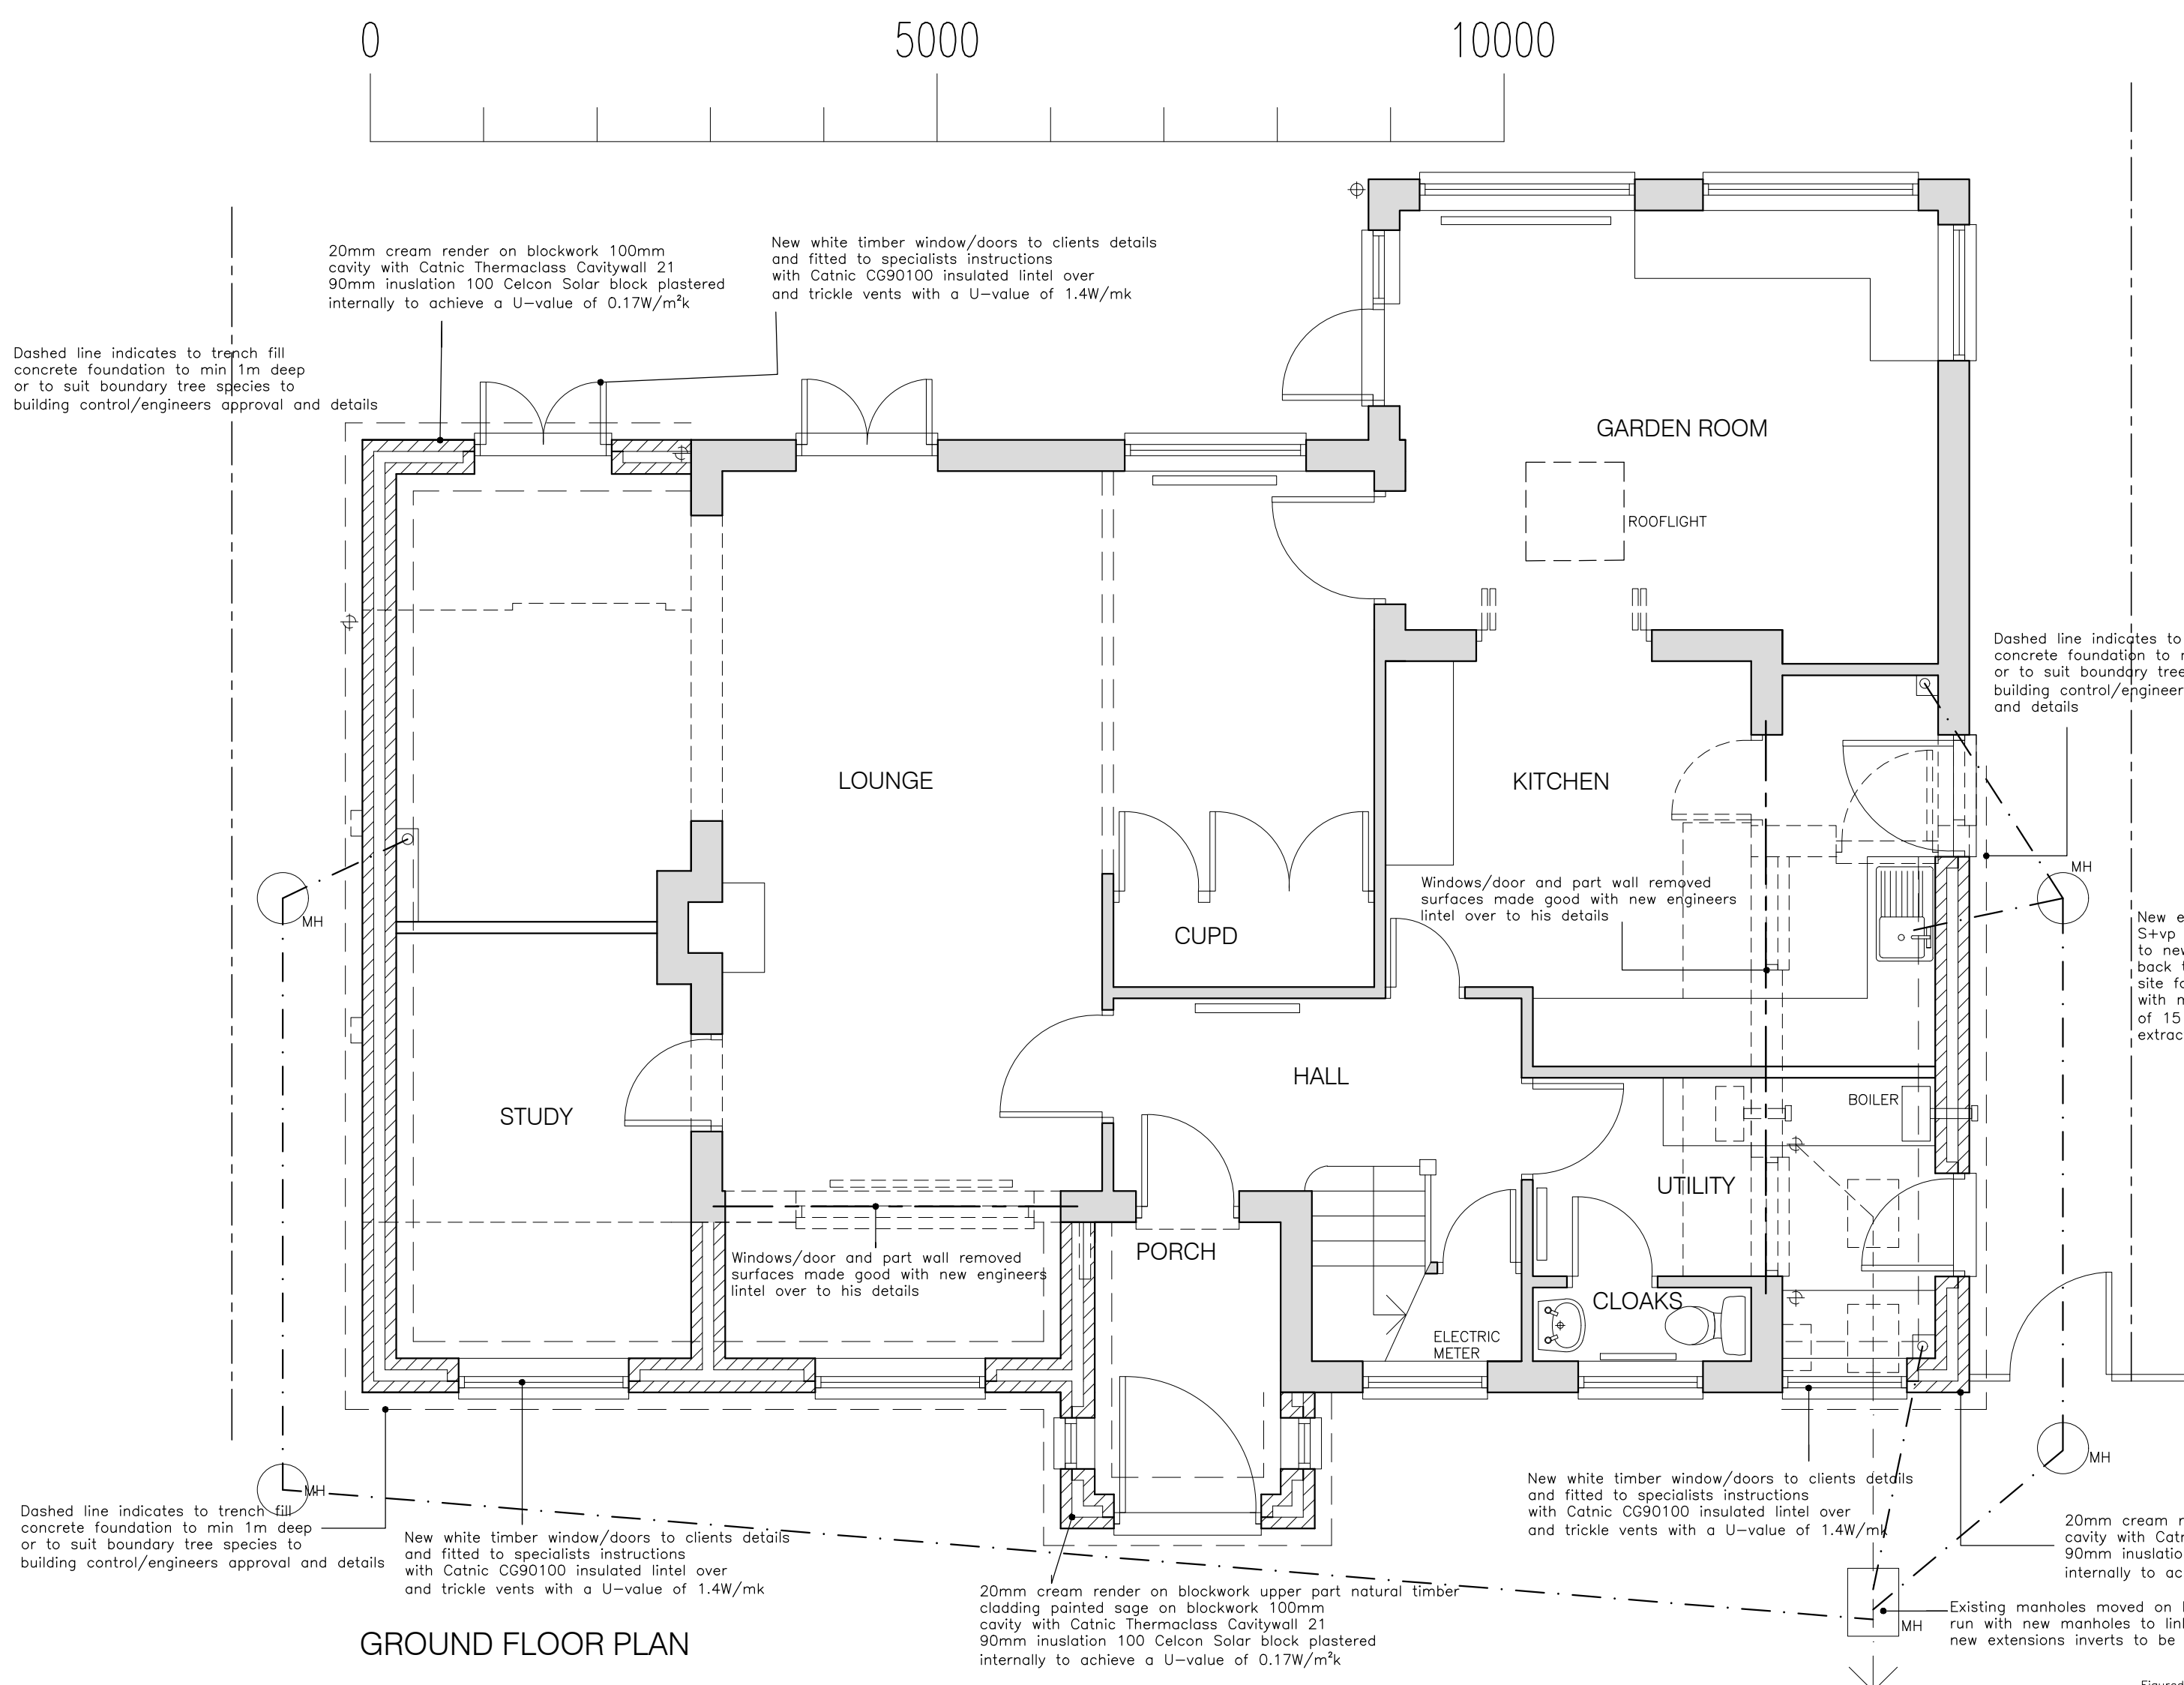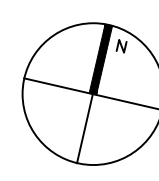

GROUND FLOOR PLAN

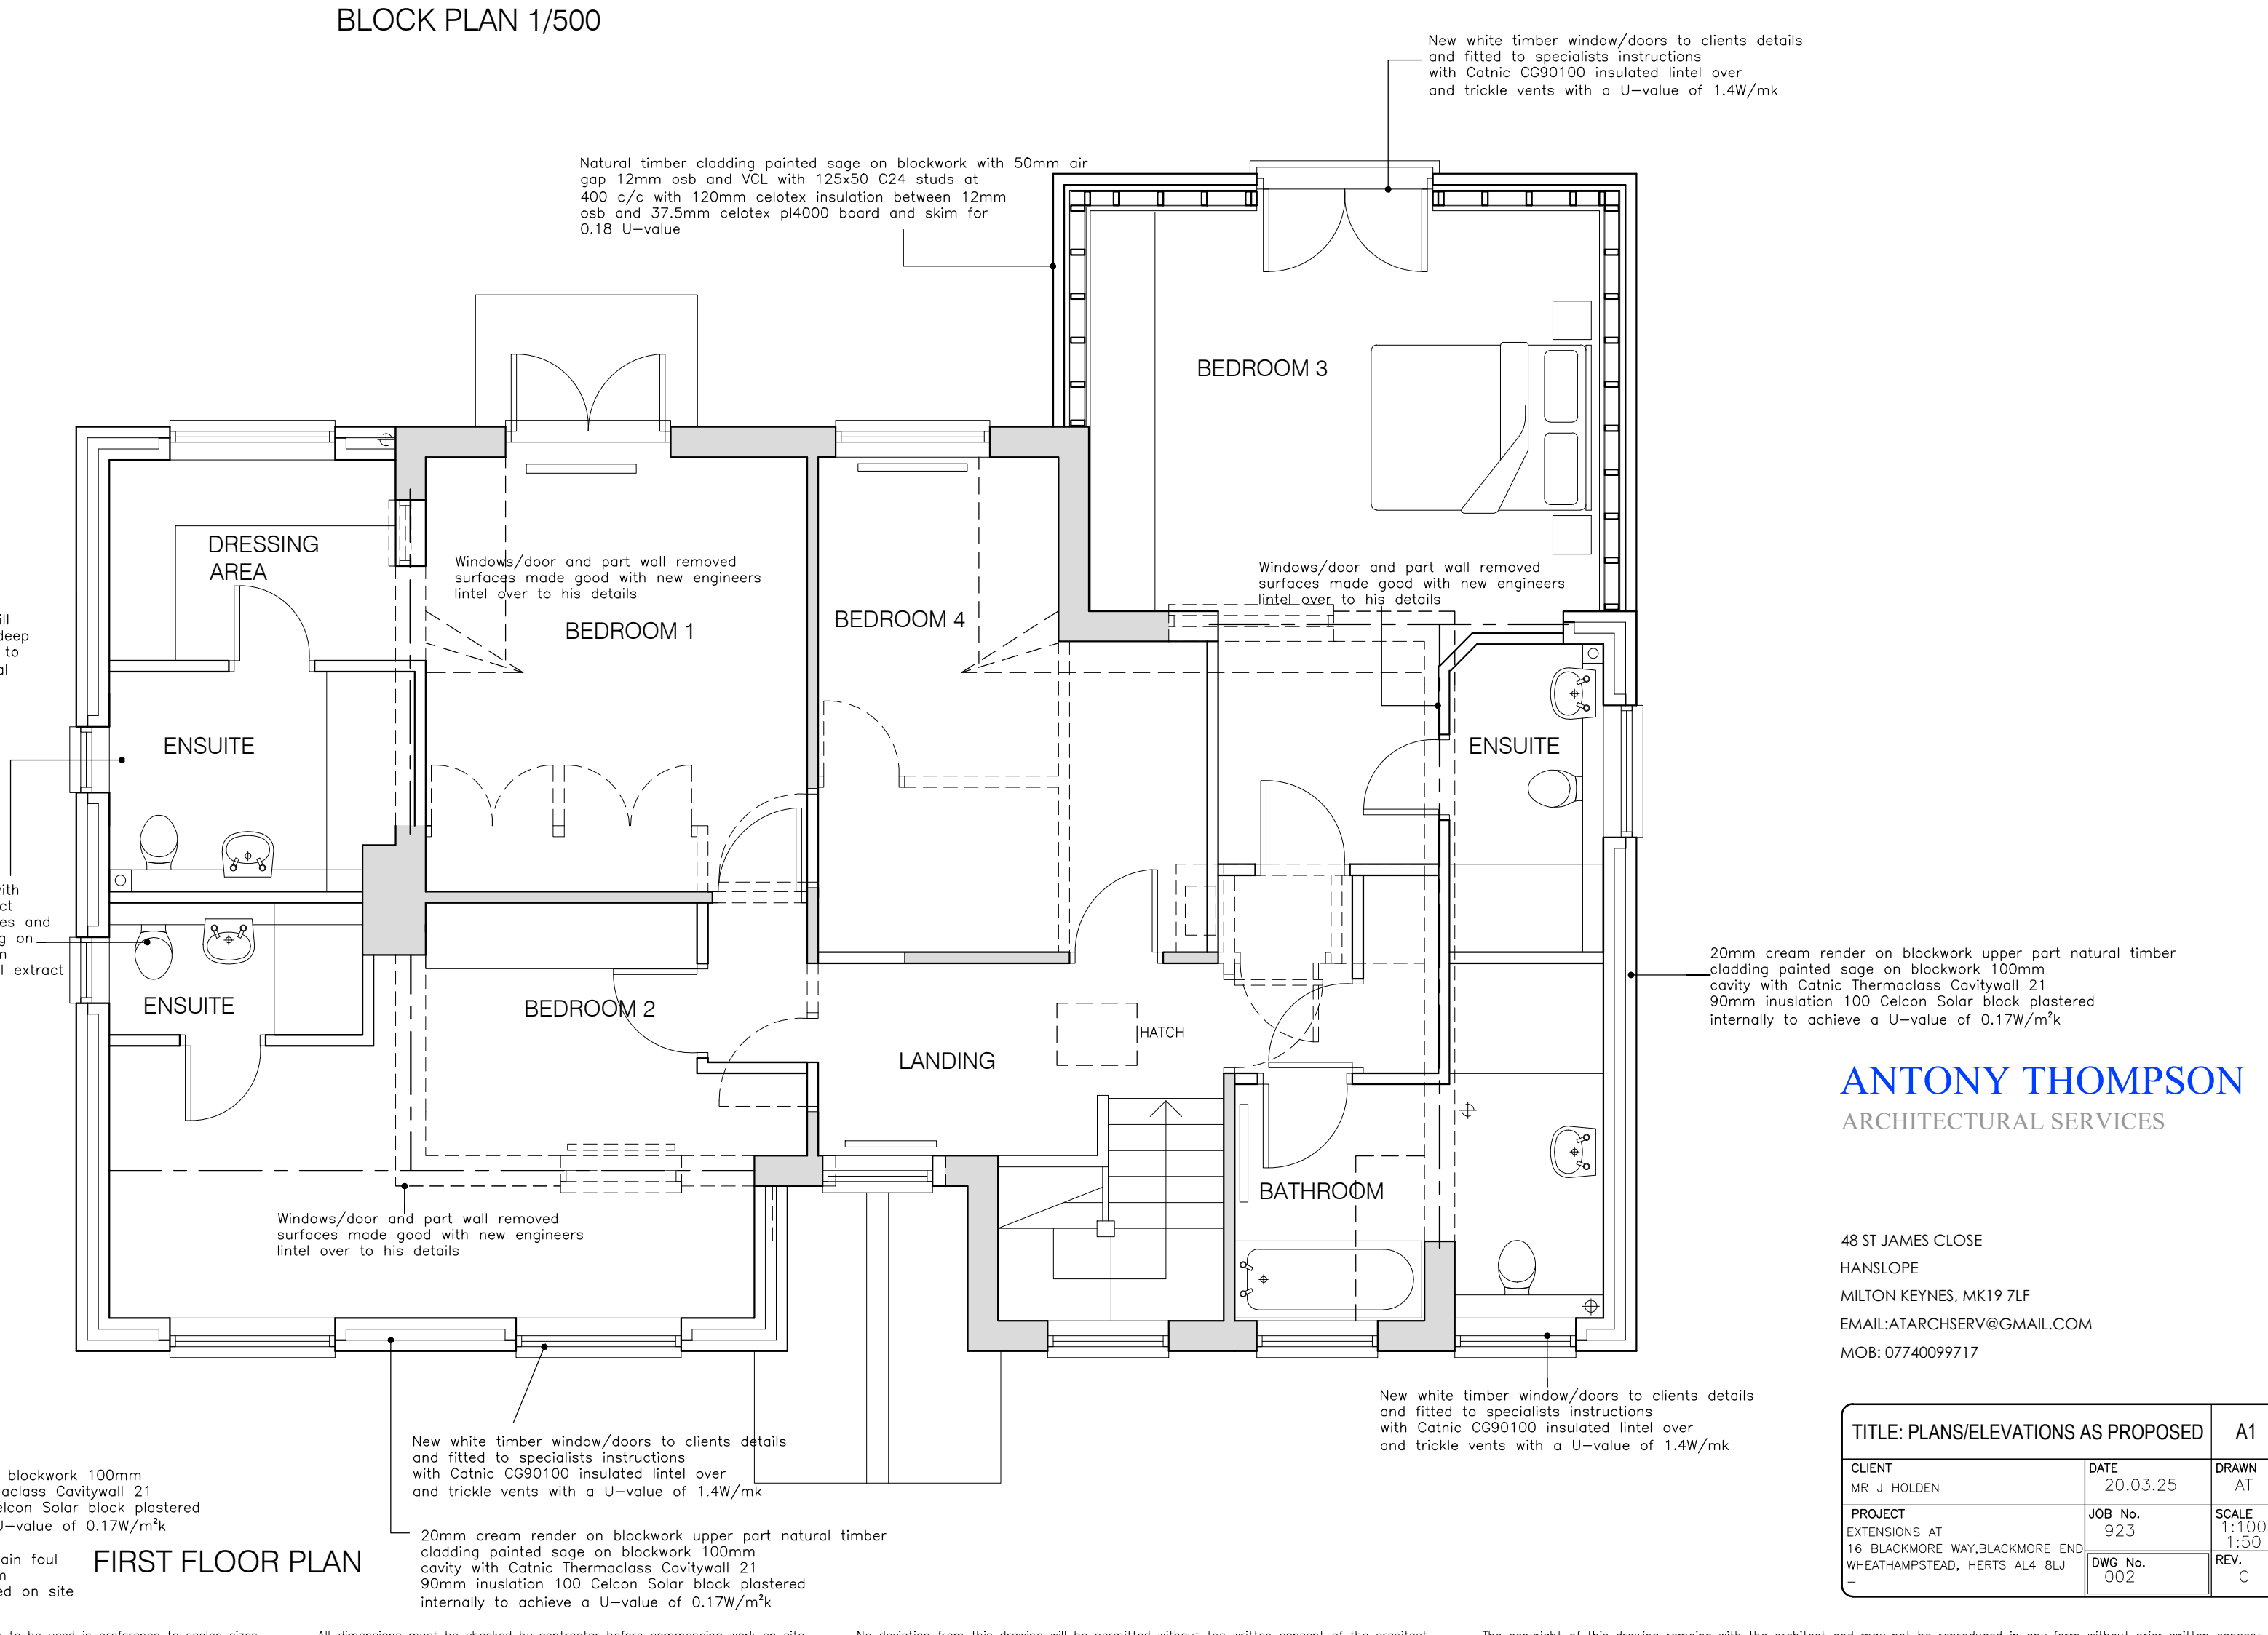

FIRST FLOOR PLAN

ANTONY THOMPSON
ARCHITECTURAL SERVICES

48 ST JAMES CLOSE
HANSLOPE
MILTON KEYNES, MK19 7LF
EMAIL: ATARCHSERV@GMAIL.COM
MOB: 07740099717

TITLE: PLANS/ELEVATIONS AS PROPOSED			A1
CLIENT	MR J HOLDEN	DATE	20.03.25
PROJECT	EXTENSIONS AT 16 BLACKMORE WAY, BLACKMORE END, WHEATHAMPTON, HERTS AL4 8LJ	JOB No.	923
		SCALE	1:100
		REV.	C
		DWG No.	002