

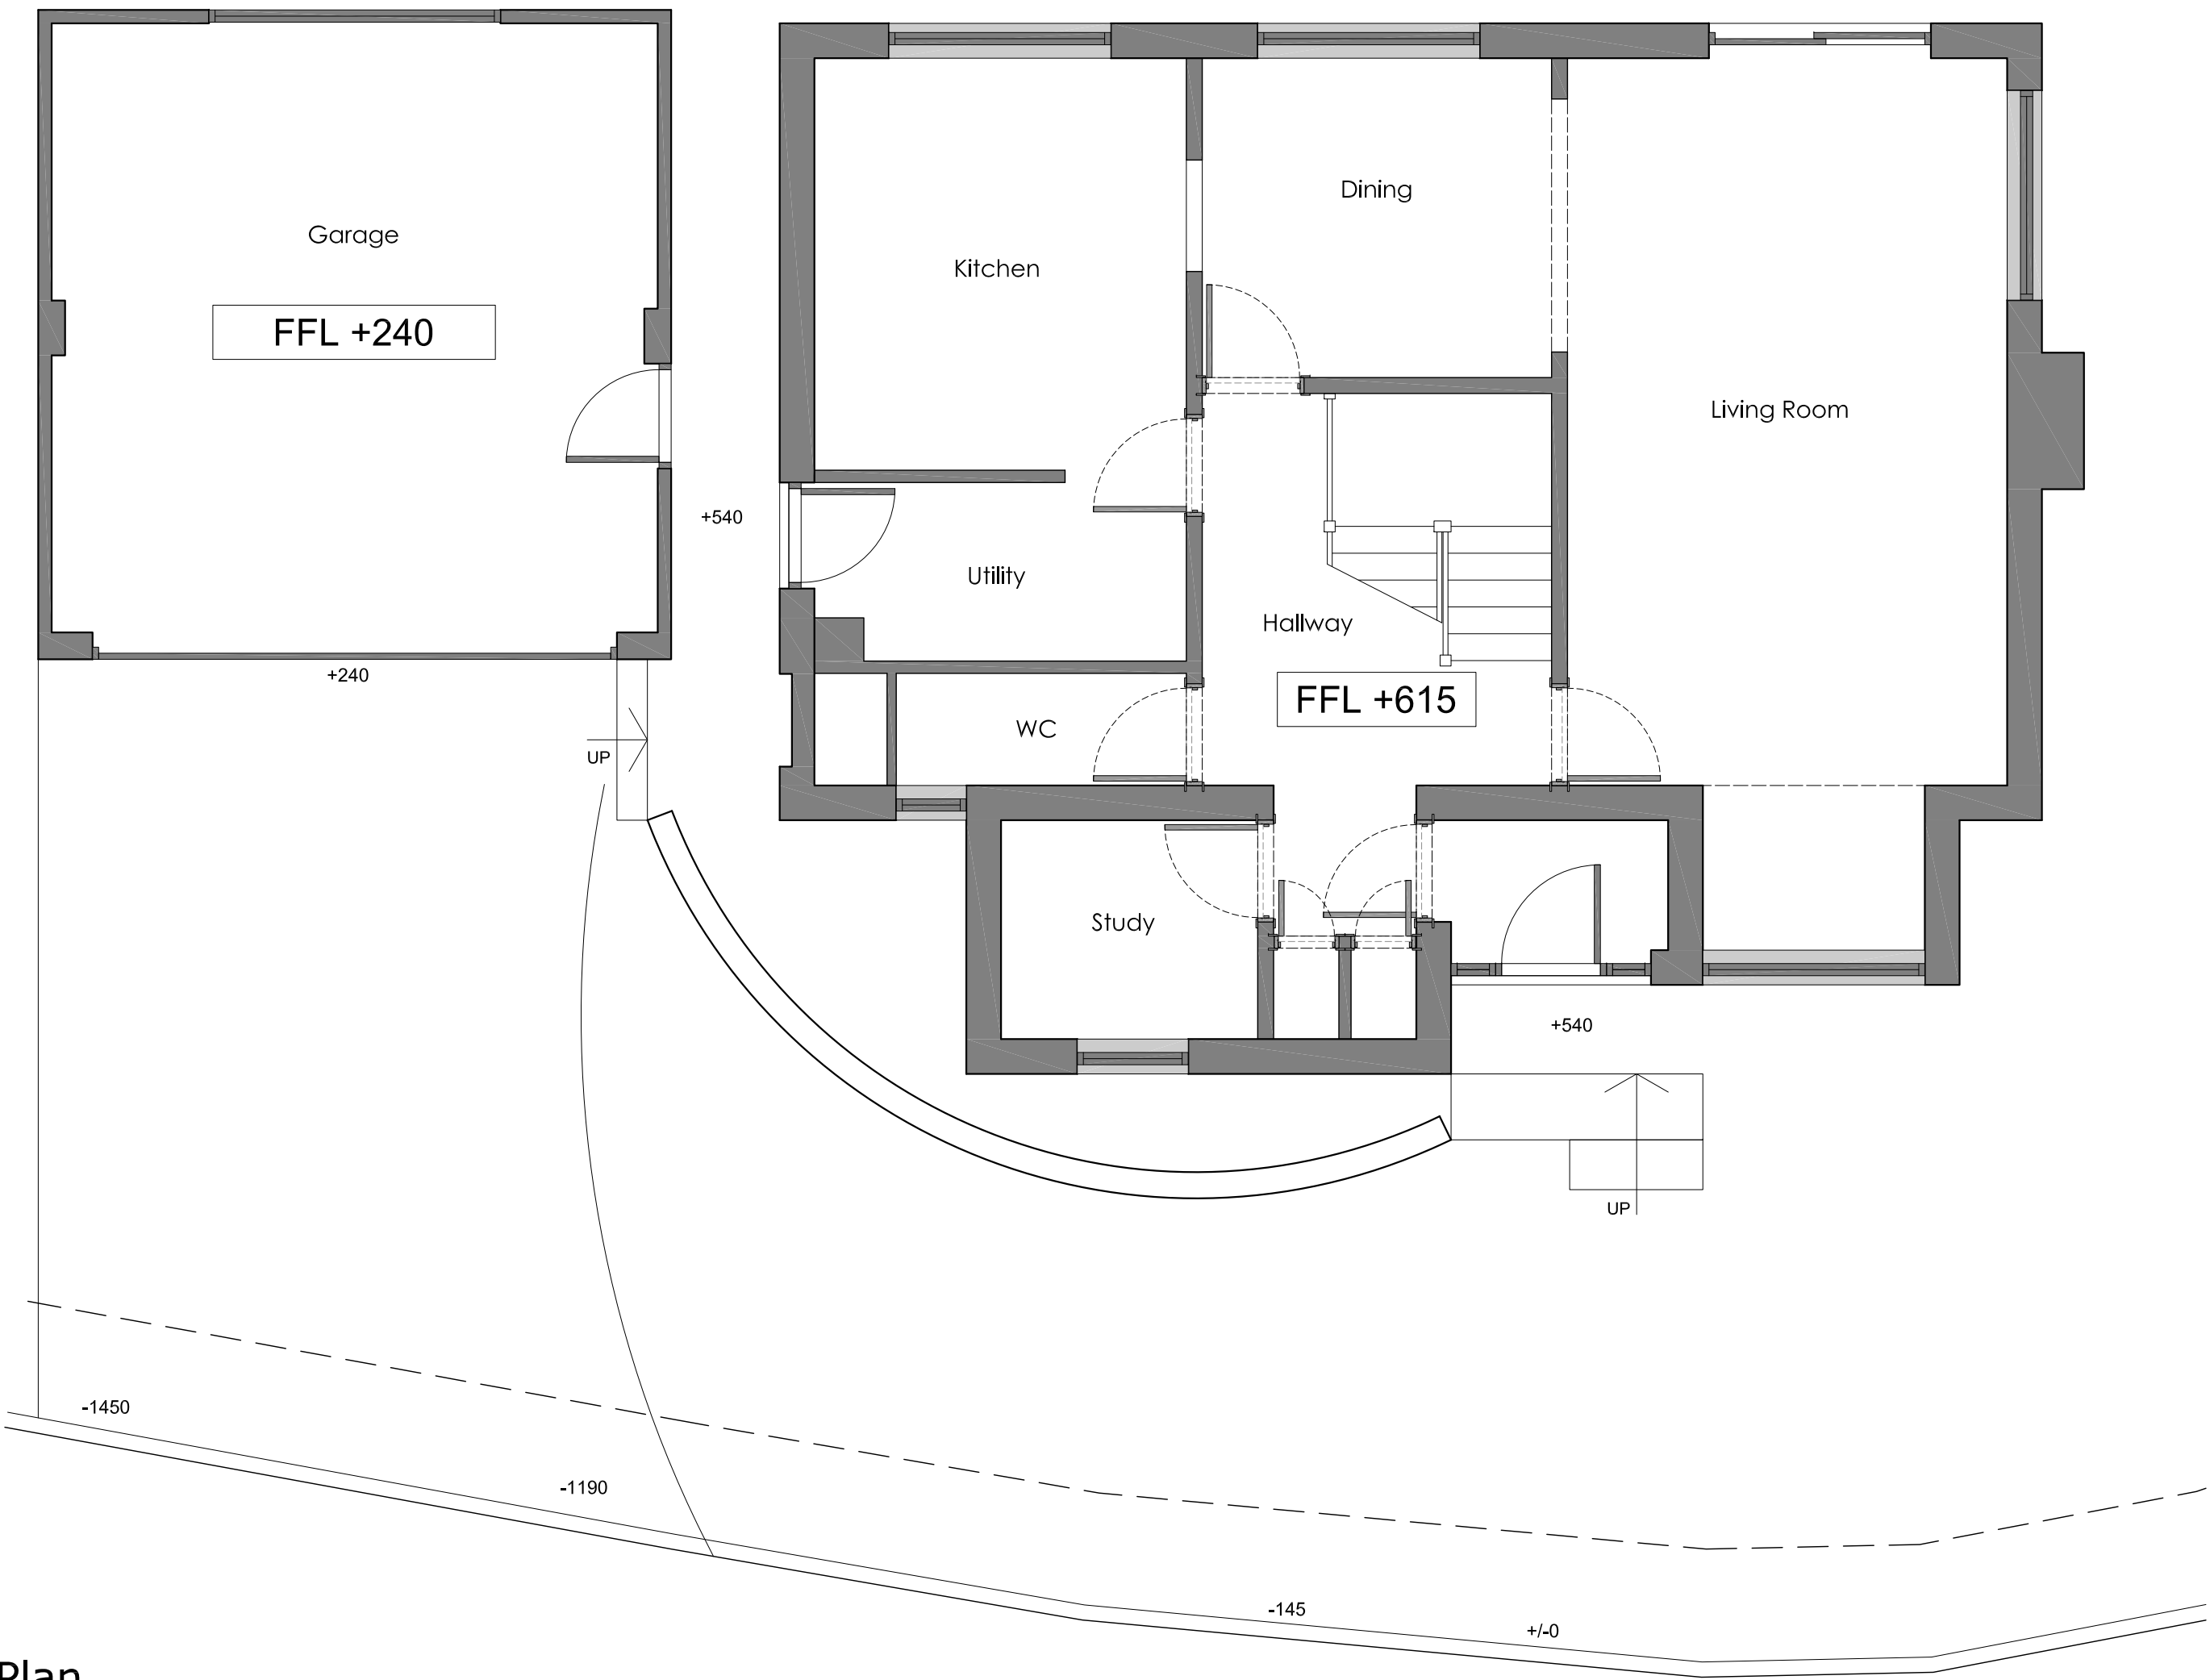


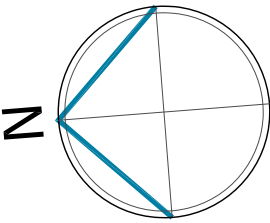

Rev:	Date:	Note:	By:
------	-------	-------	-----

PLANNING

 

01462 420800 | 01799 530097

info@bbr-design.co.uk

www.bbr-design.co.uk



Contract:
18 Standhill Close
Hitchin
Hertfordshire
SG4 9BW

Drawing Title:
Existing Ground Floor Plan

Scale:
1:50
@ A2

Drawn/checked:
cf

Job No:
24276

Date:
July 2026

Drawing No:
Rev/Iss:

PL03

-

© BBR Design 2026

Existing Ground Floor Plan

Scale 1:50