

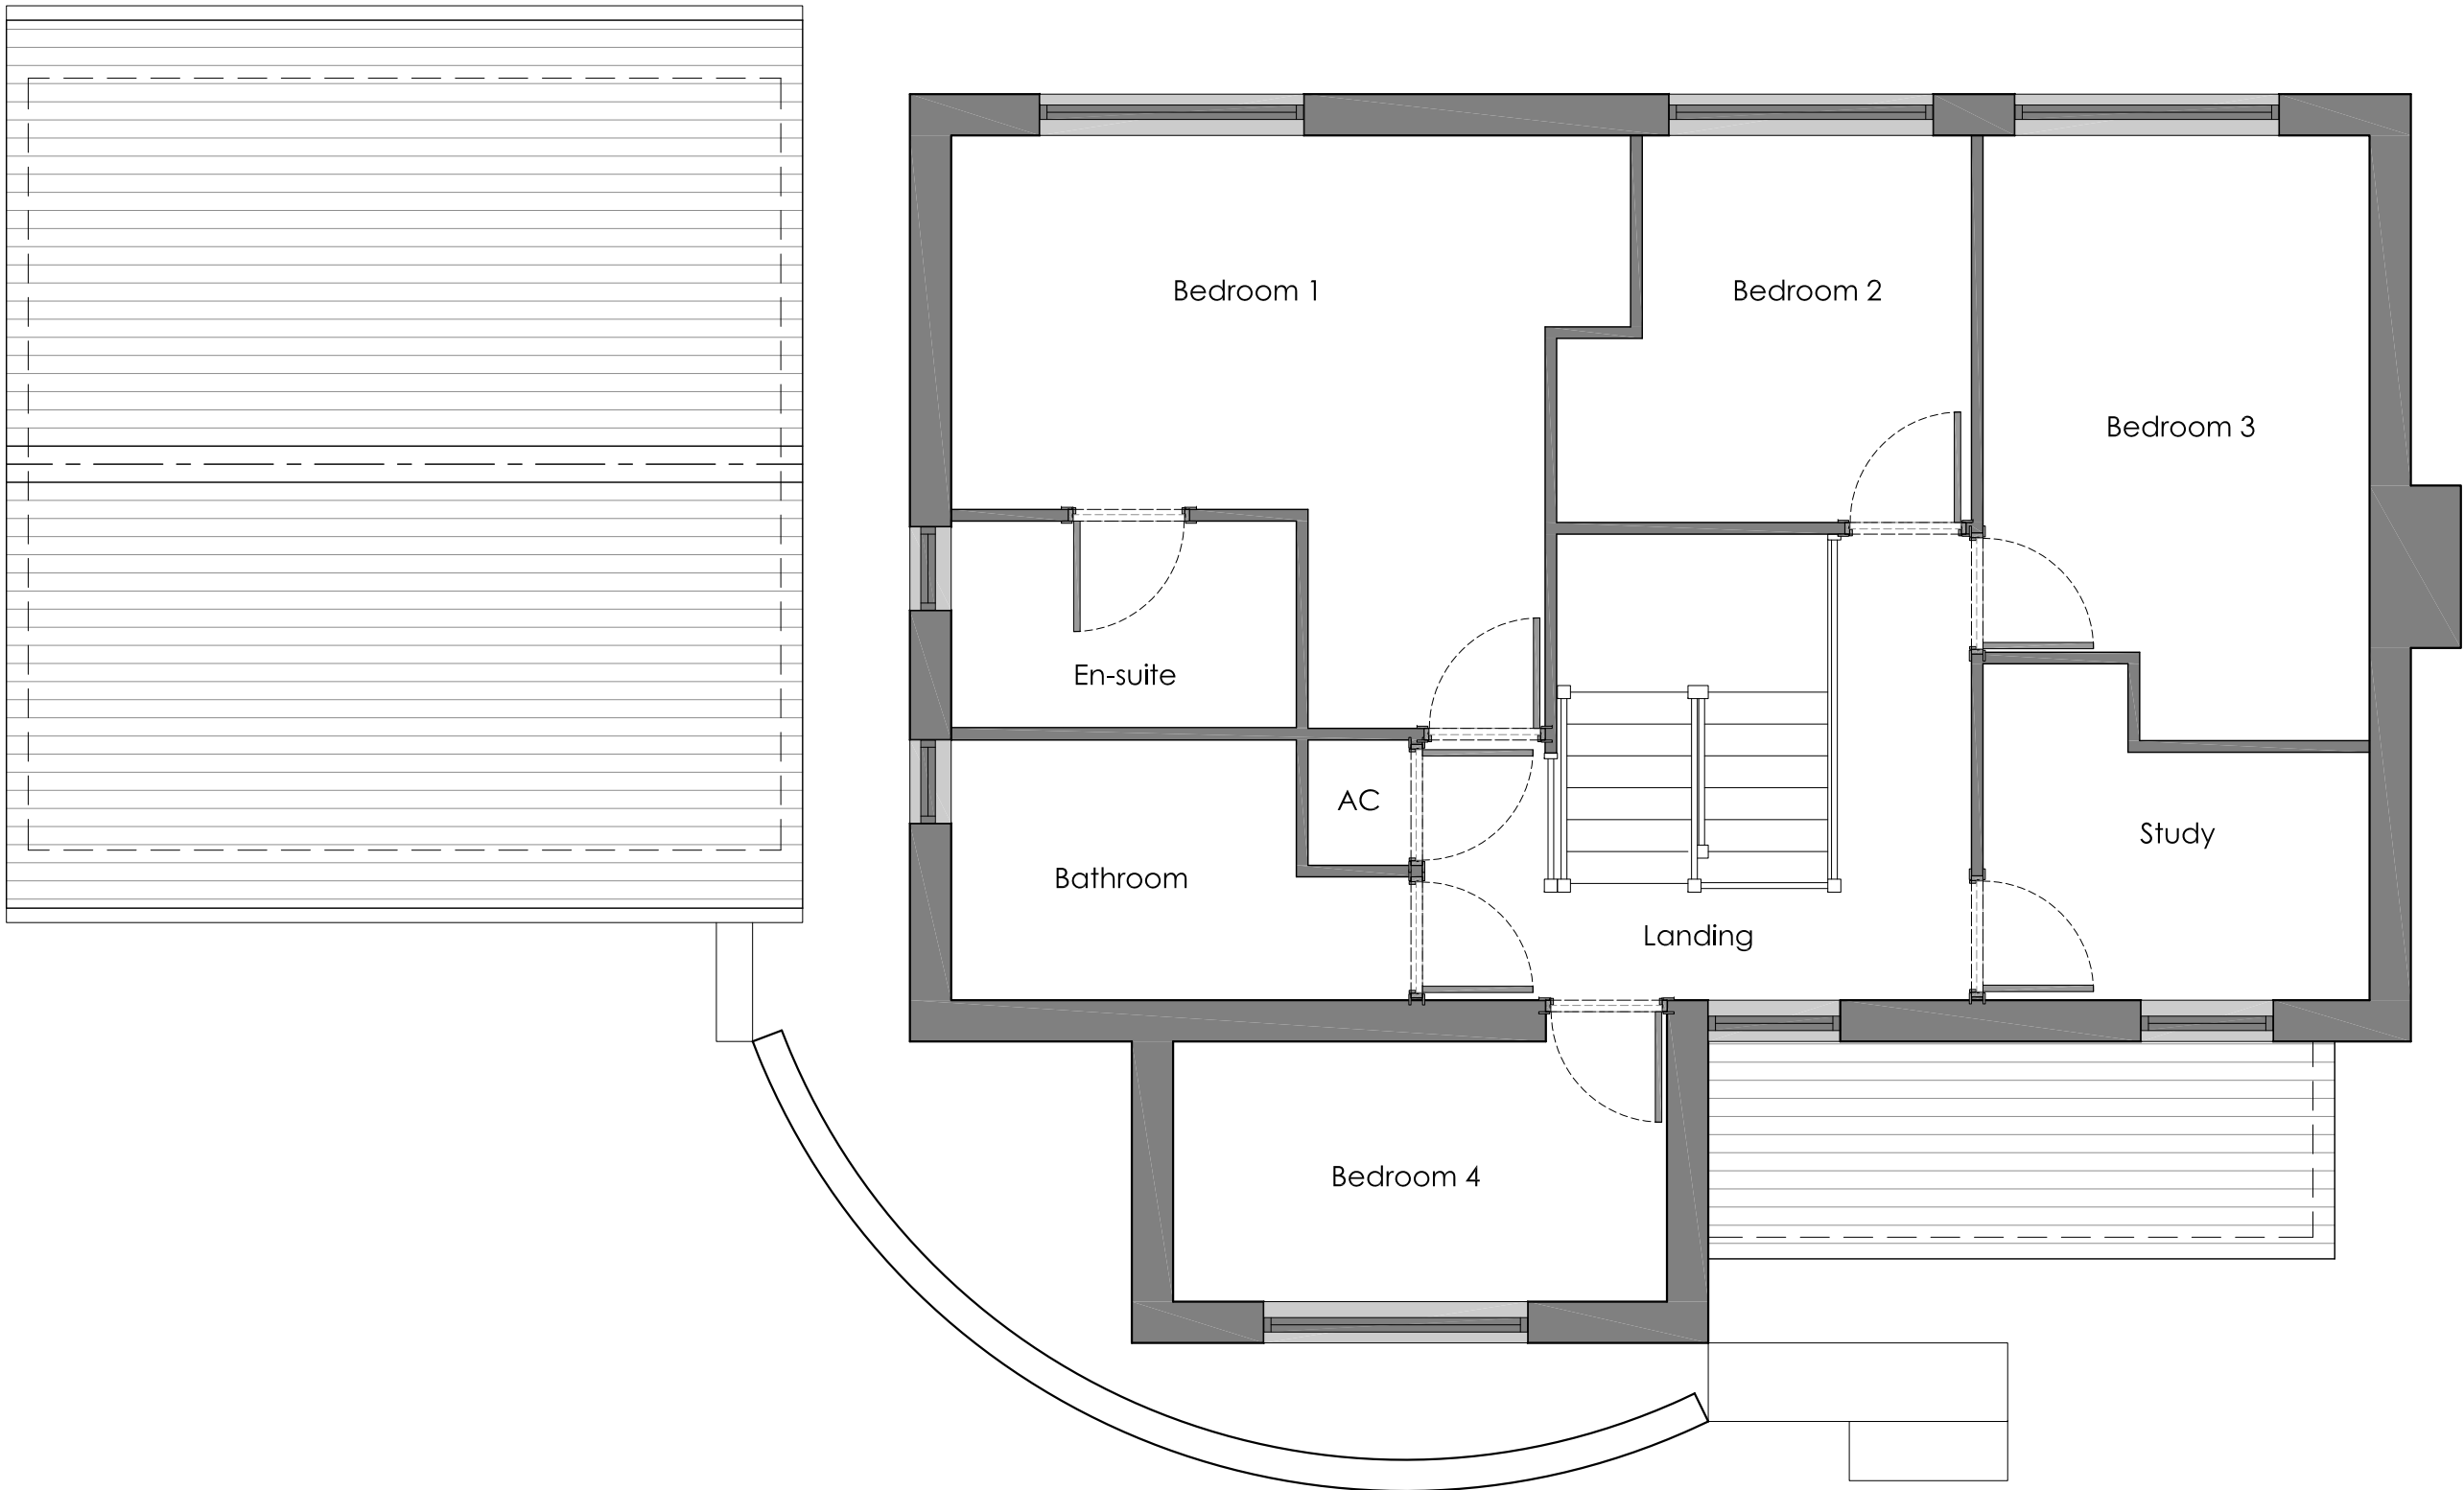


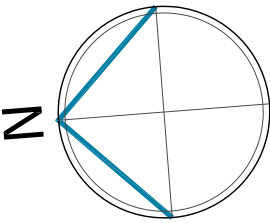

Rev:	Date:	Note:	By:
------	-------	-------	-----

PLANNING

 

01462 420800 | 01799 530097

info@bbr-design.co.uk

www.bbr-design.co.uk



Contract:
18 Standhill Close
Hitchin
Hertfordshire
SG4 9BW

Drawing Title:
Existing First Floor Plan

Scale: 1:50 @ A2	Drawn/checked: cf
Job No: 24276	Date: July 2026

Drawing No: PL04	Revision: -
© BBR Design 2026	

Existing First Floor Plan

Scale 1:50