

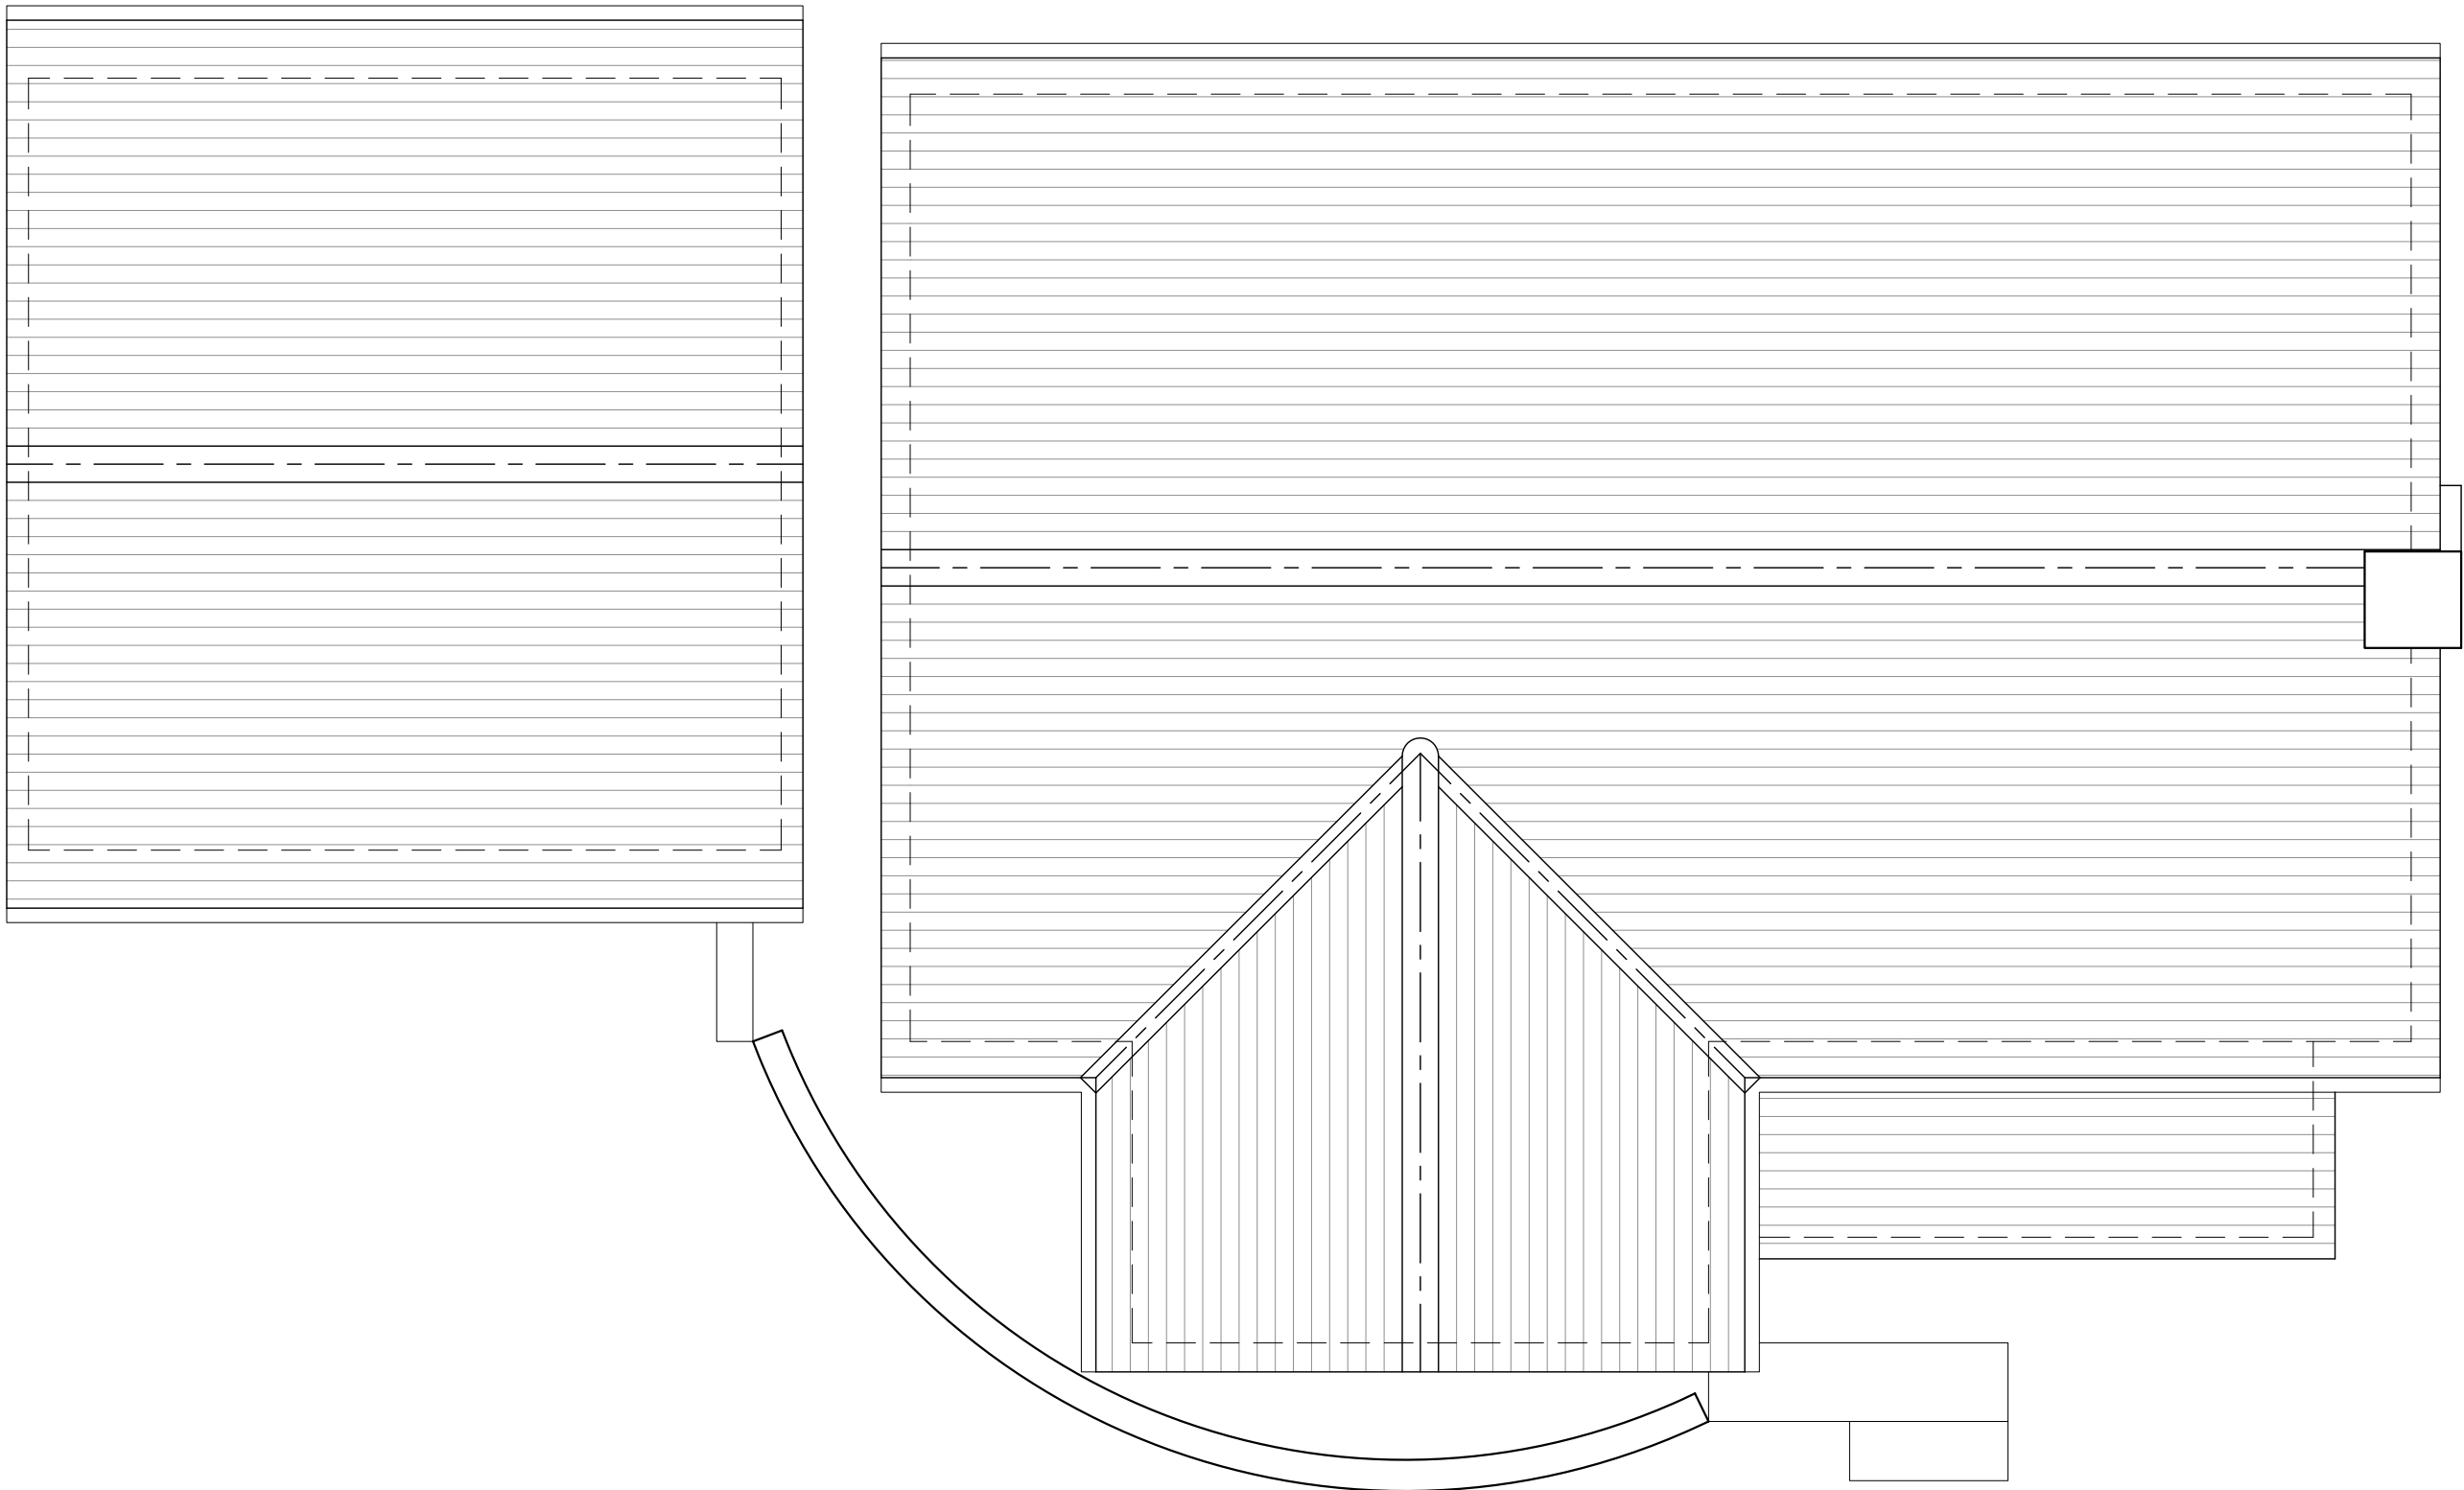


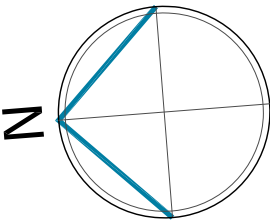

-	-	-
Rev:	Date:	Note:
-	-	-
By:		

PLANNING

 

D E S I G N

01462 420800 | 01799 530097

info@bbr-design.co.uk

www.bbr-design.co.uk



Contract:
18 Standhill Close
Hitchin
Hertfordshire
SG4 9BW

Drawing Title:
Existing Roof Plan

Scale:	Drawn/checked:
1:50	cf
@ A2	
Job No:	Date:
24276	July 2026

Drawing No:	Revision:
PL05	-
© BBR Design 2026	

Existing Roof Plan

Scale 1:50