




Proposed Roof Plan

Scale 1:50

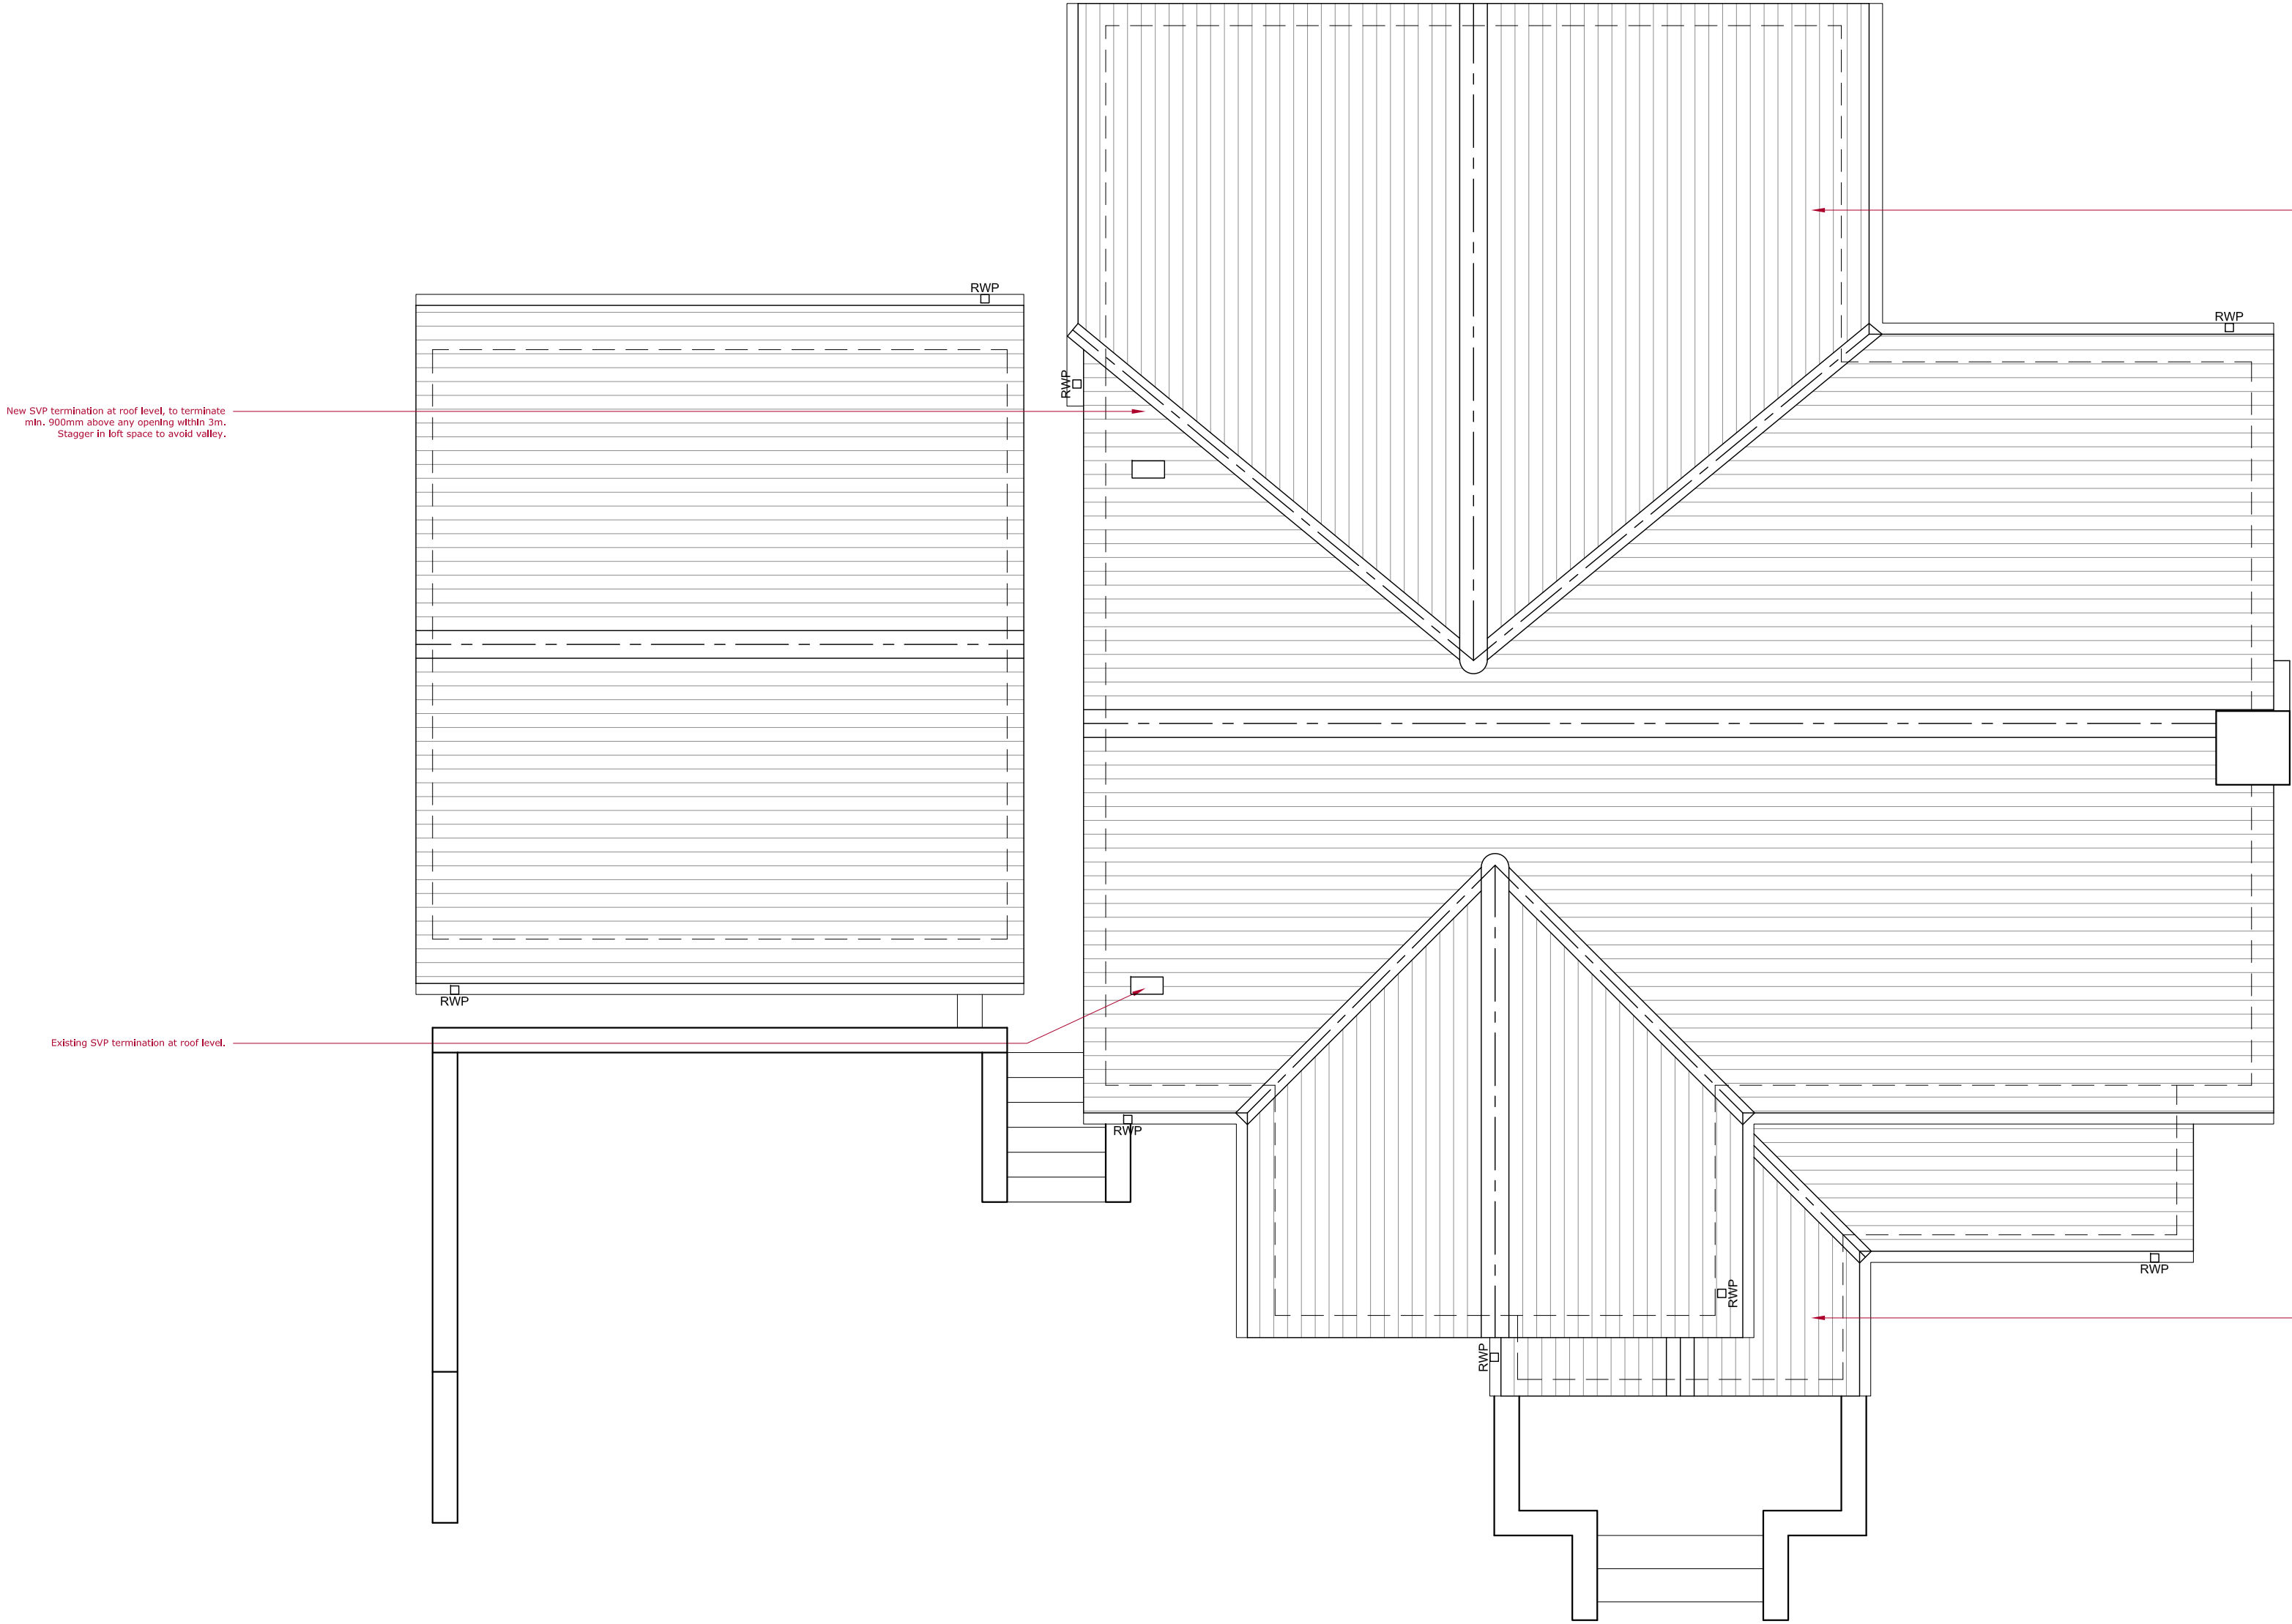

This drawing is the copyright of BBR Design Services Ltd and shall not be in any way used or reproduced without their prior written consent.

All design and construction is to be in accordance with the Construction Design and Management (CDM) Regulations 2015, and HSE guidance.

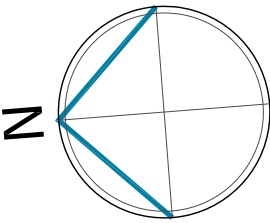 


MATERIALS

Roof
New state tiles to replace the existing

Walls
Rear Elevation: Brick and smooth off white render.
Garage: Existing brick with smooth off white render.

Doors
Aluminium framed double glazed
Crittall style rear patio doors.

Windows
UPVC double glazed windows

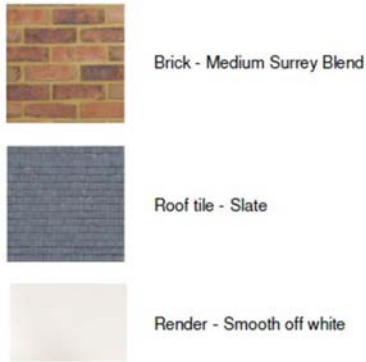

-	-	-
Rev:	Date:	By:
-	-	-
Note:	-	-

PLANNING



01462 420800 | 01799 530097

info@bbr-design.co.uk

www.bbr-design.co.uk



Contract:
18 Standhill Close
Hitchin
Hertfordshire
SG4 9BW

Drawing Title:
Proposed Roof Plan

Scale:	Drawn/checked:
1:50	cf
@ A2	
Job No:	Date:
24276	July 2026

Drawing No:	Revision:
PL15	-
© BBR Design 2026	