



2 Block Plan - As Proposed
1 : 200



1 Location Plan
1 : 1250


MATERIALS

Roof
Concrete composite tiles to match existing.

Walls
Red brick to match existing.

Doors
White UPVC to match existing.

Windows
White UPVC to match existing.

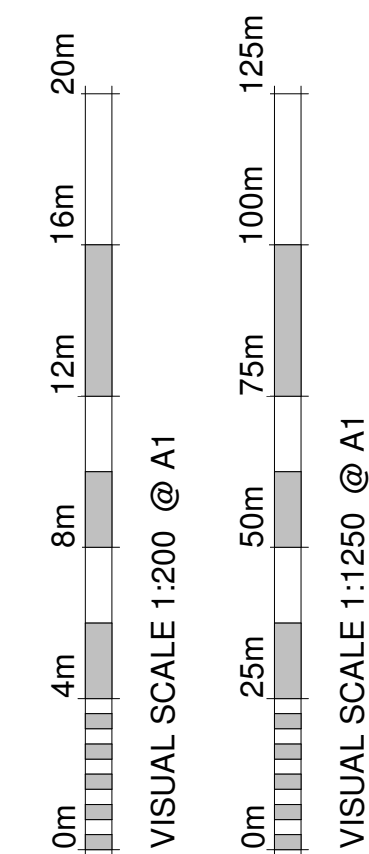

Revision Number	Revision Description	Revision Date	Issued by
Revision			

Planning

Status:

Dimensions, areas and levels where given are only approximate and subject to site survey.
All dimensions are to be checked on site. Figured dimensions only are to be taken from this drawing.
This drawing is to be read in conjunction with all relevant consultants and/or specialists drawings/documents and any discrepancies or variations are to be notified to the Architect before the affected work commences. This drawing is copyright and remains the property of the Architects.

CROE
ARCHITECTS
REGISTERED QUALIFIED ARCHITECTS / HERTFORDSHIRE

telephone:01462 453931
email:info@croearchitects.co.uk
web: www.croearchitects.co.uk

Project:
Hitchwood Cottage,
Hitchwood Lane,
Preston,
SG4 7RY

Client:
Mr & Mrs Grower

Drawing name:
As Proposed - P1 - Site Plan

Scale: As indicatedA1	Drawing number	Revision
Date: 05 - 26	26038 - 013	
Drawn by: AB		