


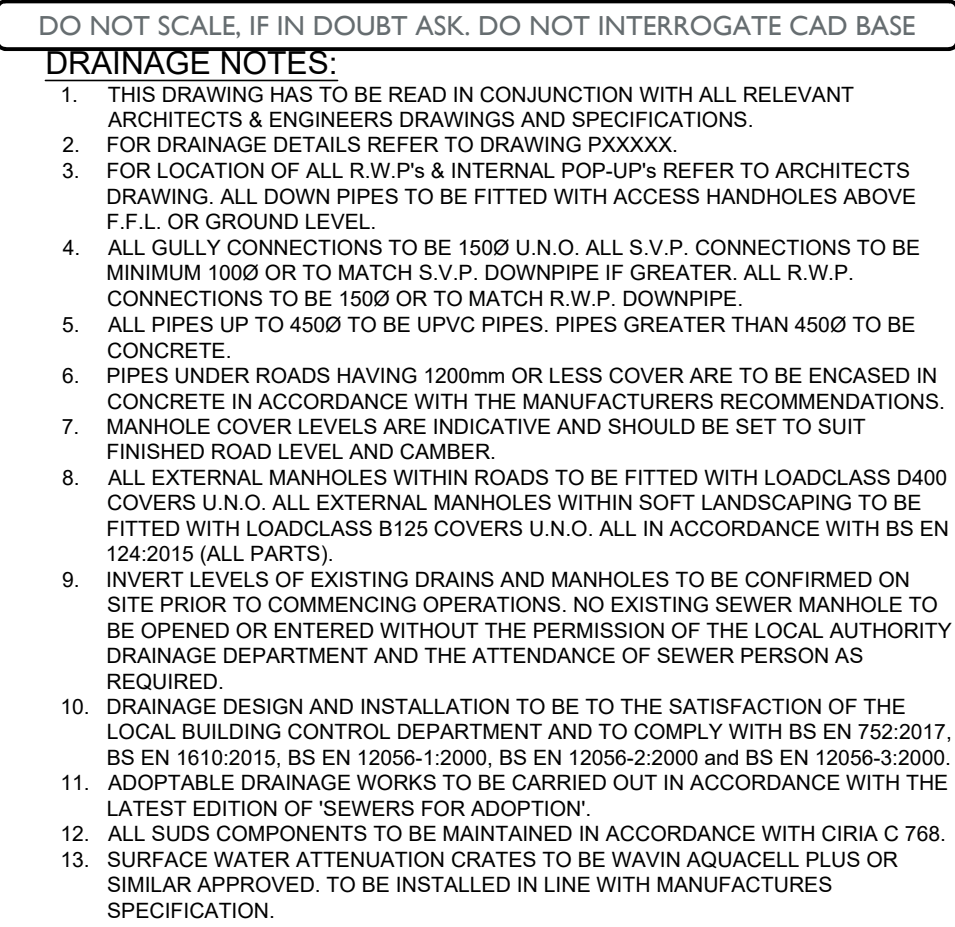

REV.	DATE.	REVISION.	BY.	CHK.
-	-	FIRST ISSUE.	PH	NB
-	-	-	-	-

Welcome Break

Proposed Retail Unit
Northway SS, A1 Southbound, Hinxworth, Baldock

Drainage Layout Plan

Goodson
Associates

Tel: +44 (0)113 369 7925
Fax: -
Email: leeds@goodsons.com
Web: www.goodsons.com

Consulting Civil, Structural & Transportation Engineers
Fountain House, 4 South Parade,
Leeds, LS1 5QX
Also at Aberdeen, Edinburgh and Glasgow.

PLANNING

DATE CREATED: Sept. '25'		SCALE: 1:200 @ A1	
CONTRACT No: PI5706		DRAWING No: 510	
		REV: -	