
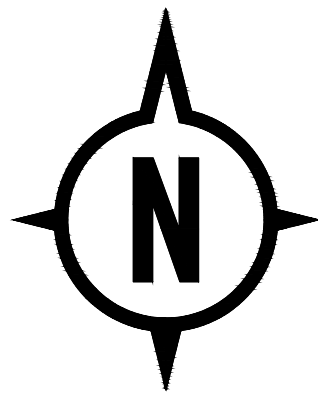
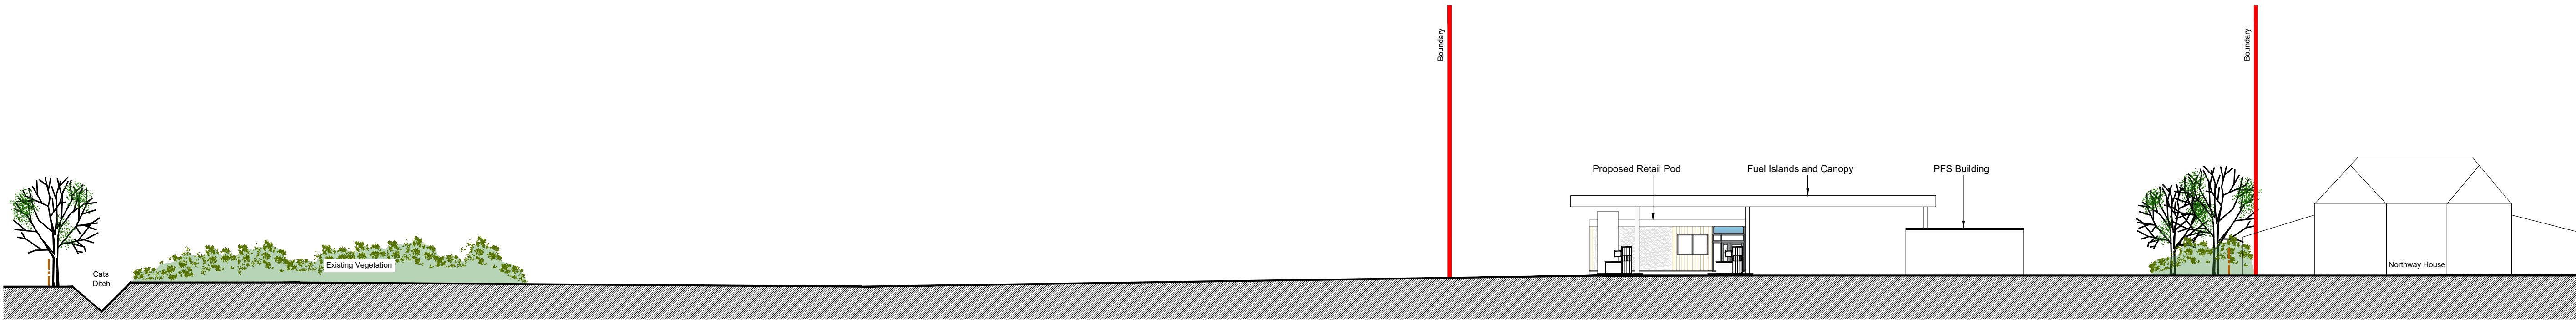



South East Elevation

Scale 1:200

 


South West Elevation

Scale 1:200

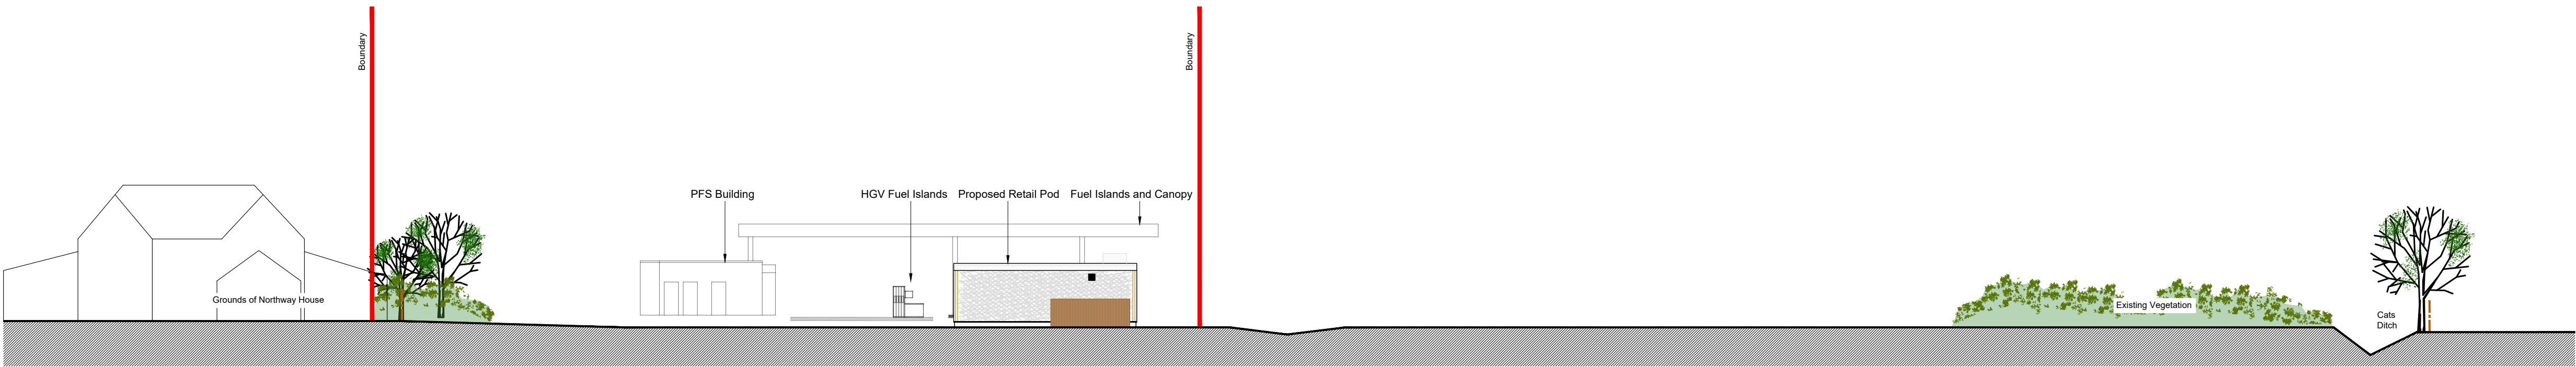

North East Elevation

Scale 1:200

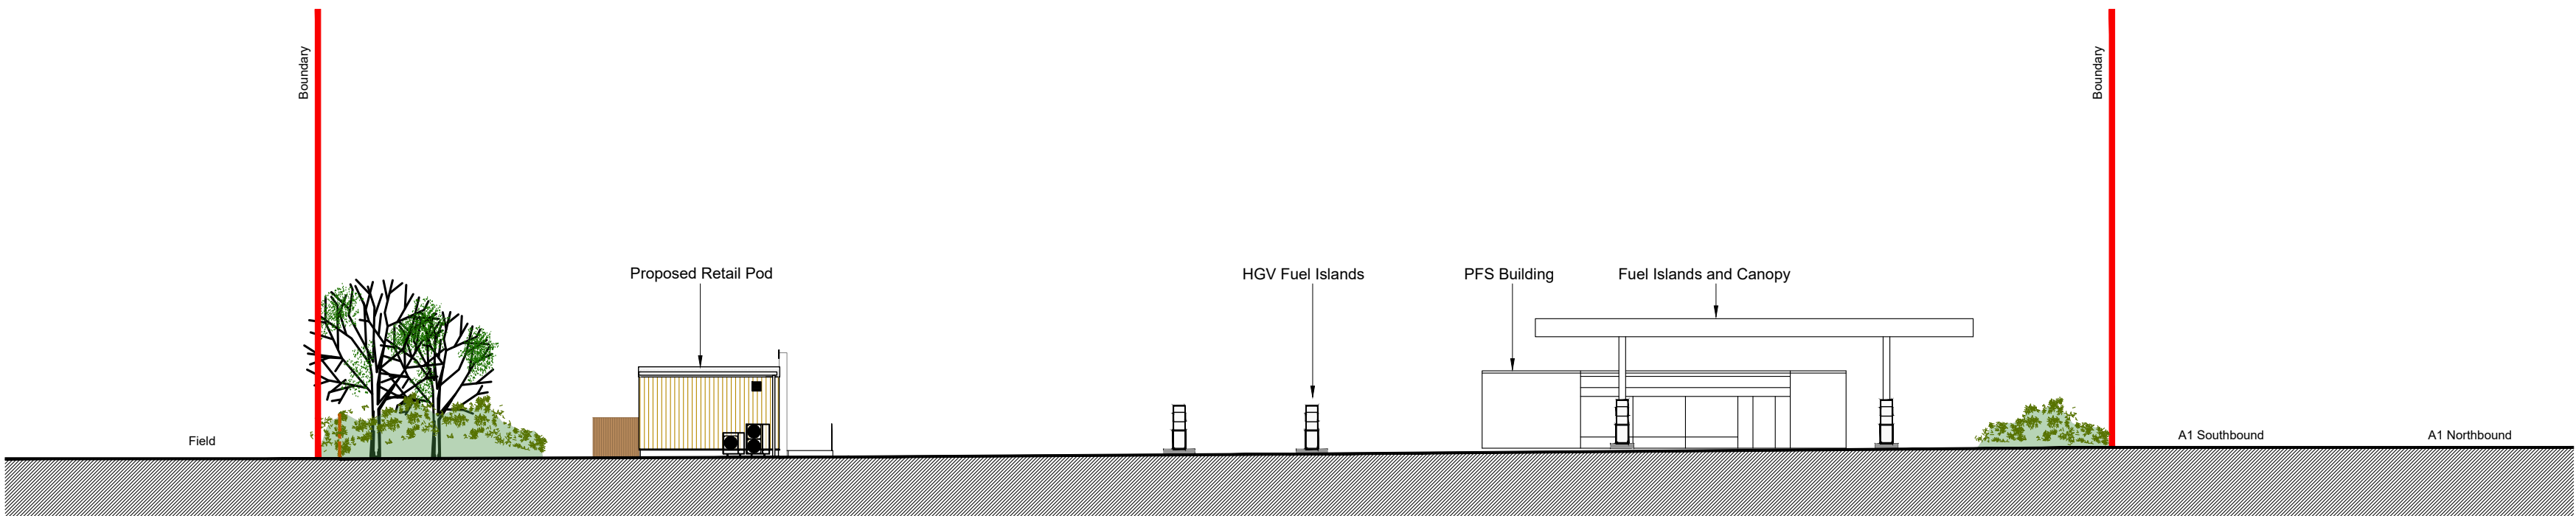

North West Elevation

Scale 1:200

REVISIONS	
CLIENT	WELCOME BREAK
PROJECT	NORTHWAY S/S GREAT NORTH ROAD (A1 SOUTHBOUND) BALDOCK, SG7 5EX
TITLE	PROPOSED SITE ELEVATIONS
DATE	04.09.25
SCALE	1:250 @ A1
JOB ID	2050
DWG	26