




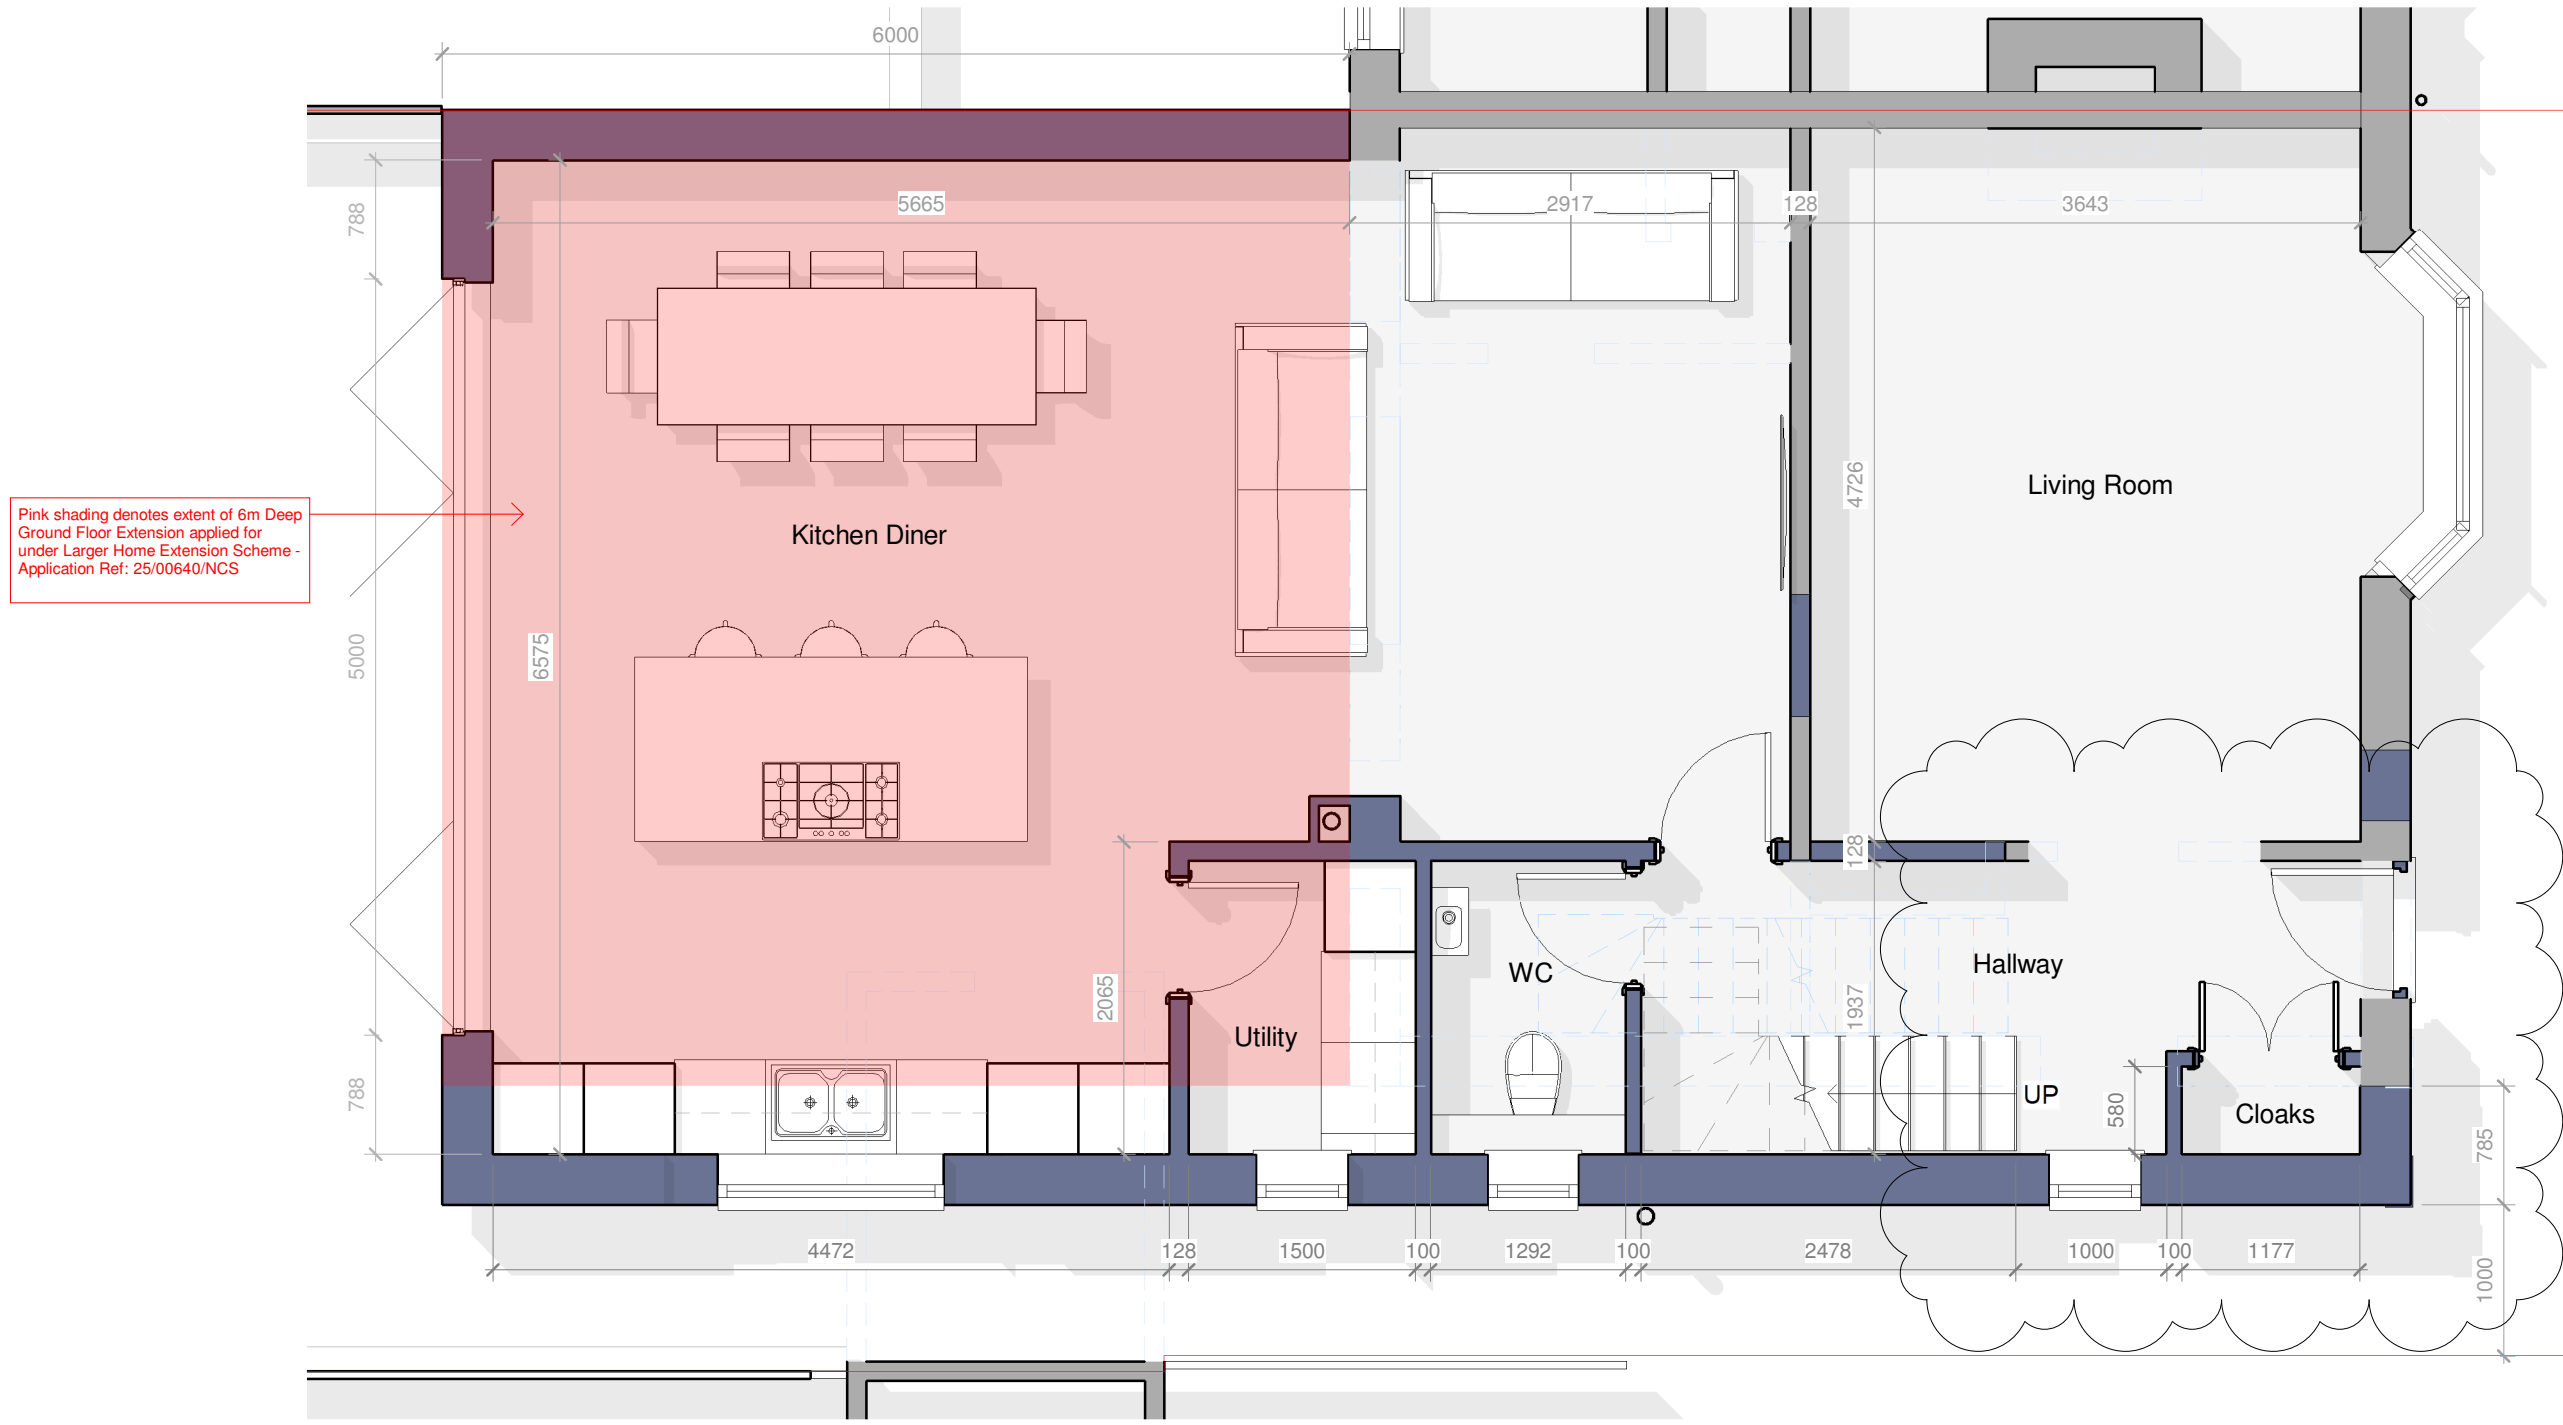

1 Ground Floor Plan
1 : 50

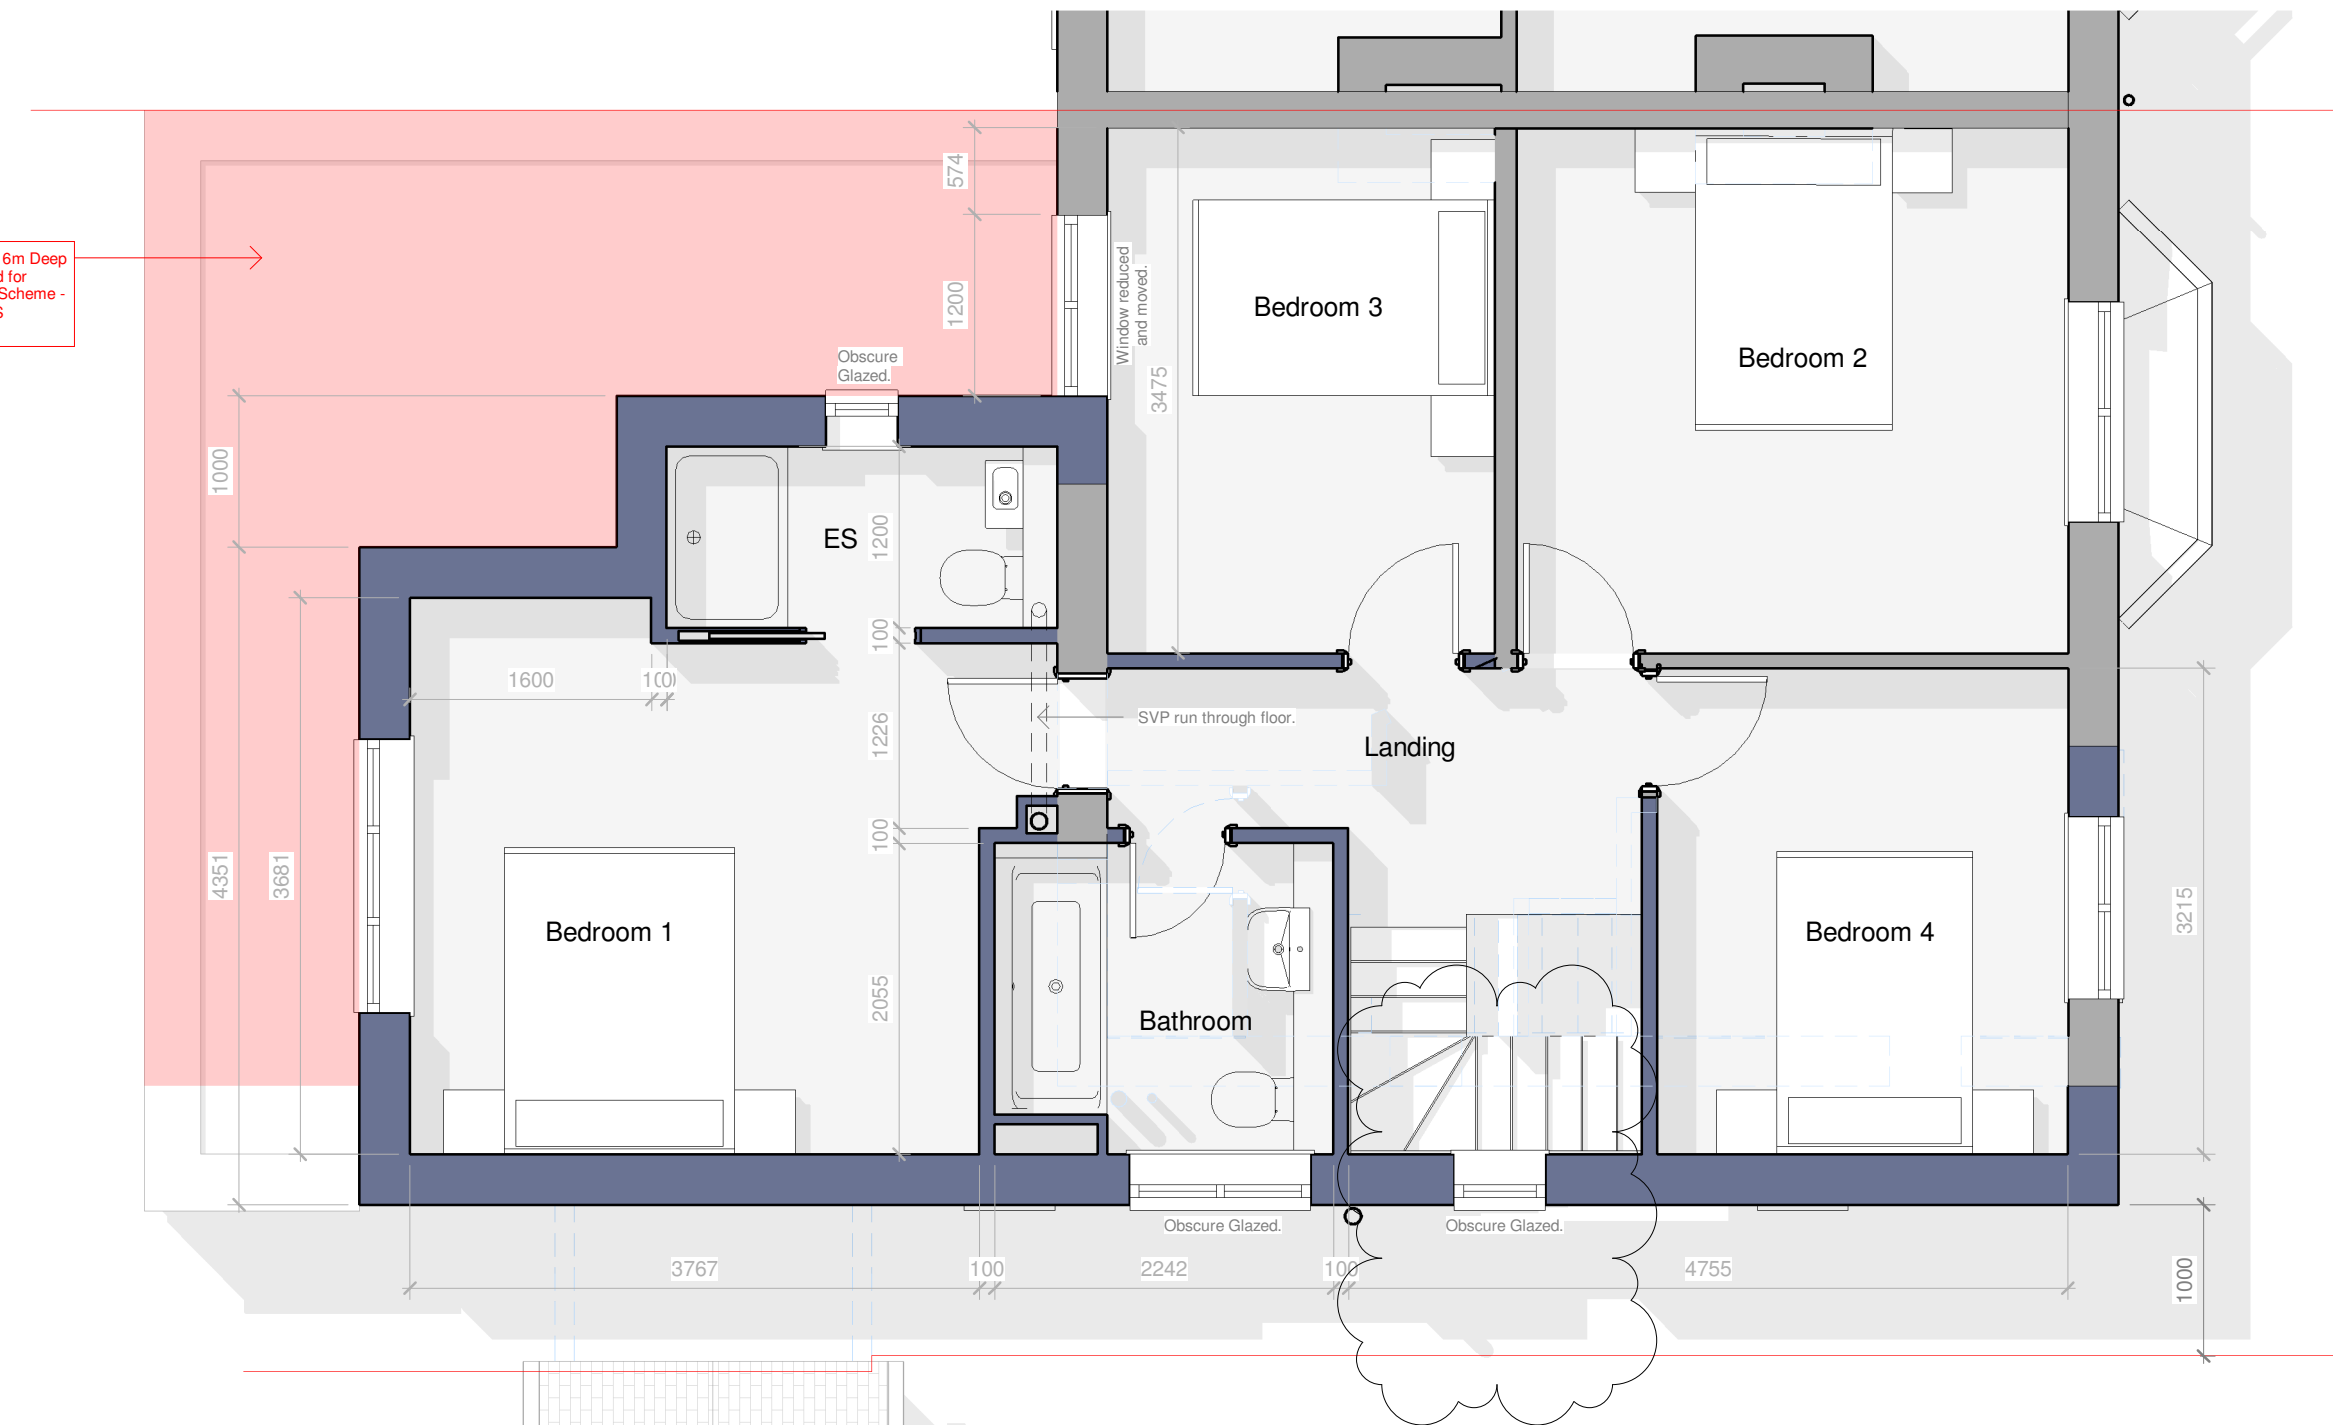

2 First Floor Plan
1 : 50

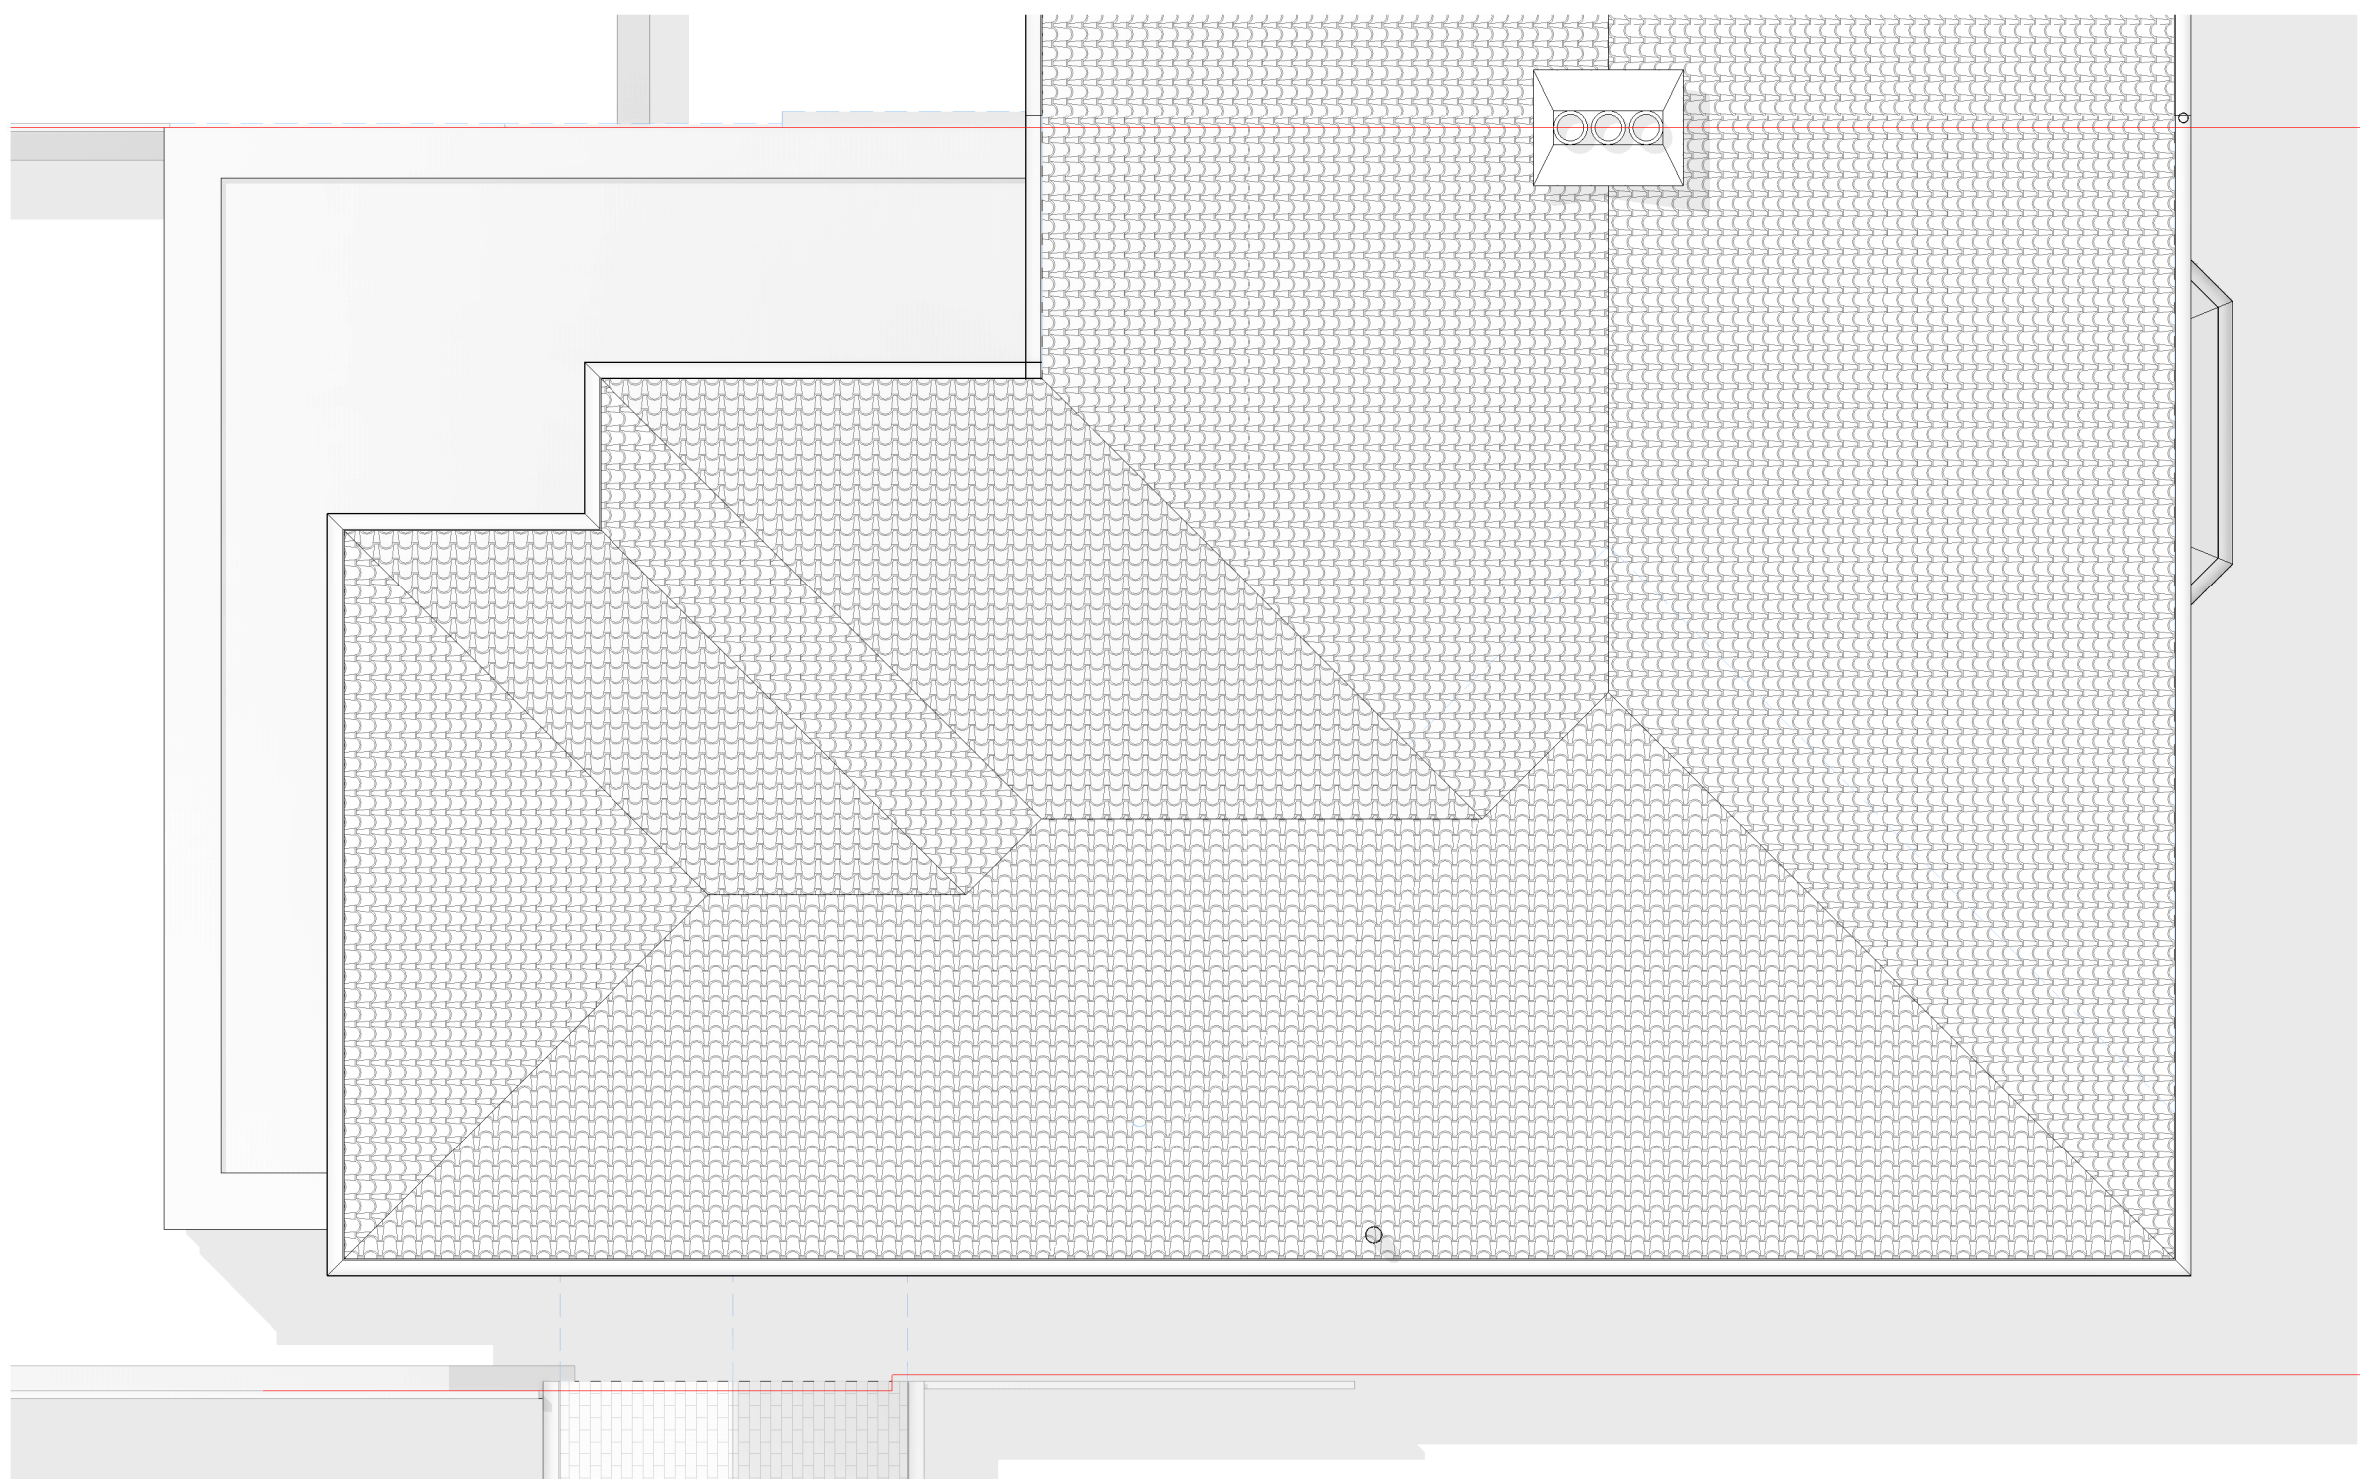

3 Roof Plan
1 : 50

LEGEND:			
Existing construction to be retained.			
Existing construction to be demolished.			
Proposed new construction.			

EXTERNAL MATERIALS:			
External Walls	- White render over brick plinth		
Pitched Roof	- Interlocking roof tiles to match existing.		
Flat Roof	- Dark grey EPDM membrane		
Fascia	- UPVC		
Windows	- UPVC		
Doors	- UPVC / Composite		
Bifold Doors	- Powder coated aluminium		
Rainwater Goods	- Black UPVC		

01 to 505m

1	08.09.25	Side windows updated and sidelight removed from front door.		
Rev	Date	Details	Drawn	Checked

Issued for:

Project/Client:
15 High Dane

Project No:
Project Number
Dwg No:
A105
Rev:
1
Scale:
1 : 50 @A1
Drawn By:
Author
Checked By:
Checker

D.Chandler Architectural Design Ltd

61 Gernon Road, Letchworth, Hertfordshire, SG6 3HS

daniele@dcarchitectural.org - Tel: 01462 640650 - M: 07901864742