

This drawing is copyright and can not be copied or reproduced or altered, no extracts or any elements of this drawing or supporting information unless written consent has been obtained first.



FRONT ELEVATION
SCALE 1:100




SIDE ELEVATION (1)
SCALE 1:100



REAR ELEVATION
SCALE 1:100



SIDE ELEVATION (2)
SCALE 1:100

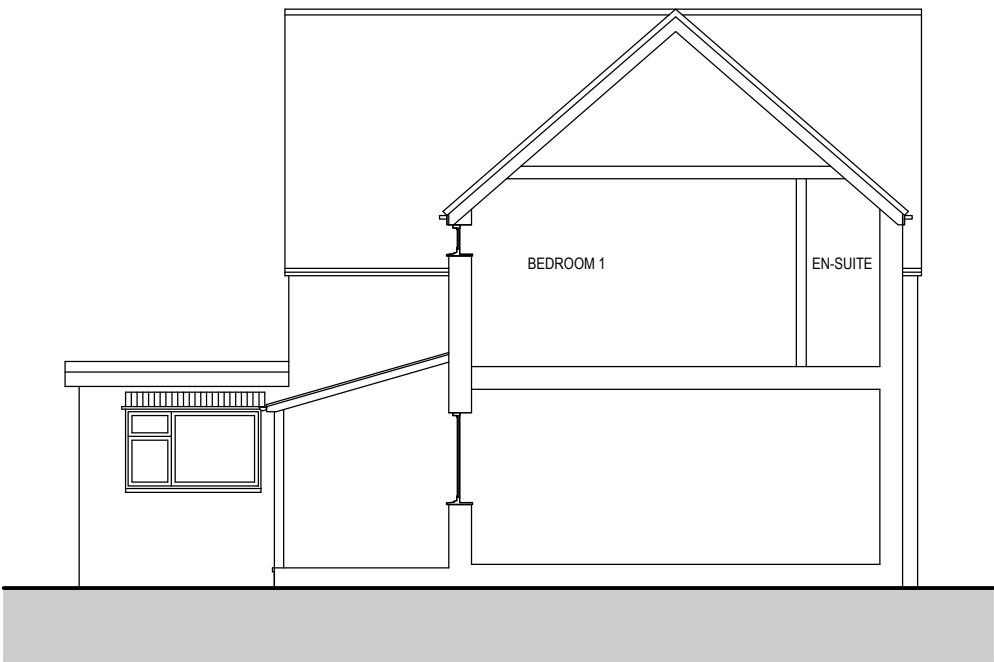


SECTION A - A
SCALE 1:100




SECTION B - B
SCALE 1:100




GROUND FLOOR PLAN
SCALE 1:100

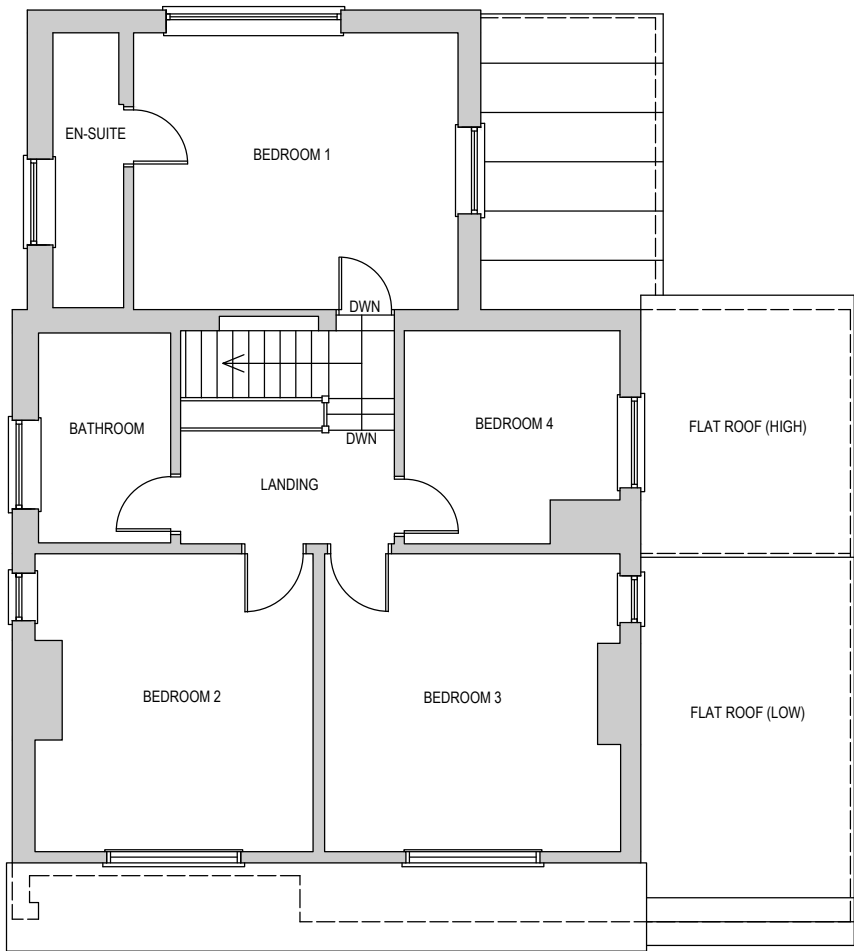

FIRST FLOOR PLAN
SCALE 1:100

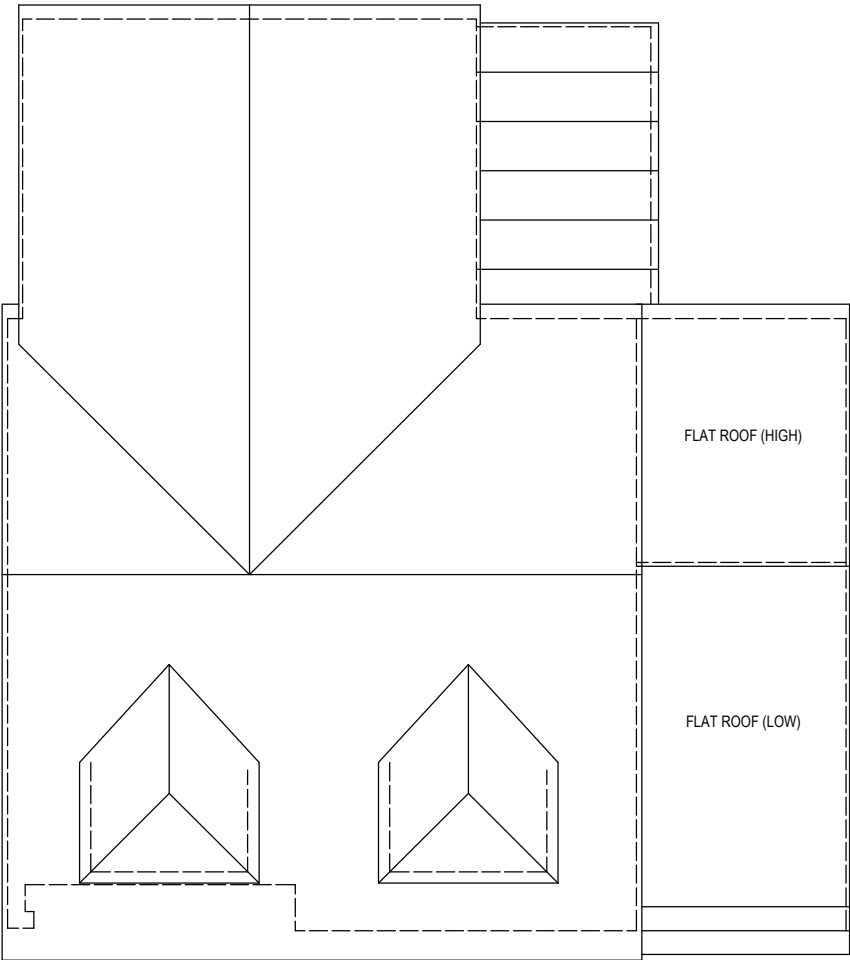

ROOF PLAN
SCALE 1:100

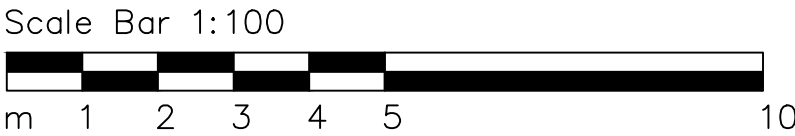

REV	DATE	DESCRIPTION
RTMDesign Architectural Services Planning & Building Regulation Drawings		
5 Prebendal Drive, Slip End, LU1 4JN M 07979 575 456 E enquiries@rtmdesign.co.uk		
CLIENT MR & MRS R STICHBURY		
ADDRESS WAYSIDE KIMPTON ROAD WELWYN HERTFORDSHIRE AL6 9NN		
TITLE PLANNING APPLICATION EXISTING PLANS AND ELEVATIONS		
SCALE - AS SHOWN @ A1		DATE - SEPT '25
JOB No. 267	DRAWING No. PL_01	REVISION