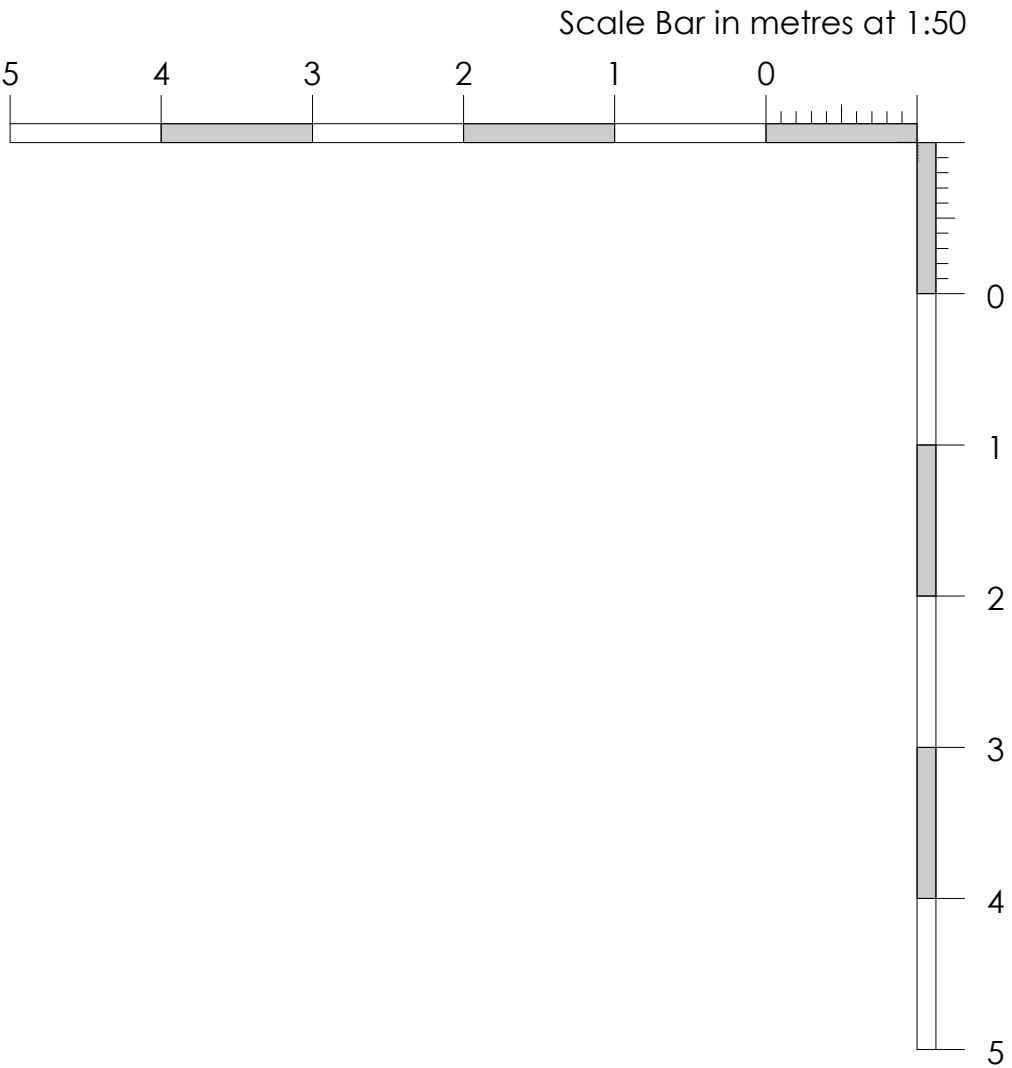
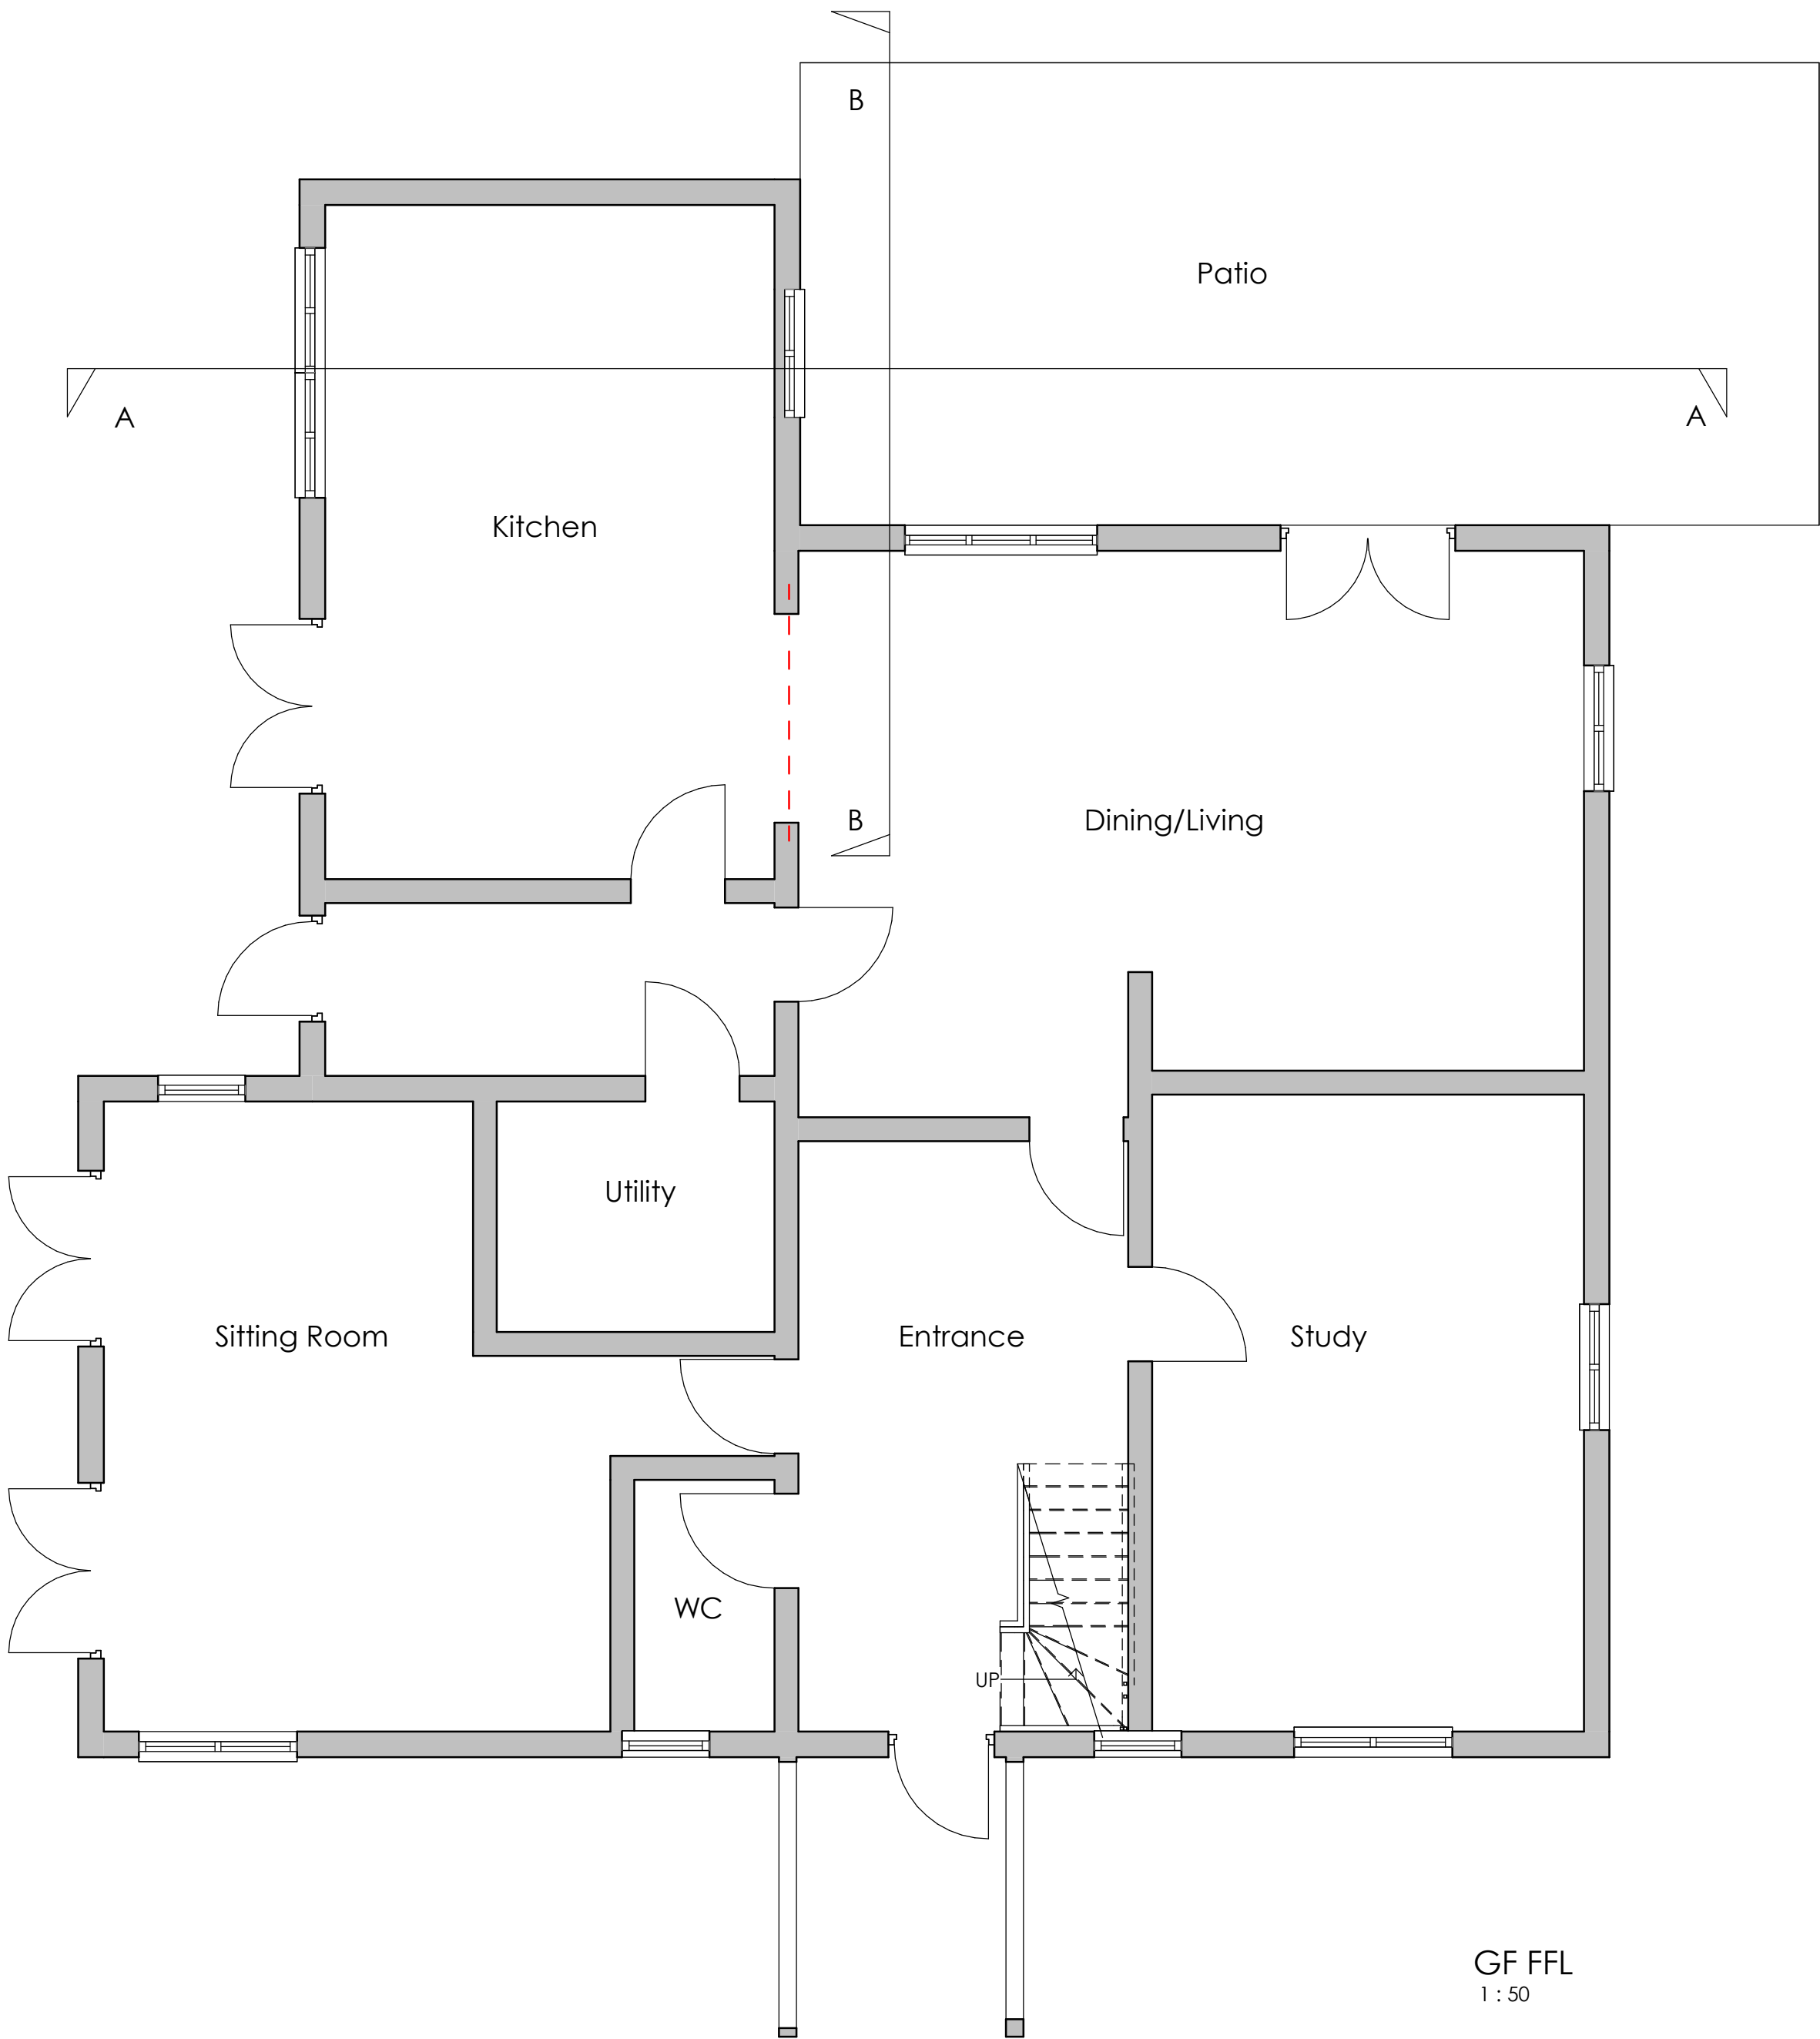


adpractice ltd

2 Mill Walk
Wheathampstead
Hertfordshire
AL4 8DT

01582 834 361
enq@adpractice.co.uk

Client
Ashley & Jo Hayzeldon

Job
Morris Green Cottage

Detail
Existing Ground Floor Plan

Scale 1 : 50	Date Dec 24	Drawn by EW
-----------------	----------------	----------------

Drawing No 2558 - 301	Revision -
--------------------------	---------------