


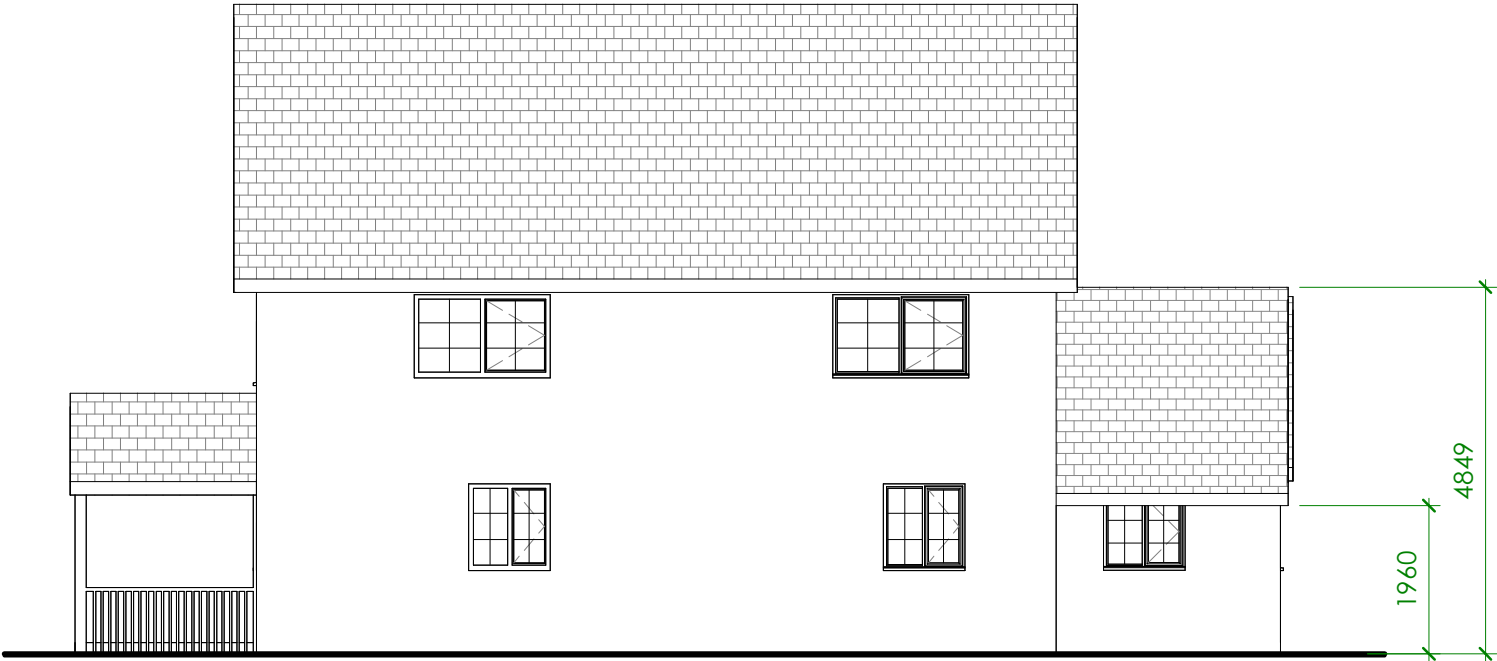

Rear Elevation
1 : 100



Front elevation
1 : 100

adpractice ltd

2 Mill Walk
Wheathampstead
Hertfordshire
AL4 8DT

01582 834361
enq@adpractice.co.uk

Client	Ashley & Jo Hayzeldon		
Job	Morris Green Cottage		
Detail	Proposed Front & Rear elevation		
Scale	As shown	Date	Feb 25
Drawn by	EW		
Drawing No	2574 - 313		Revision
		A	