

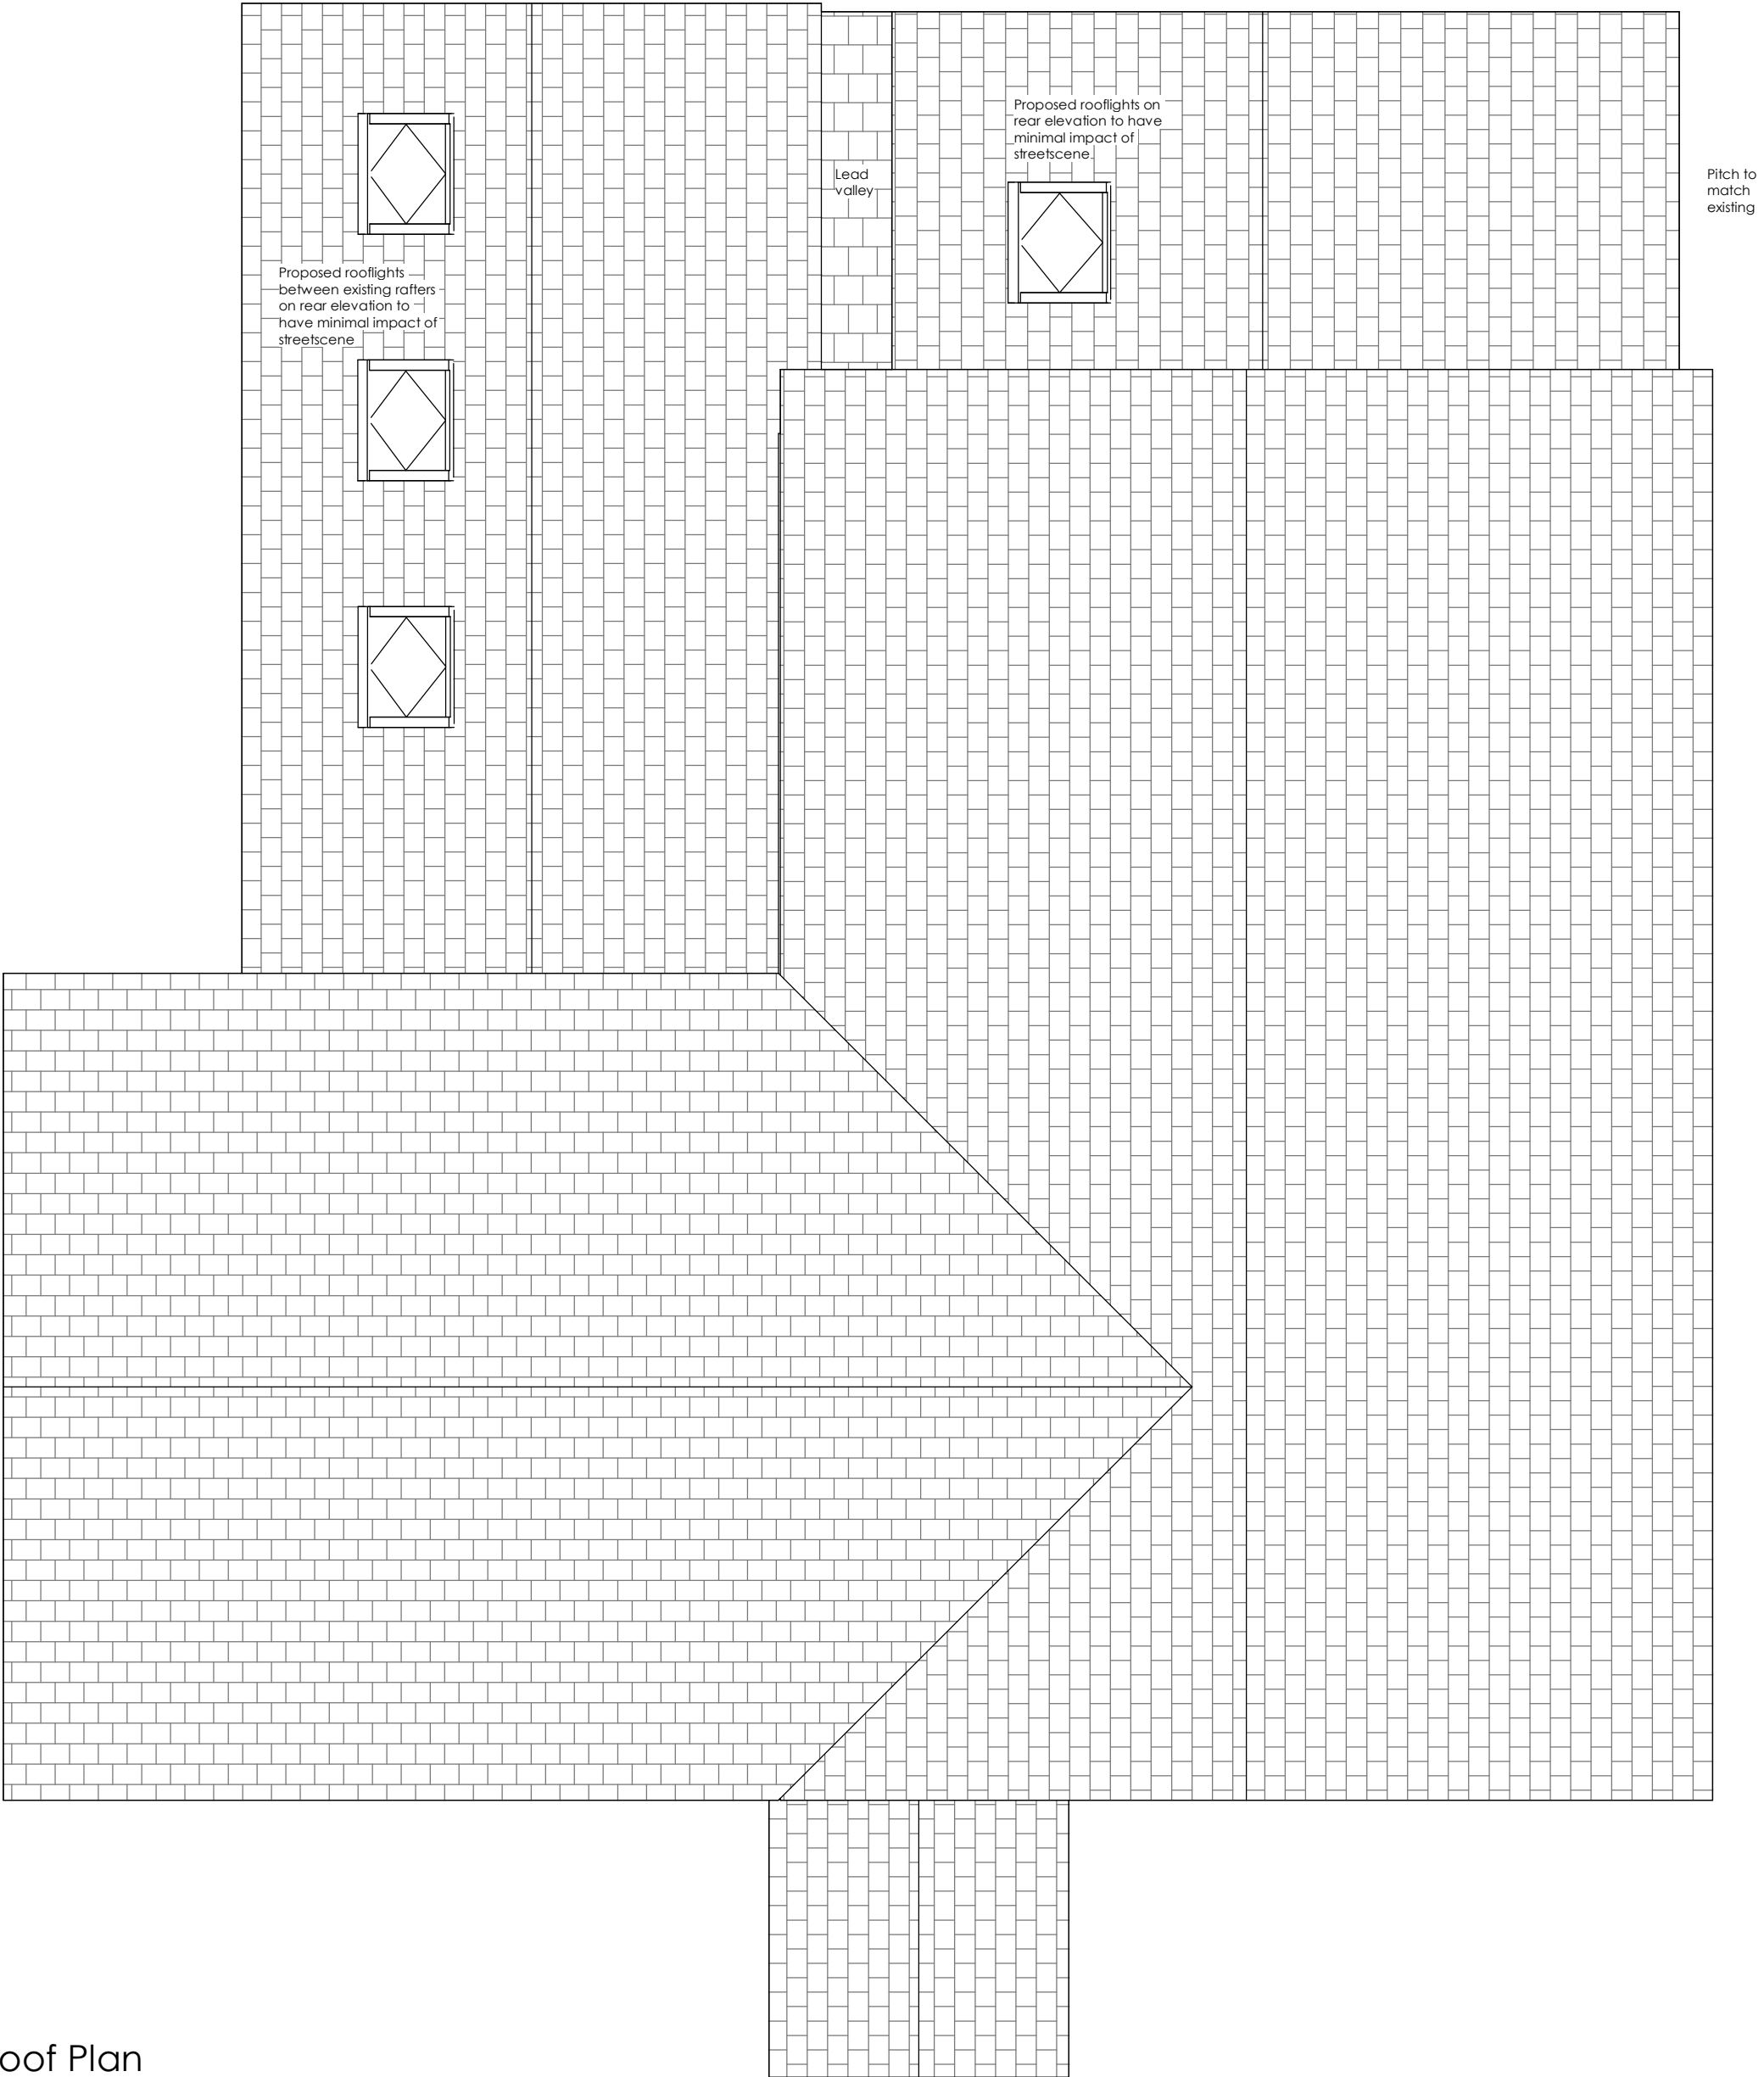


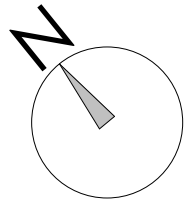

Proposed Roof Plan
1 : 50

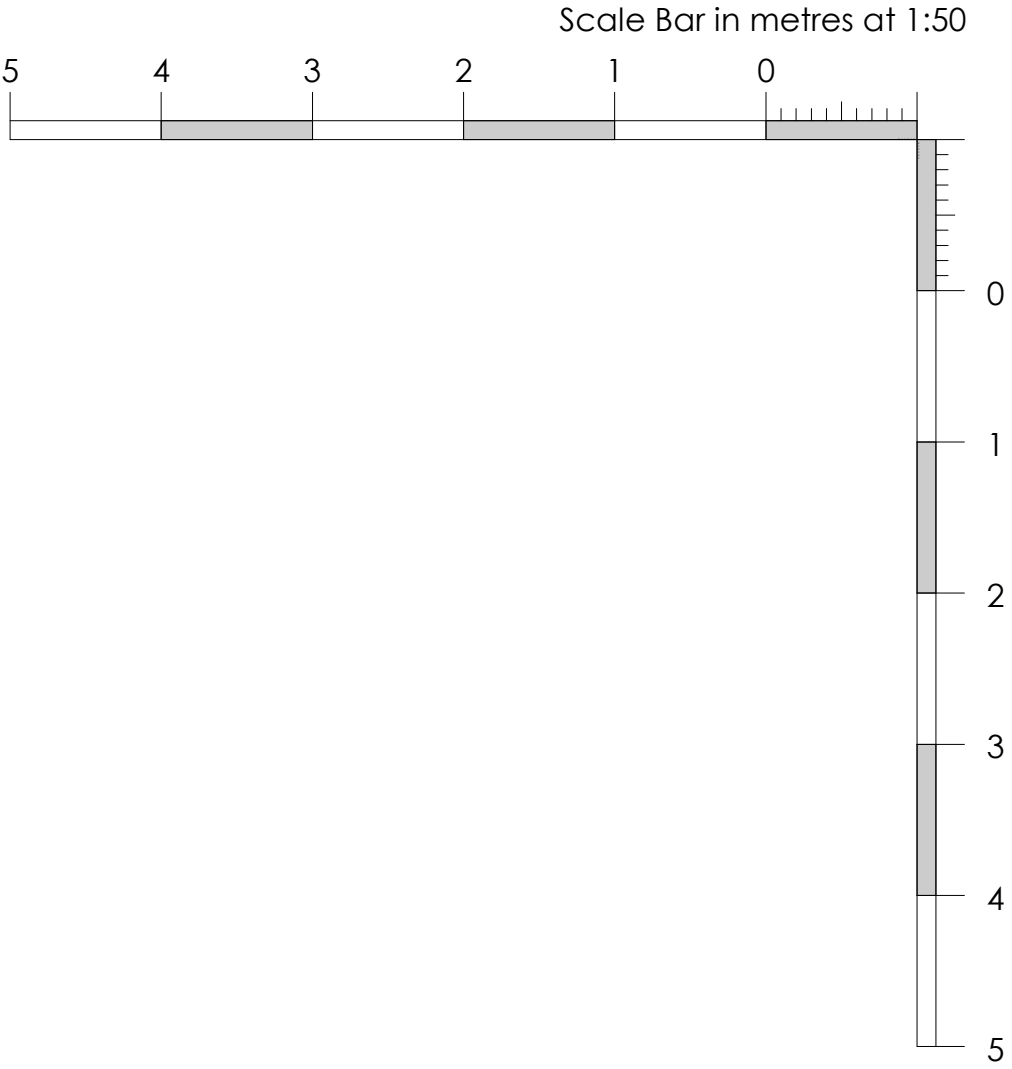

adpractice ltd

2 Mill Walk
Wheathampstead
Hertfordshire
AL4 8DT

01582 834 361
enq@adpractice.co.uk

Client
Ashley & Jo Hayzeldon

Job
Morris Green Cottage

Detail
Proposed Roof Plan

Scale 1 : 50	Date Feb 25	Drawn by EW
-----------------	----------------	----------------

Drawing No 2558 - 311	Revision -
--------------------------	---------------