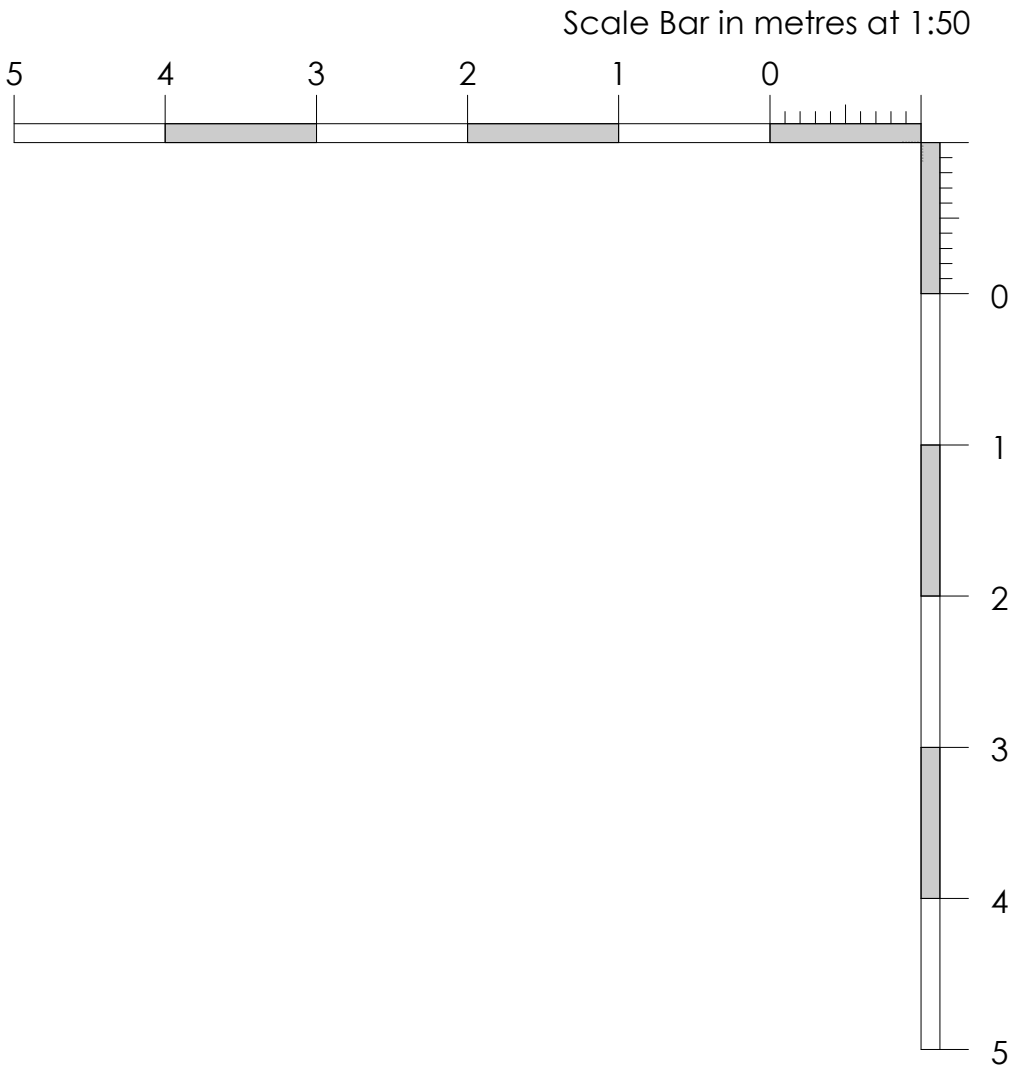
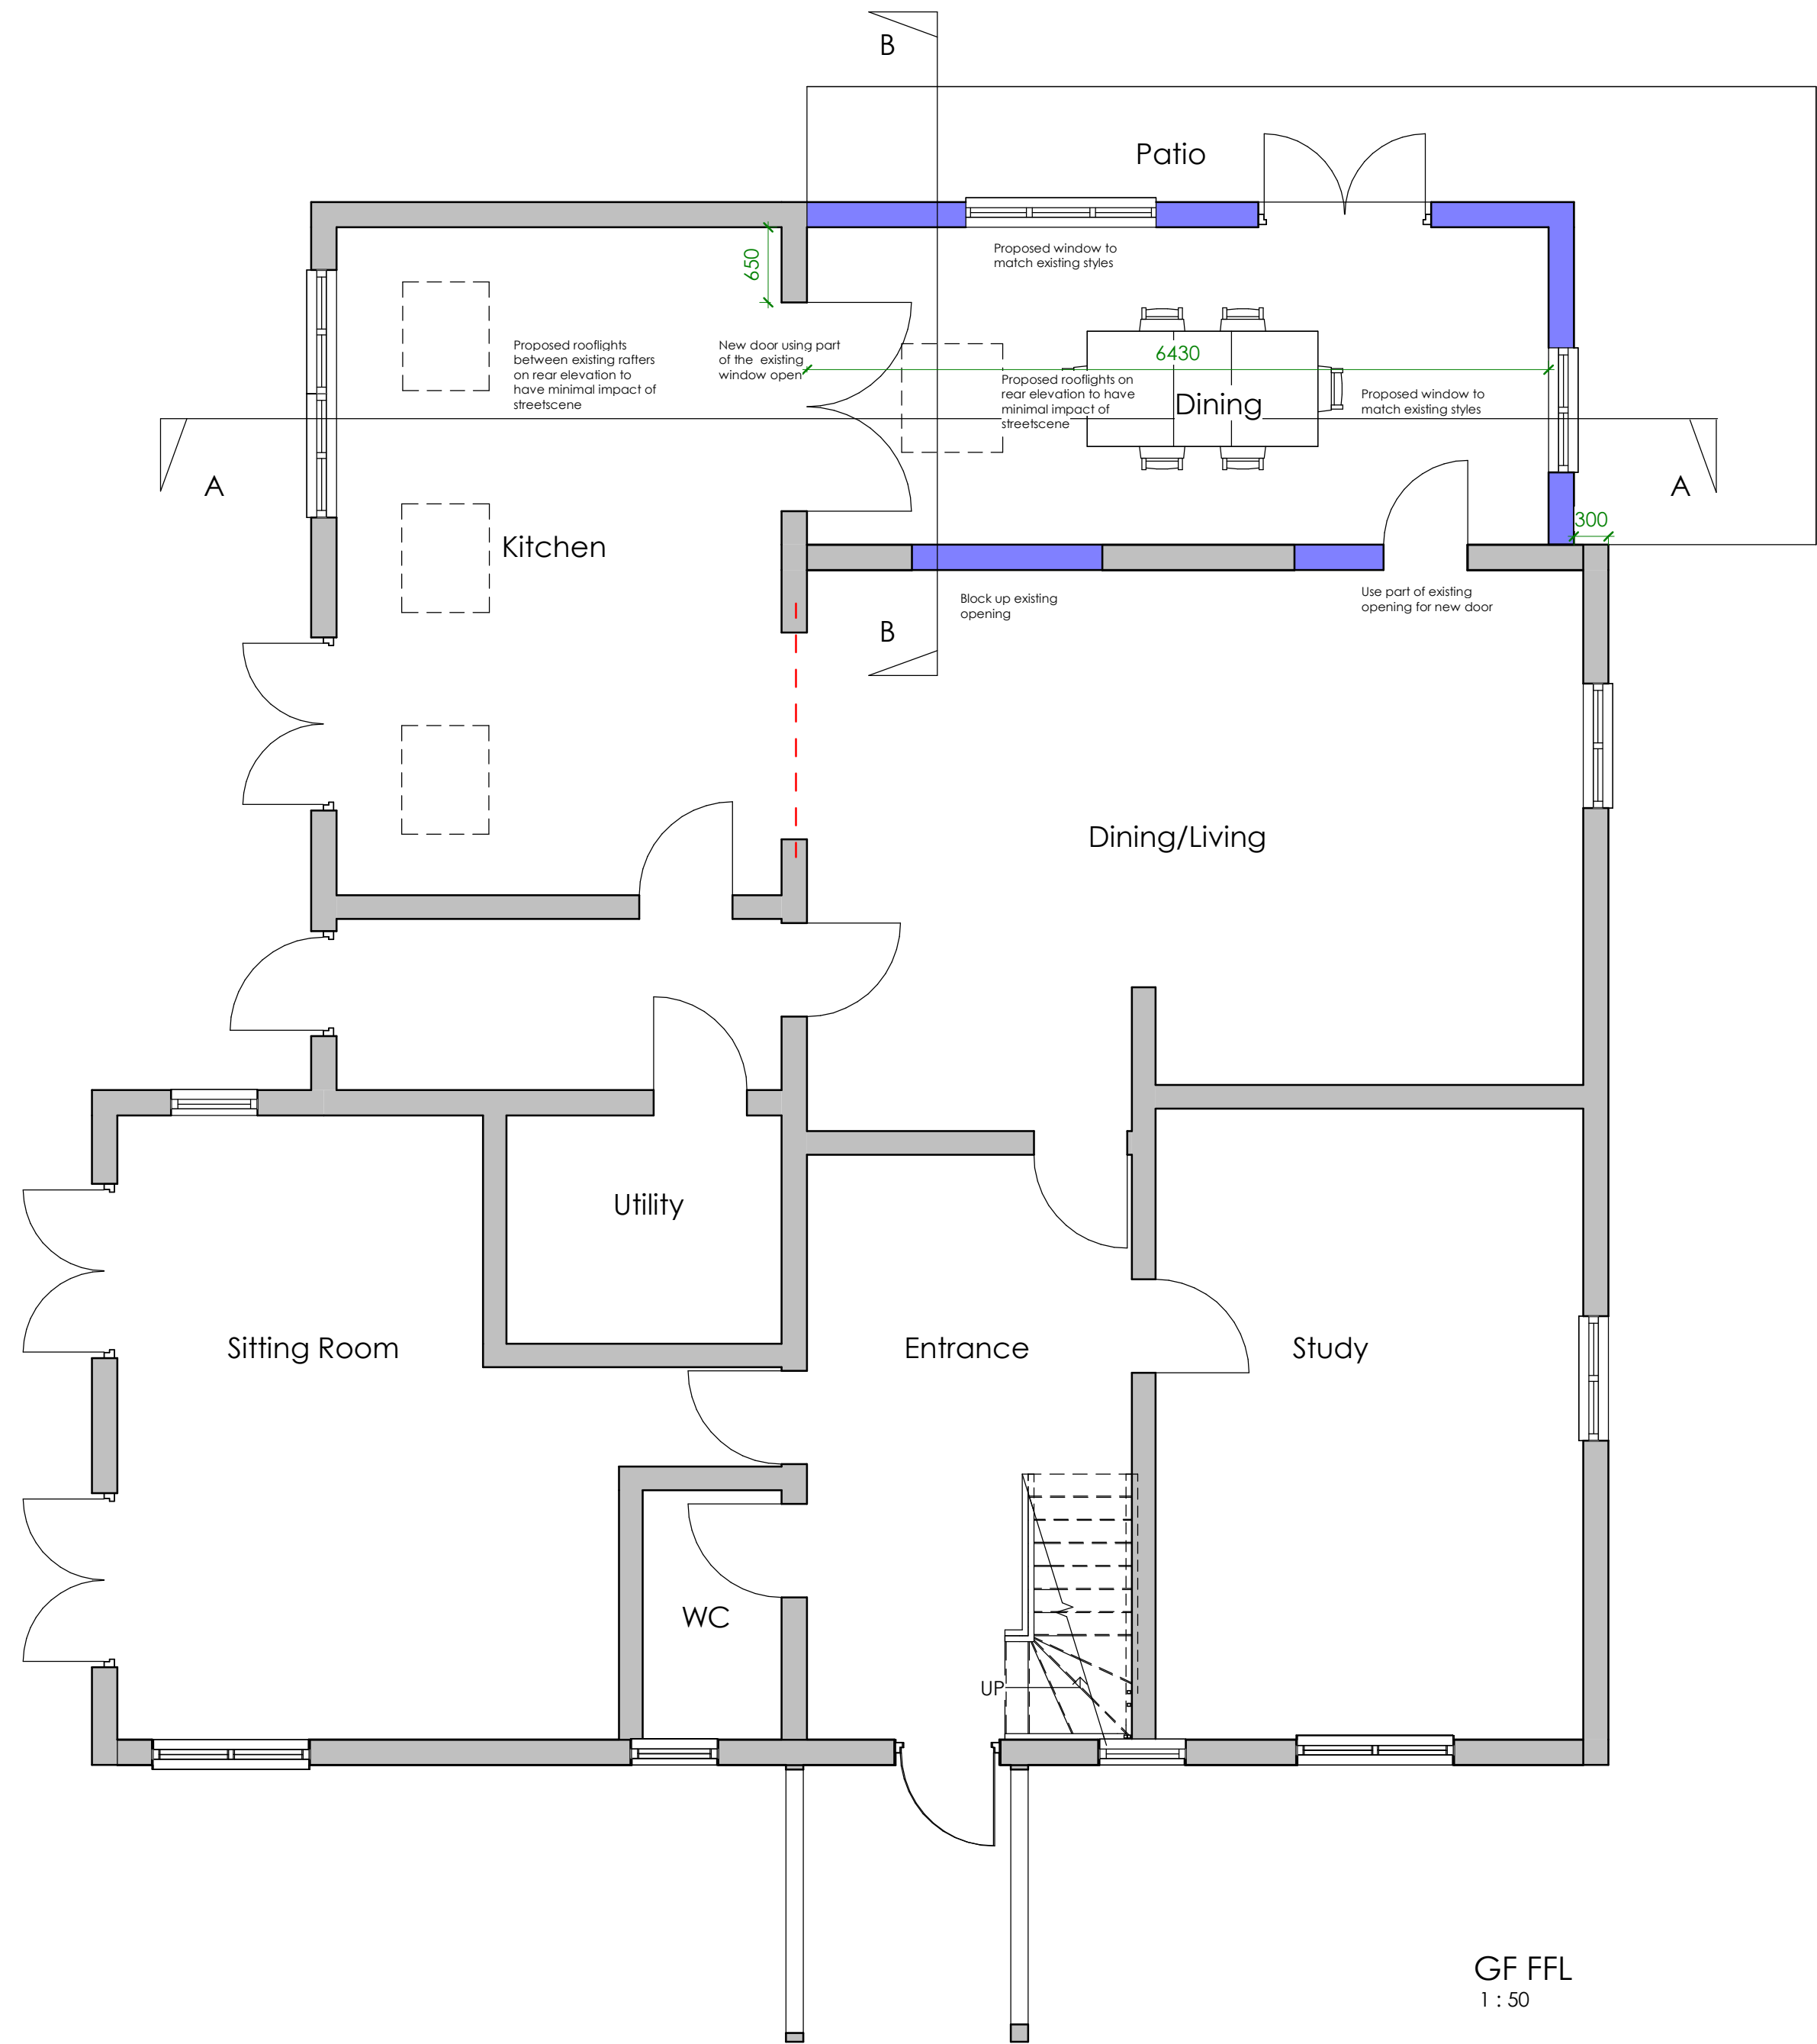


adpractice ltd

2 Mill Walk
Wheathampstead
Hertfordshire
AL4 8DT

01582 834 361
enq@adpractice.co.uk

Client
Ashley & Jo Hayzeldon

Job
Morris Green Cottage

Detail
Proposed Ground Floor Plan

Scale
1 : 50

Date
Feb 25

Drawn by
EW

Drawing No
2558 - 310

Revision
-