
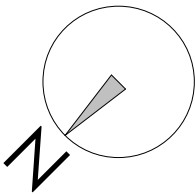
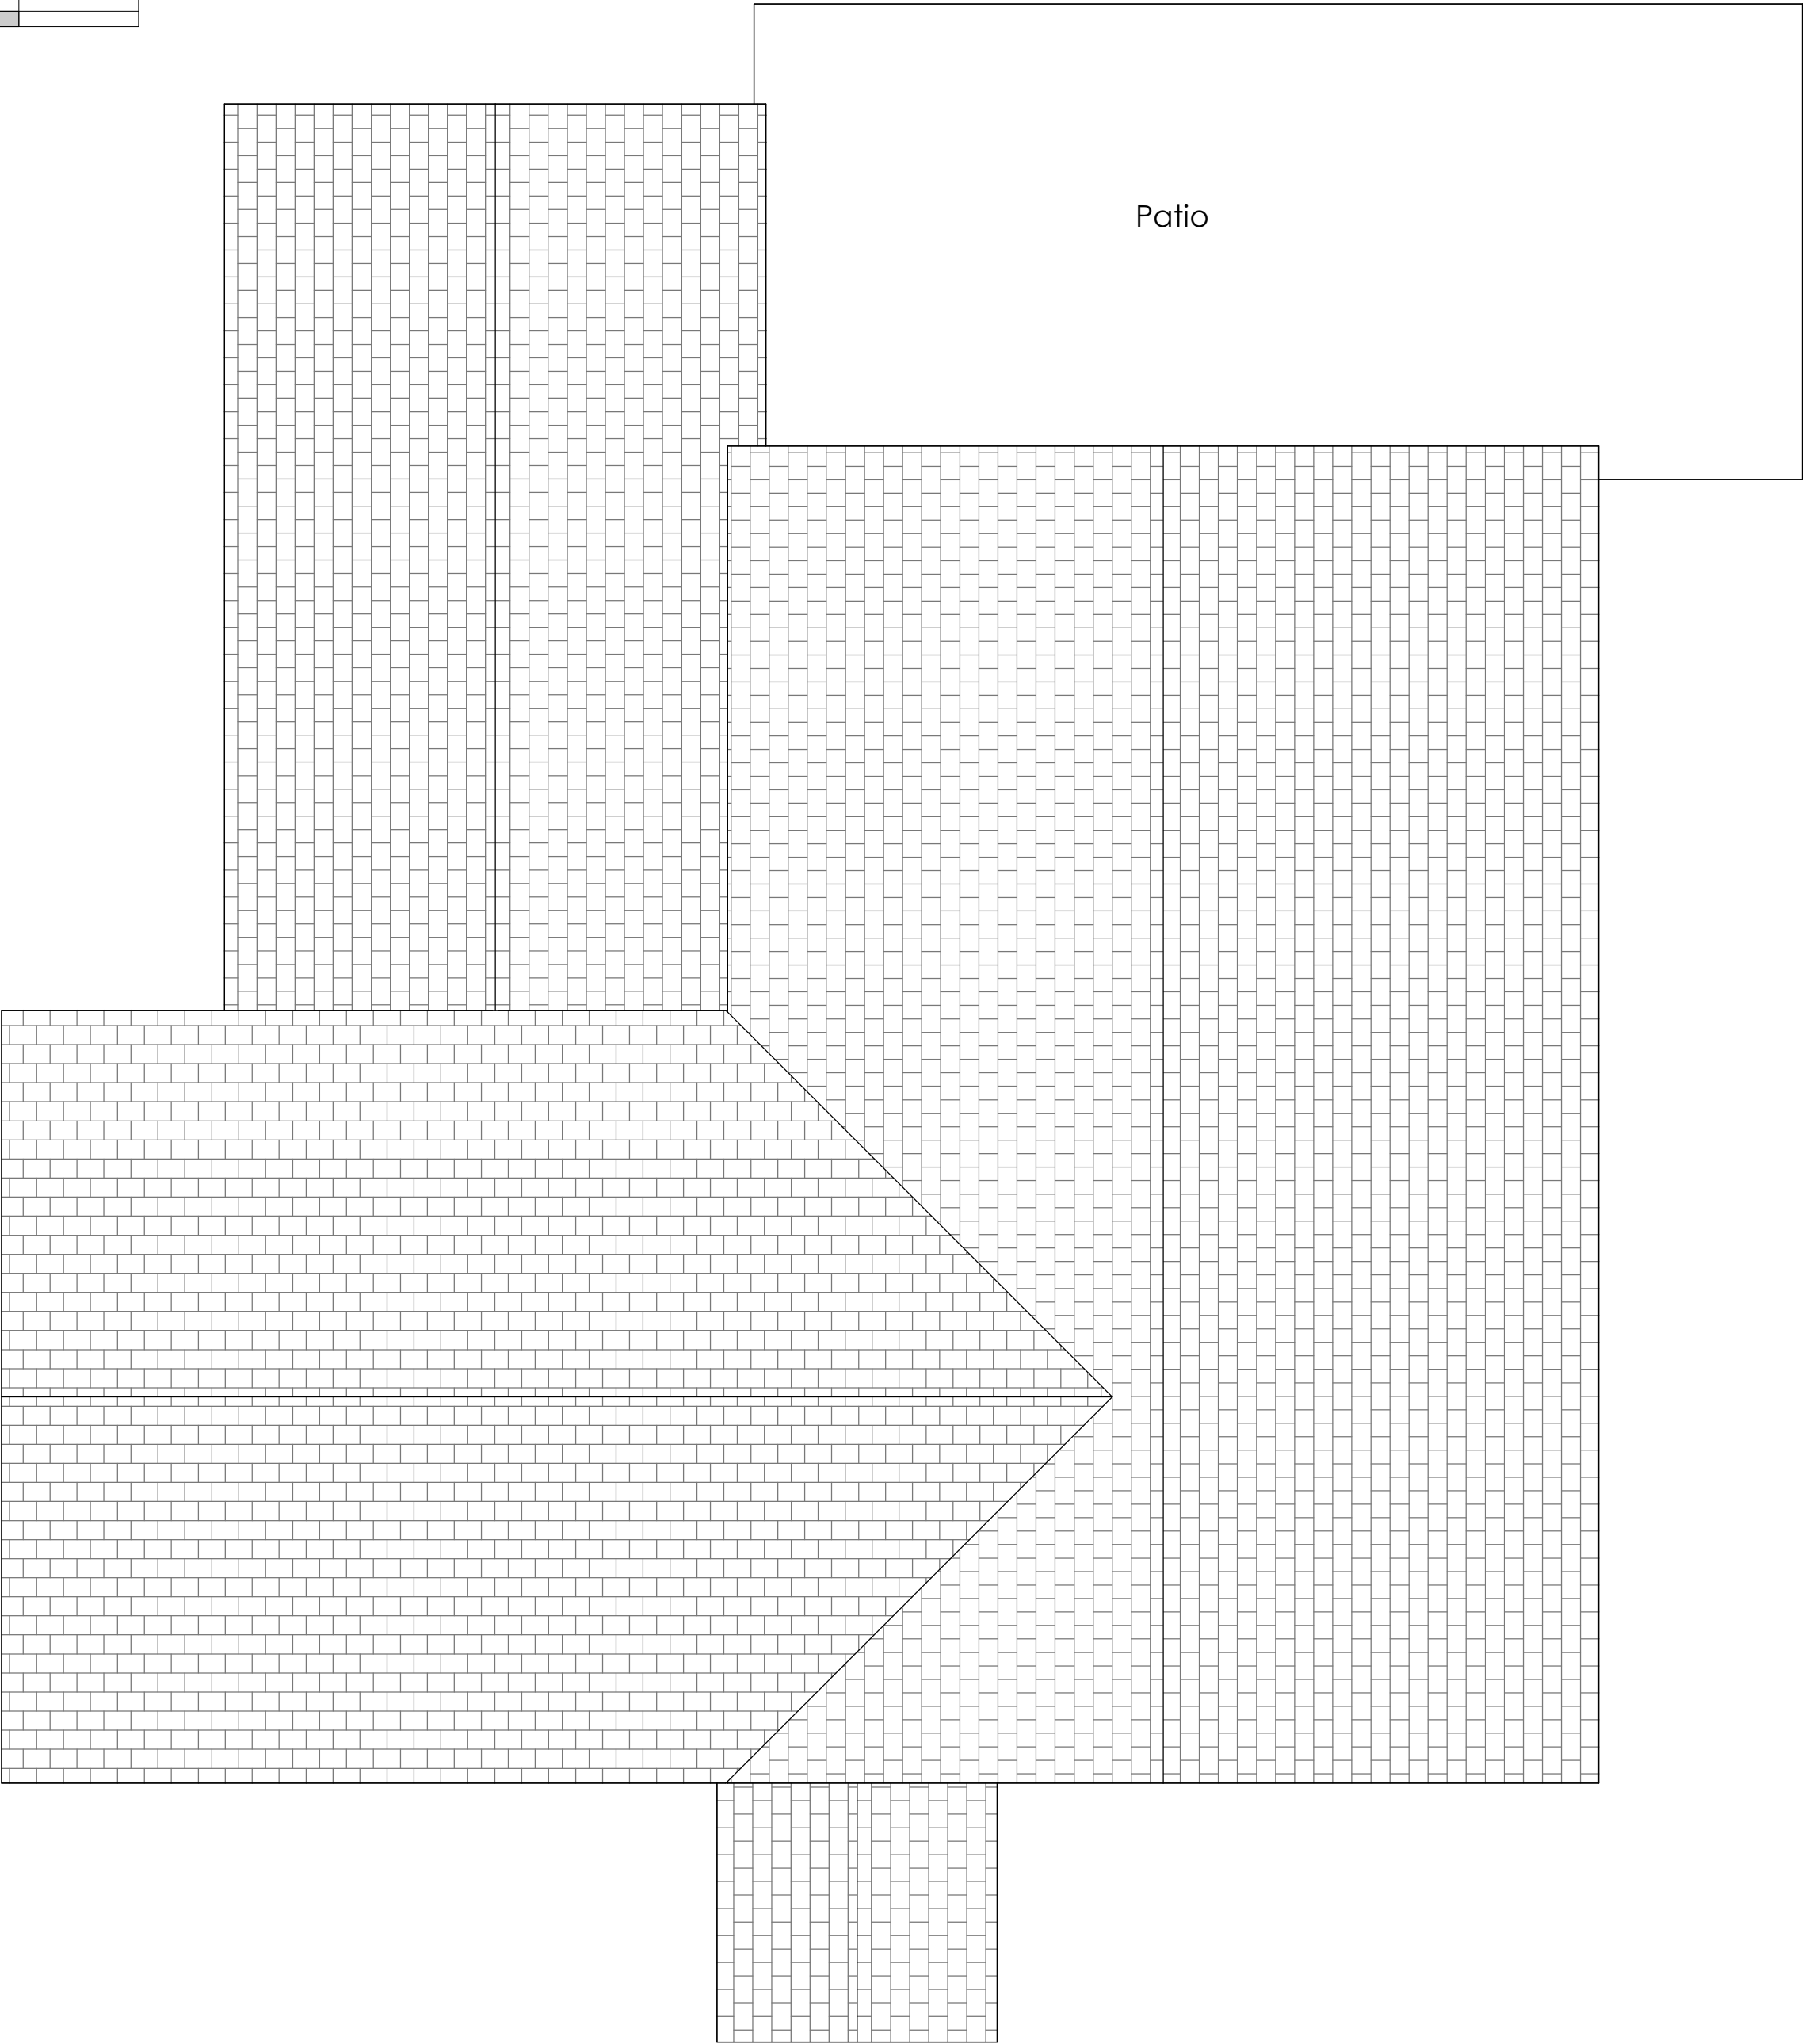


Scale Bar in metres at 1:50

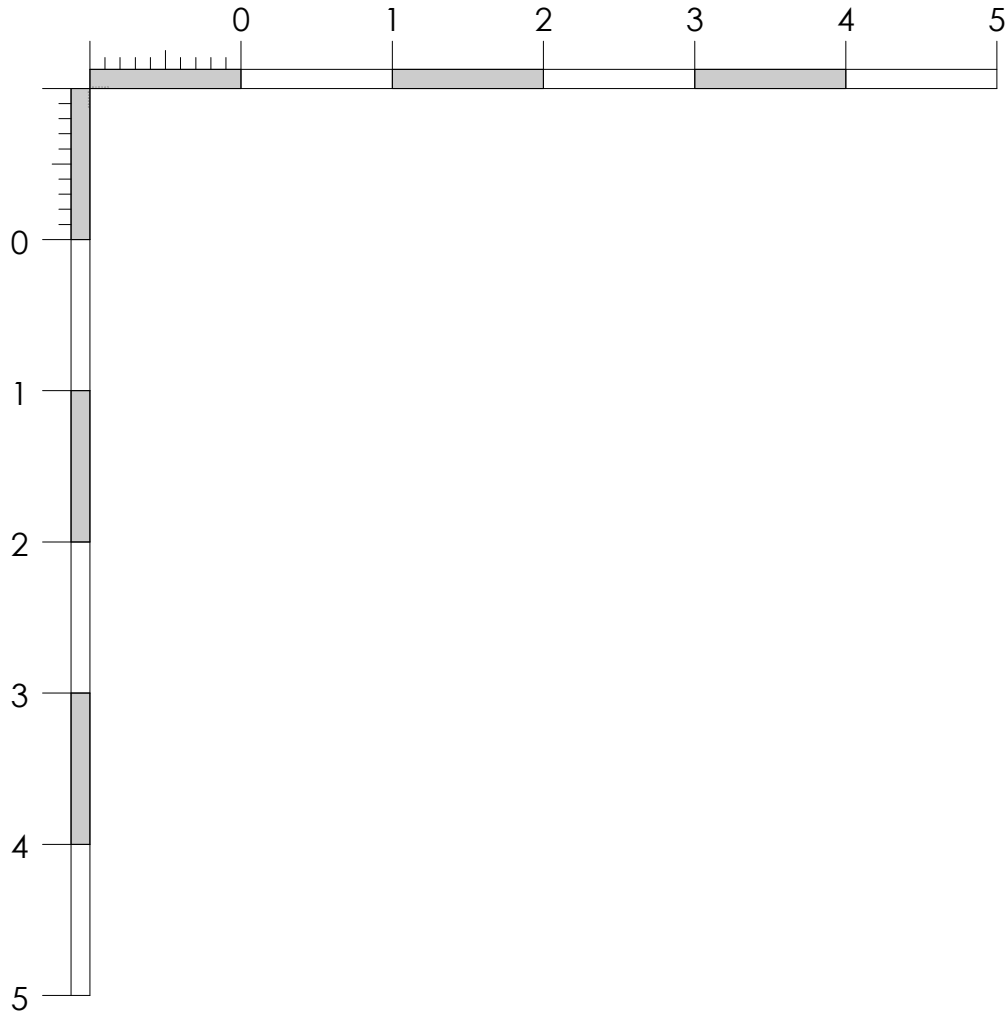

Roof Plan
1 : 50

adpractice ltd

2 Mill Walk
Wheathampstead
Hertfordshire
AL4 8DT

01582 834 361
enq@adpractice.co.uk

Client
Ashley & Jo Hayzeldon

Job
Morris Green Cottage

Detail
Existing Roof Plan

Scale 1 : 50	Date Dec 24	Drawn by EW
-----------------	----------------	----------------

Drawing No 2558 - 302	Revision -
--------------------------	---------------