

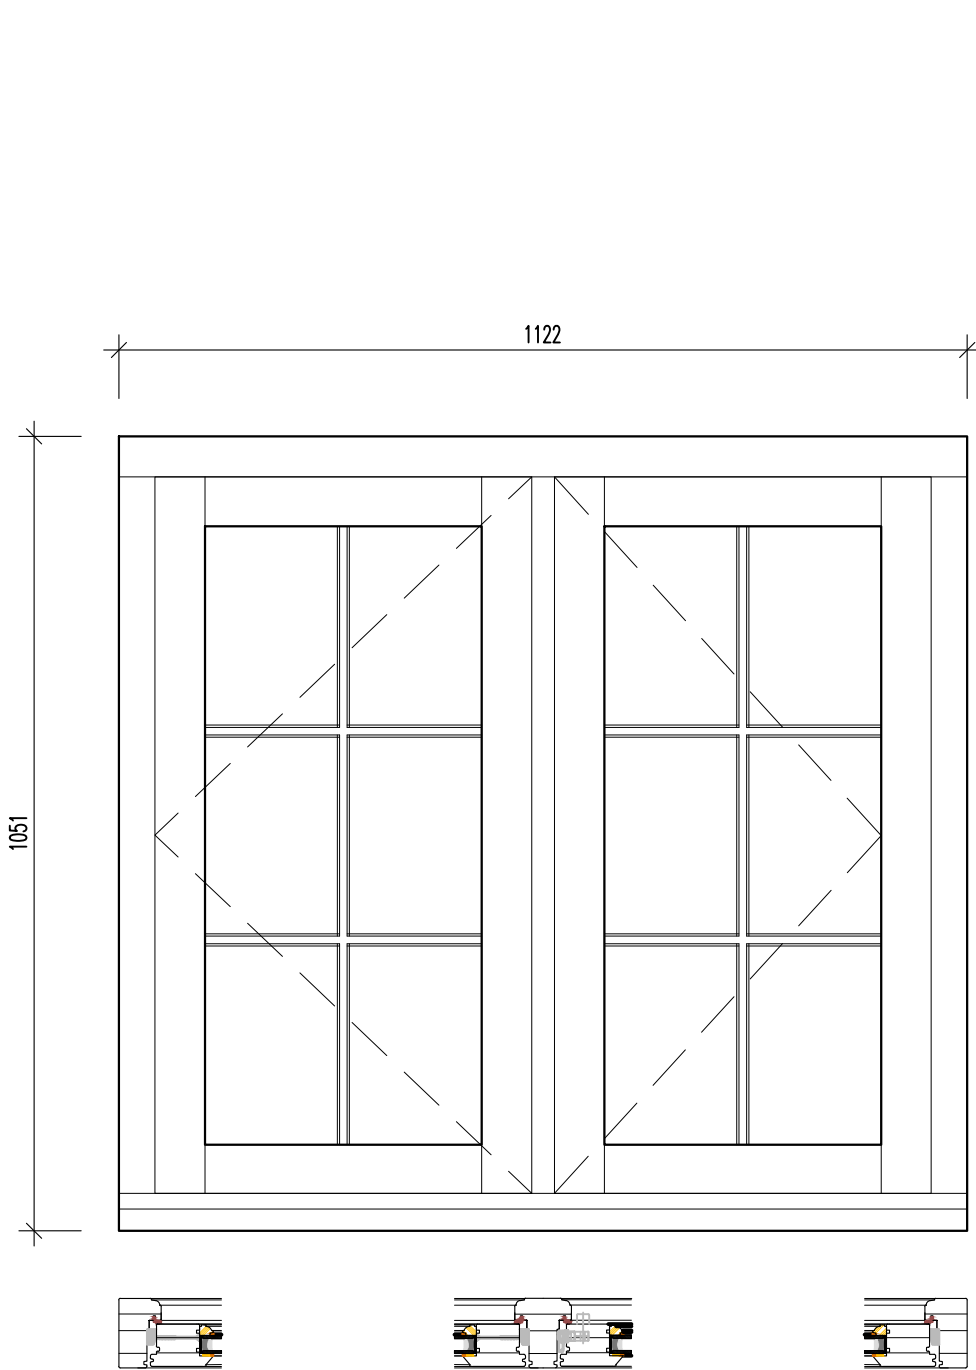


 

New windows W03 and W04
To match existing retained window

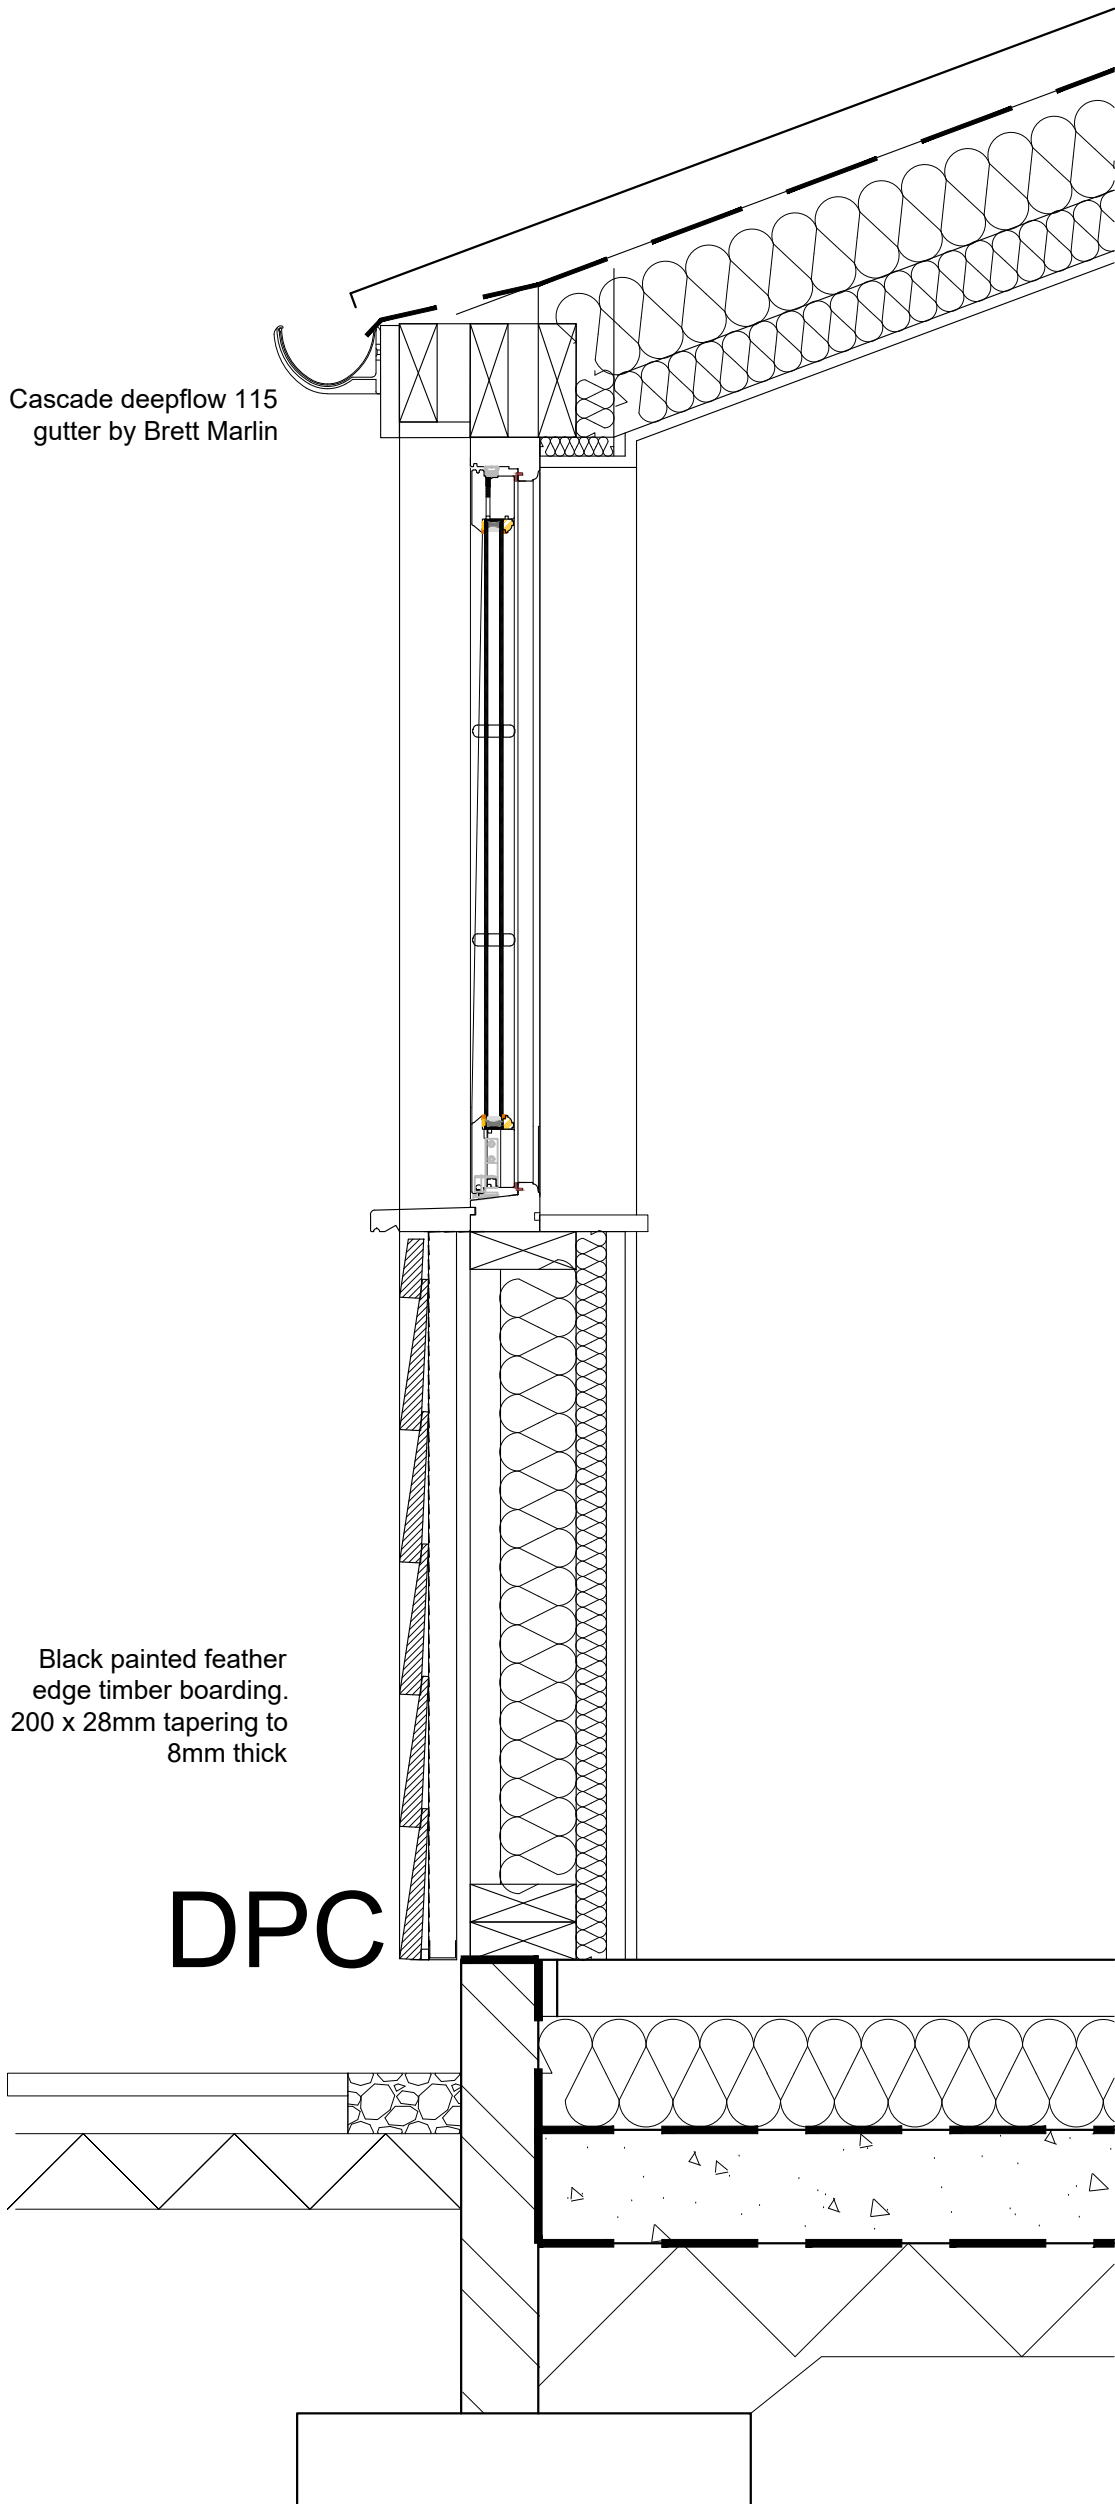

ANY QUERIES REGARDING DIMENSIONS TO BE TAKEN UP WITH PENTANGLE DESIGN GROUP.

ALL DIMENSIONS OF EXISTING BUILDINGS TO BE VERIFIED ON SITE.

THIS DRAWING IS THE COPYRIGHT OF PENTANGLE DESIGN GROUP AND SHALL NOT BE IN ANY WAY USED OR REPRODUCED WITHOUT THEIR PRIOR WRITTEN CONSENT.

NOTES

SITE PLAN BASED ON OS DATA.

TREE LOCATIONS ARE INDICATIVE

PRELIMINARY

PENTANGLE
DESIGN GROUP

SUITE 1, 21 BANCROFT HITCHIN HERTS SG5 1JW
TEL(01462) 431133 E:PDG@PENTANGLEDDESIGN.CO.UK

JOB TITLE

**Proposed Extensions and Alterations
6 Bury End, Pirton< Hitchin**

DRAWING TITLE

PROPOSED DETAILS

SCALE	DRAWING NUMBER	REVISION
1:10		
DATE	March 25	
Sheet	A2	
JOB NUMBER	3913	
ARCHITECTS & INTERIOR DESIGNERS		

04

A

N