


ANY QUERIES REGARDING DIMENSIONS TO BE TAKEN UP WITH
PENTANGLE DESIGN GROUP.

ALL DIMENSIONS OF EXISTING BUILDINGS TO BE VERIFIED ON SITE.







THIS DRAWING IS THE COPYRIGHT OF PENTANGLE DESIGN GROUP
AND SHALL NOT BE IN ANY WAY USED OR REPRODUCED WITHOUT
THEIR PRIOR WRITTEN CONSENT.

NOTES
SITE PLAN BASED ON OS DATA.
TREE LOCATIONS ARE INDICATIVE

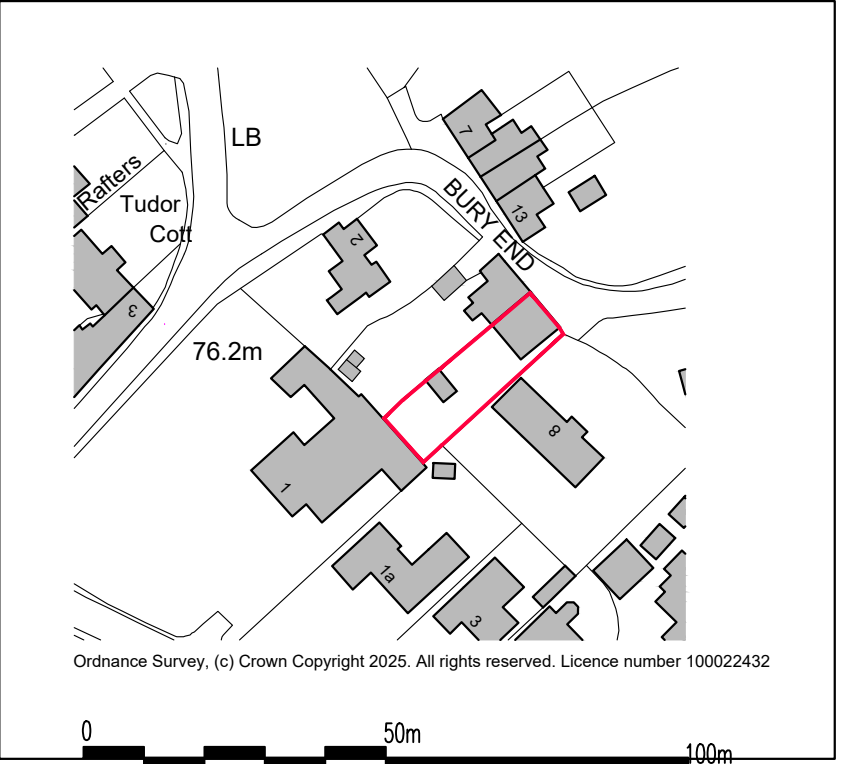

Scale 1:1250

LOCATION PLAN

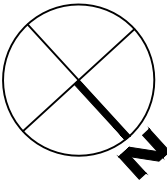 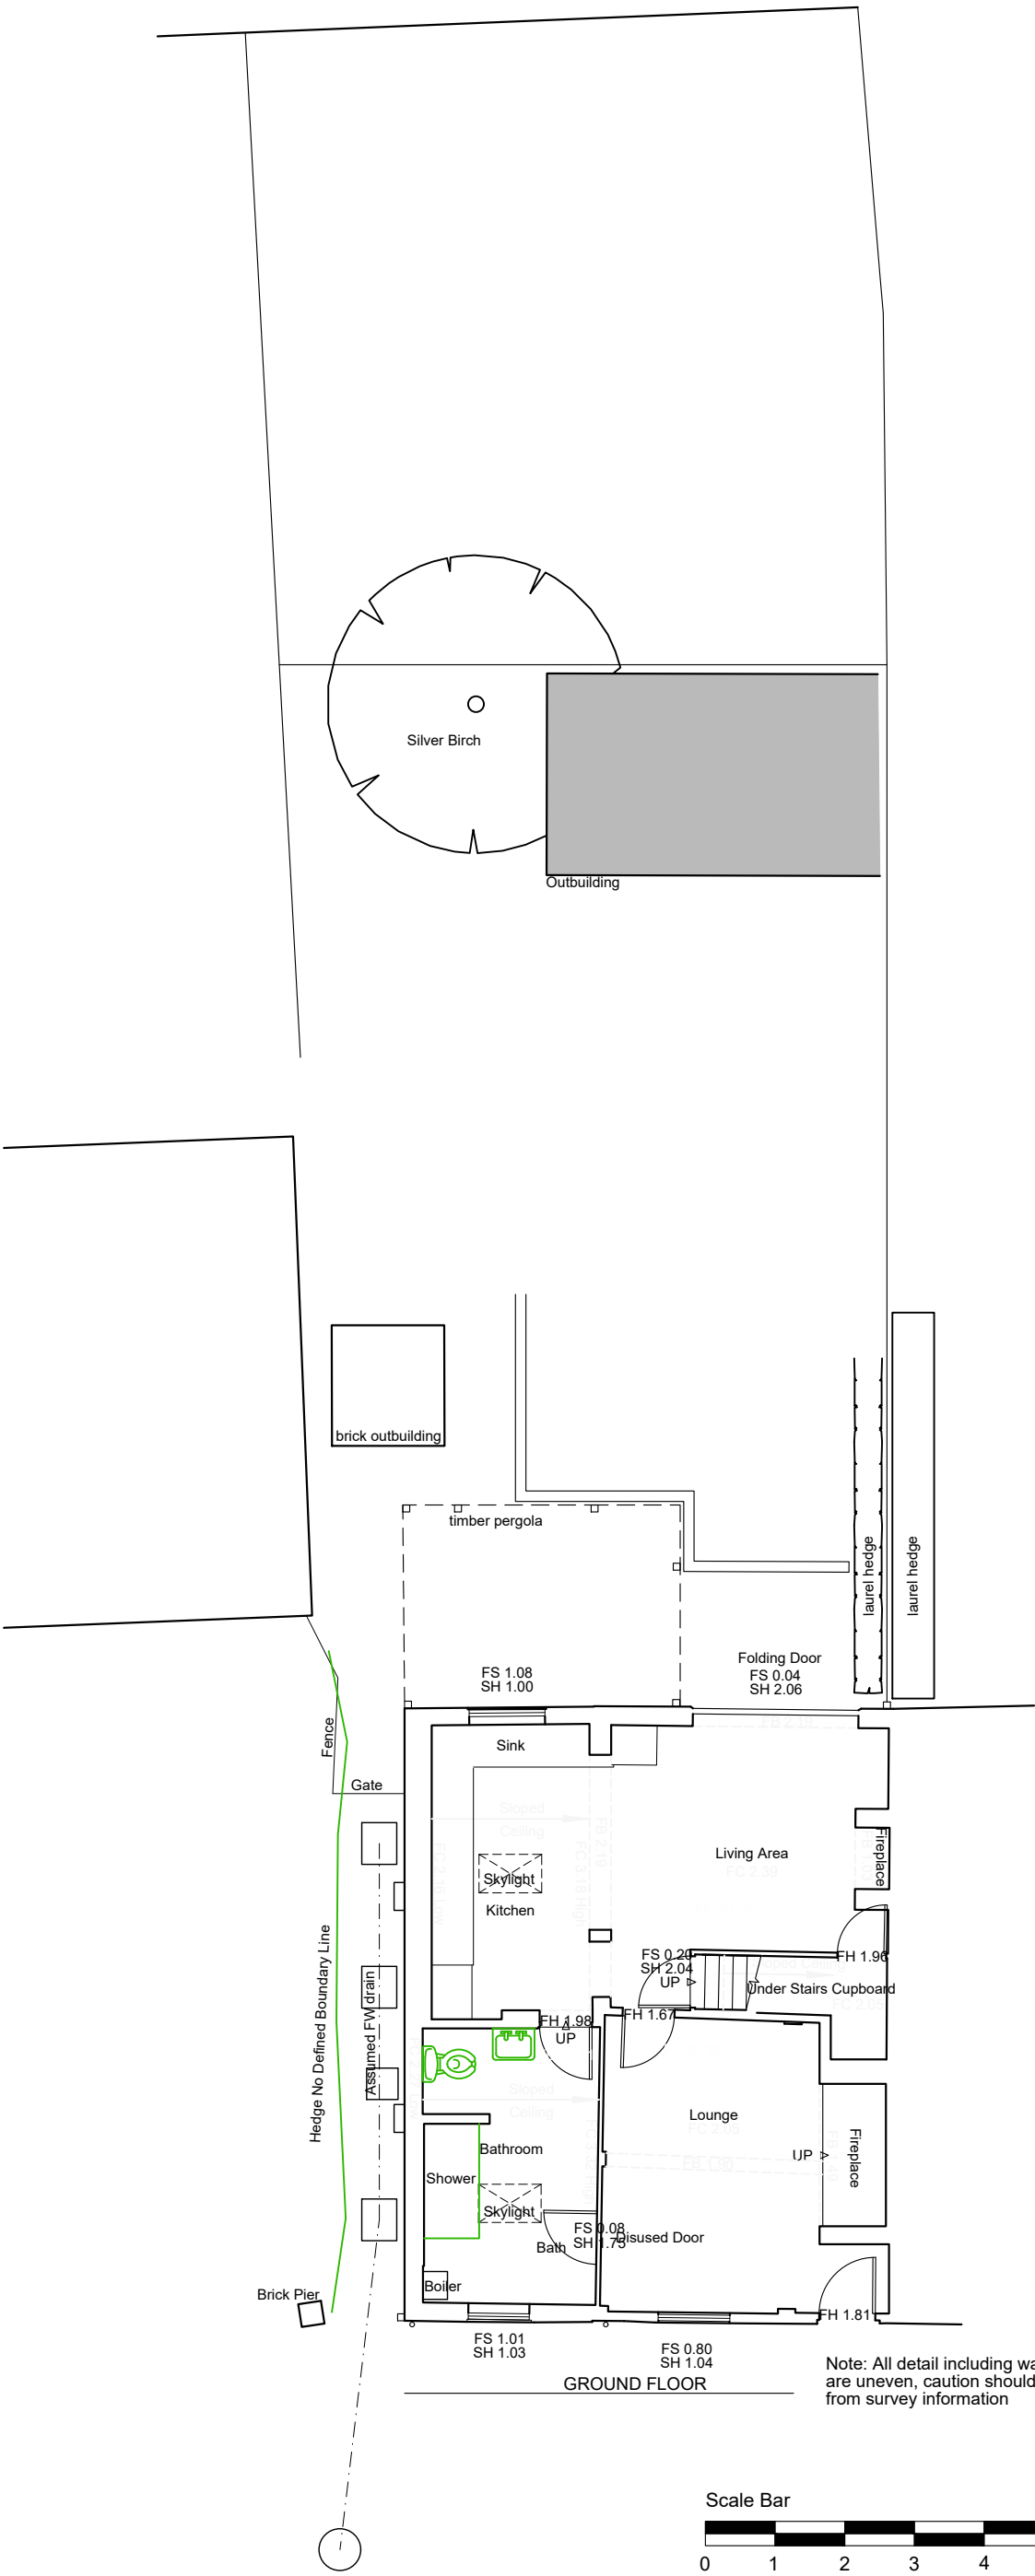 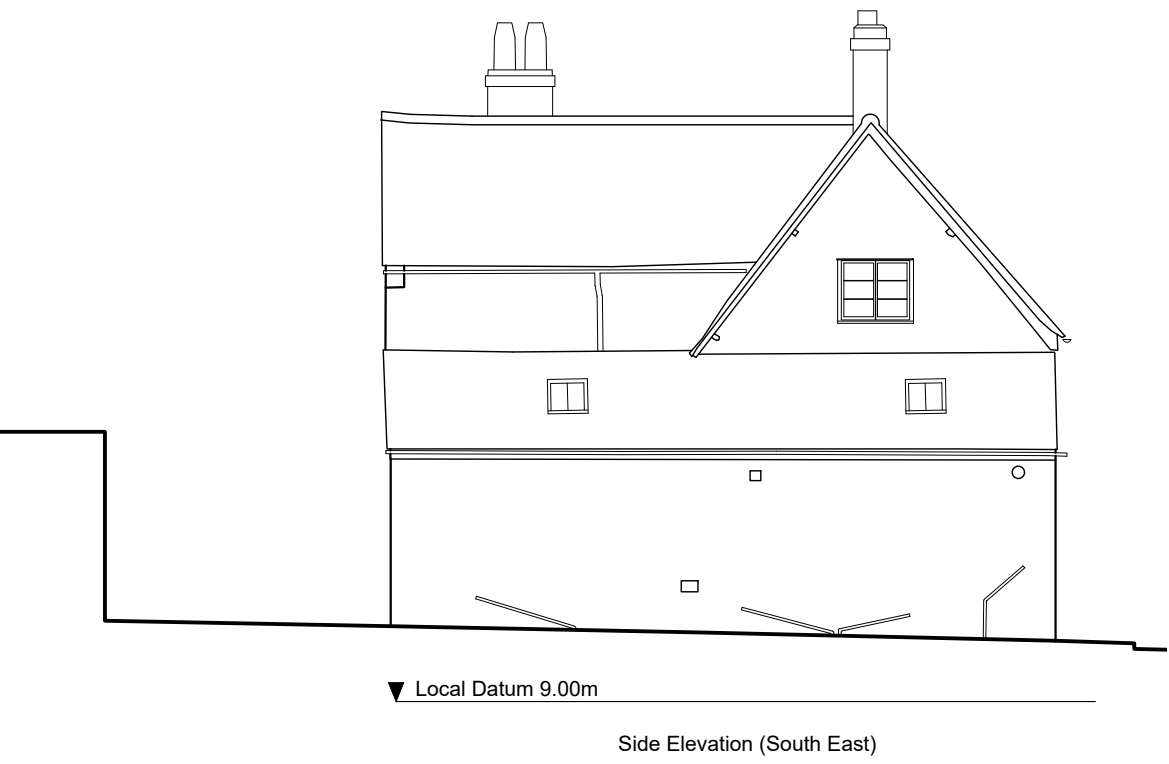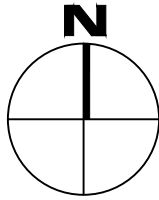

SITE PLAN AND GROUND FLOOR PLAN AS EXISTING
1:100 scale

PRELIMINARY

PENTANGLE
DESIGN GROUP

SUITE 1, 21 BANCROFT HITCHIN HERTS SG5 1JW
TEL(01462) 431133 E:PDG@PENTANGLEDESIGN.CO.UK

JOB TITLE

Proposed Extension and alterations to
6 Bury End, Pirton, Hitchin

DRAWING TITLE

LOCATION PLAN AND EXISTING SITE
PLAN, FLOOR PLANS AND ELEVATIONS

SCALE	DRAWING NUMBER	REVISION
1:1250 / 1:100		
DATE	Feb '25	
Sheet	A2	
JOB NUMBER	3916	

ARCHITECTS & INTERIOR DESIGNERS