





Proposed Ground Floor Plan

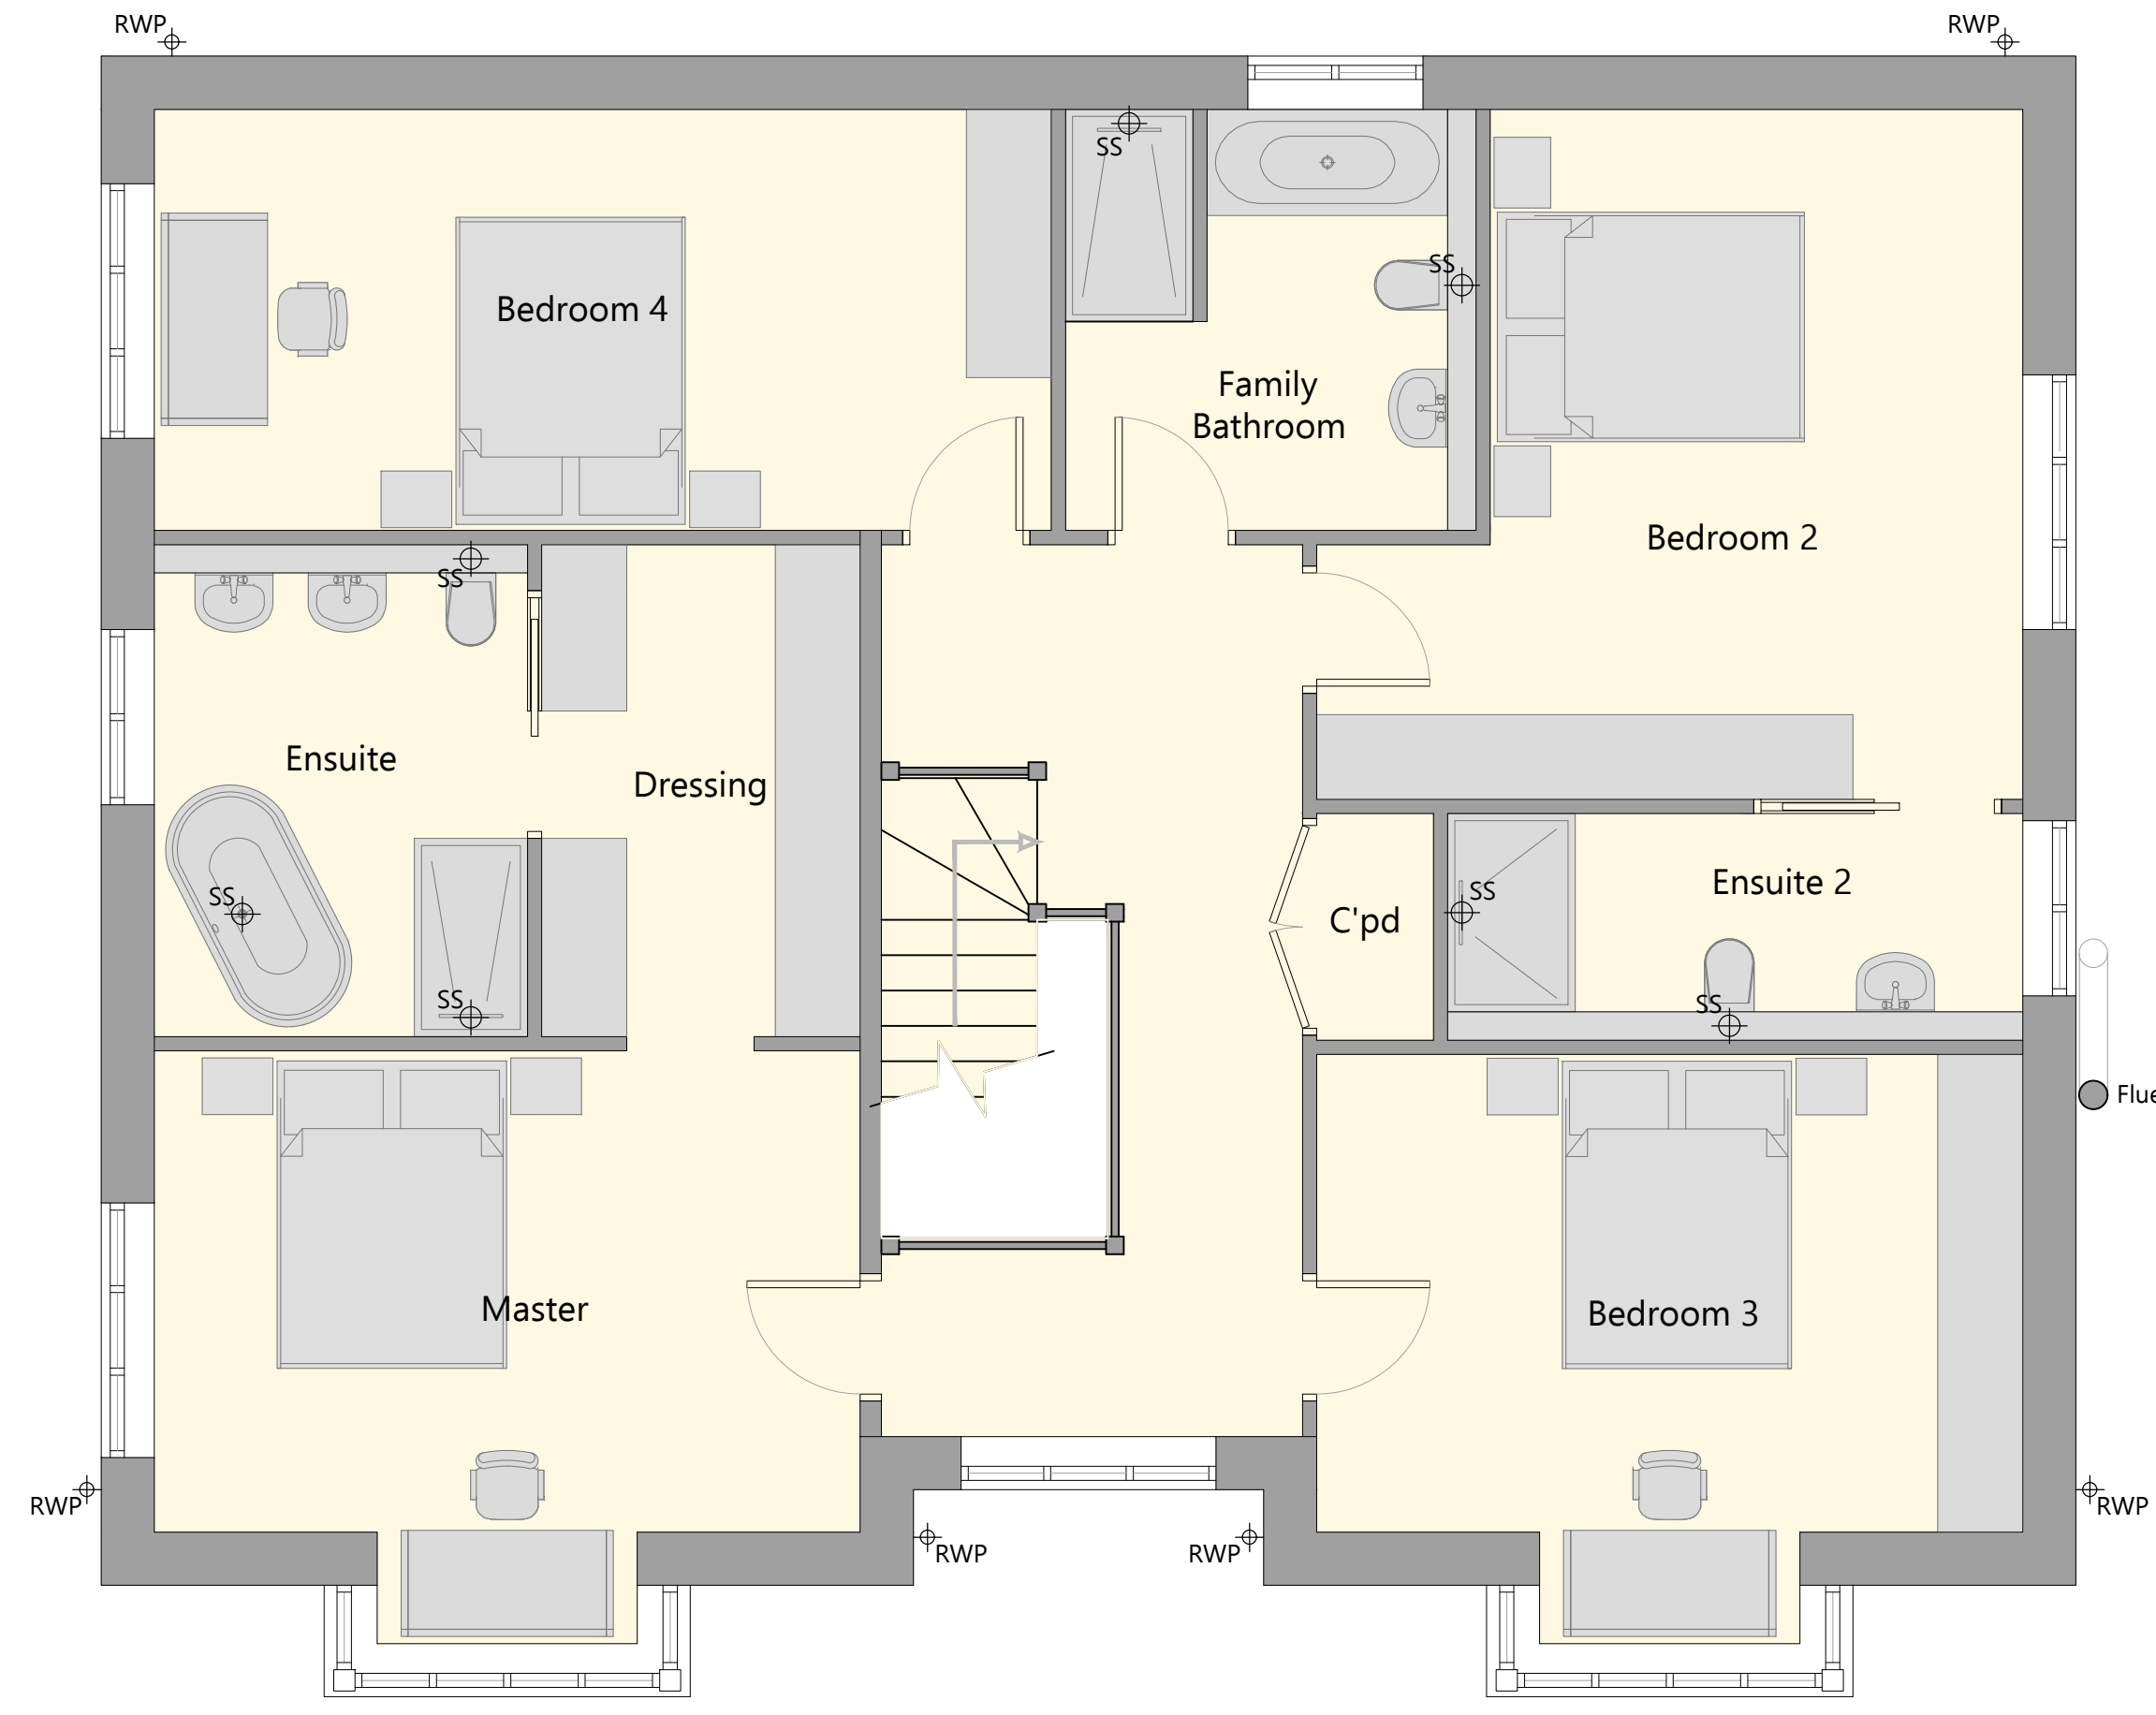


Proposed First Floor Plan

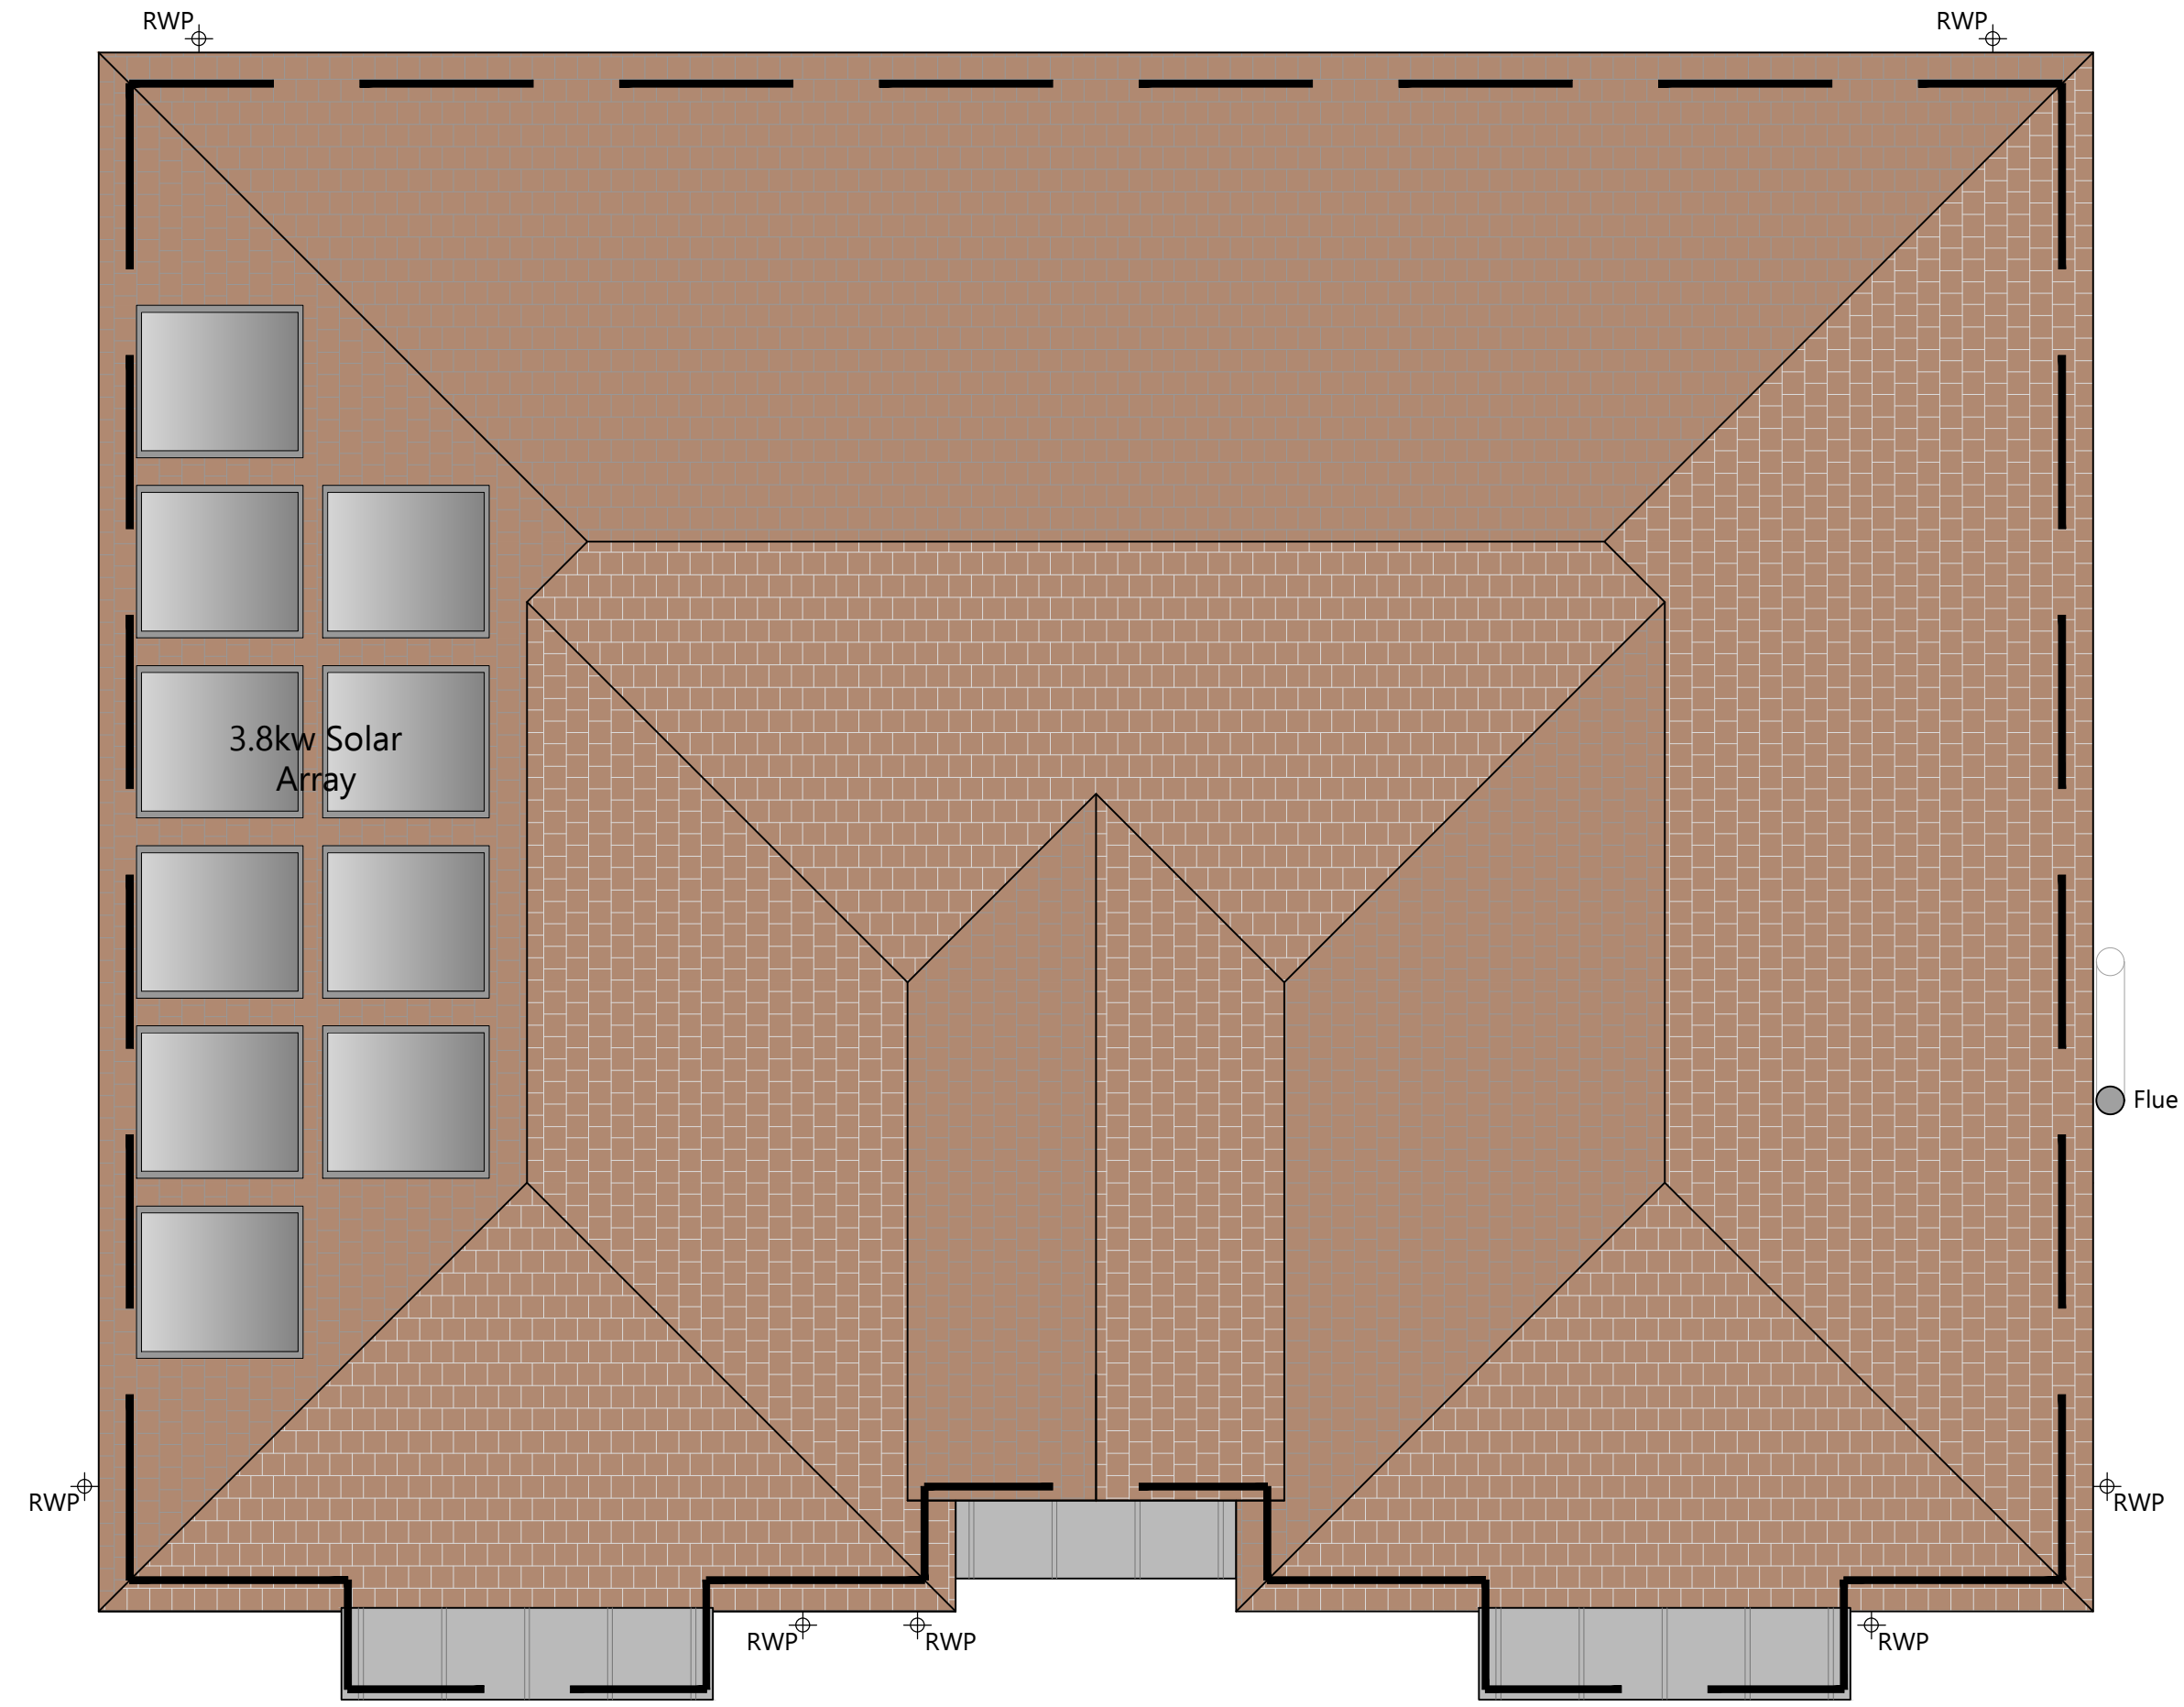

Proposed Roof Plan

NOTE : This drawing is subject to copyright, no portion is to be used without prior consent. This scheme is subject to Town Planning, Building Regulations and all other necessary consents. Dimensions, Areas and levels where given are subject to a site survey and are to be checked on site prior to construction.


This project falls under the Construction Design and Management Regulations 2015 whether domestic or commercial. As the client you have specific duties under these regulations. These duties are a legal requirement. For information on your responsibilities please go to www.HSE.gov.uk then CDM Regulations 2015.

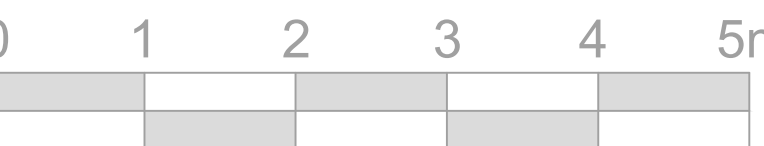


Proposed Elevation 'A'




Proposed Elevation 'B'

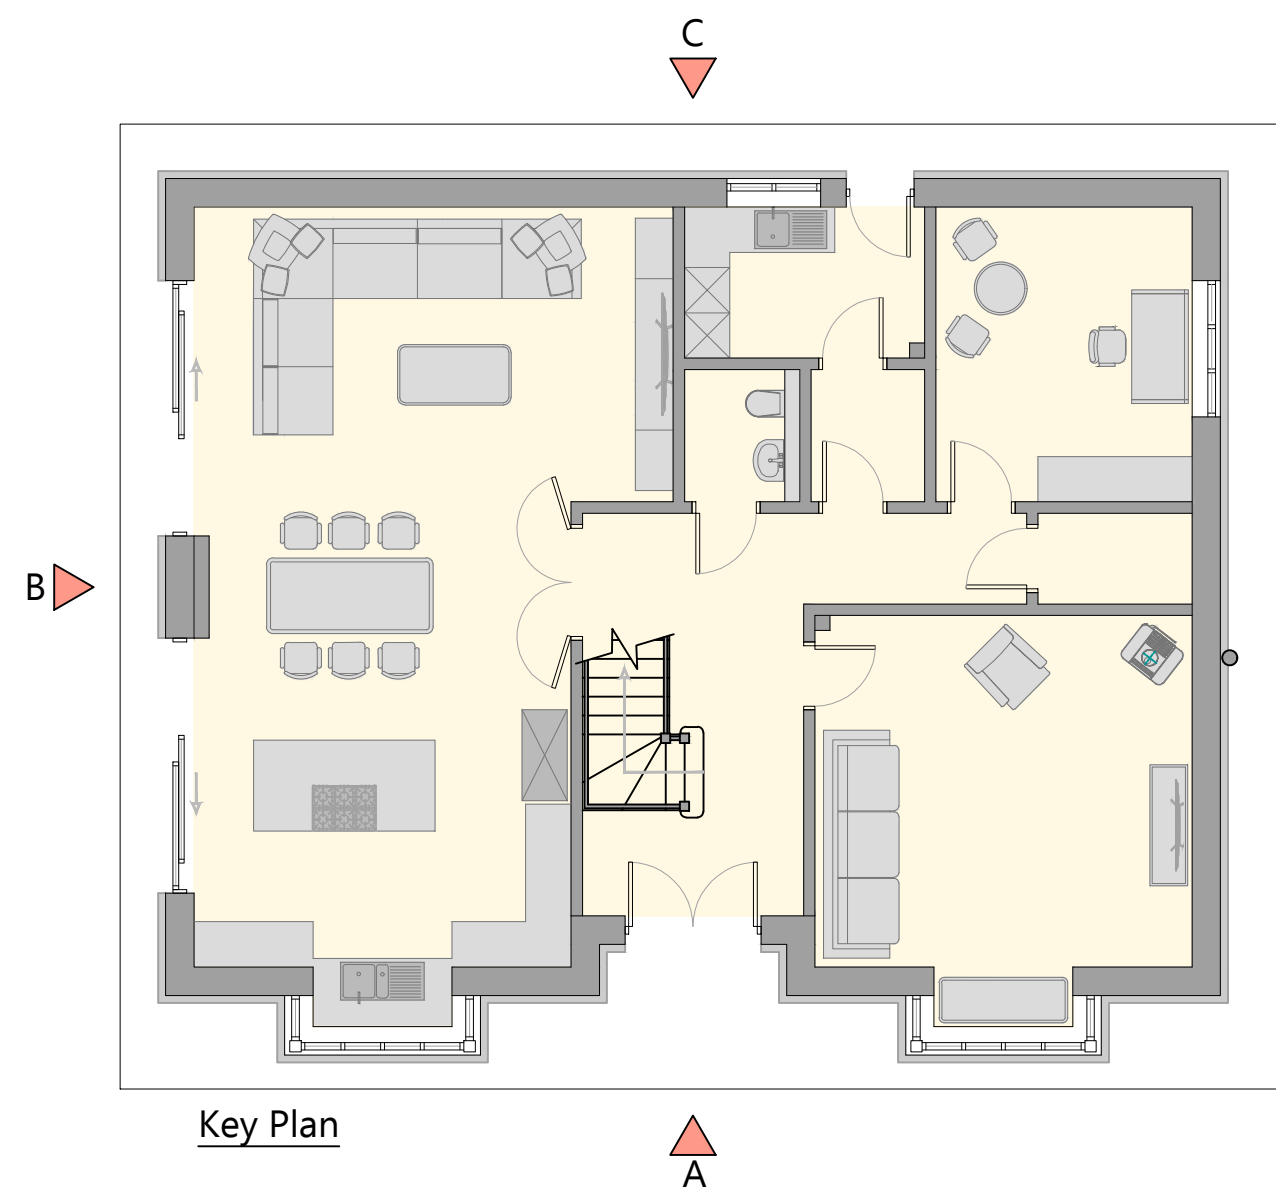

Key Plan

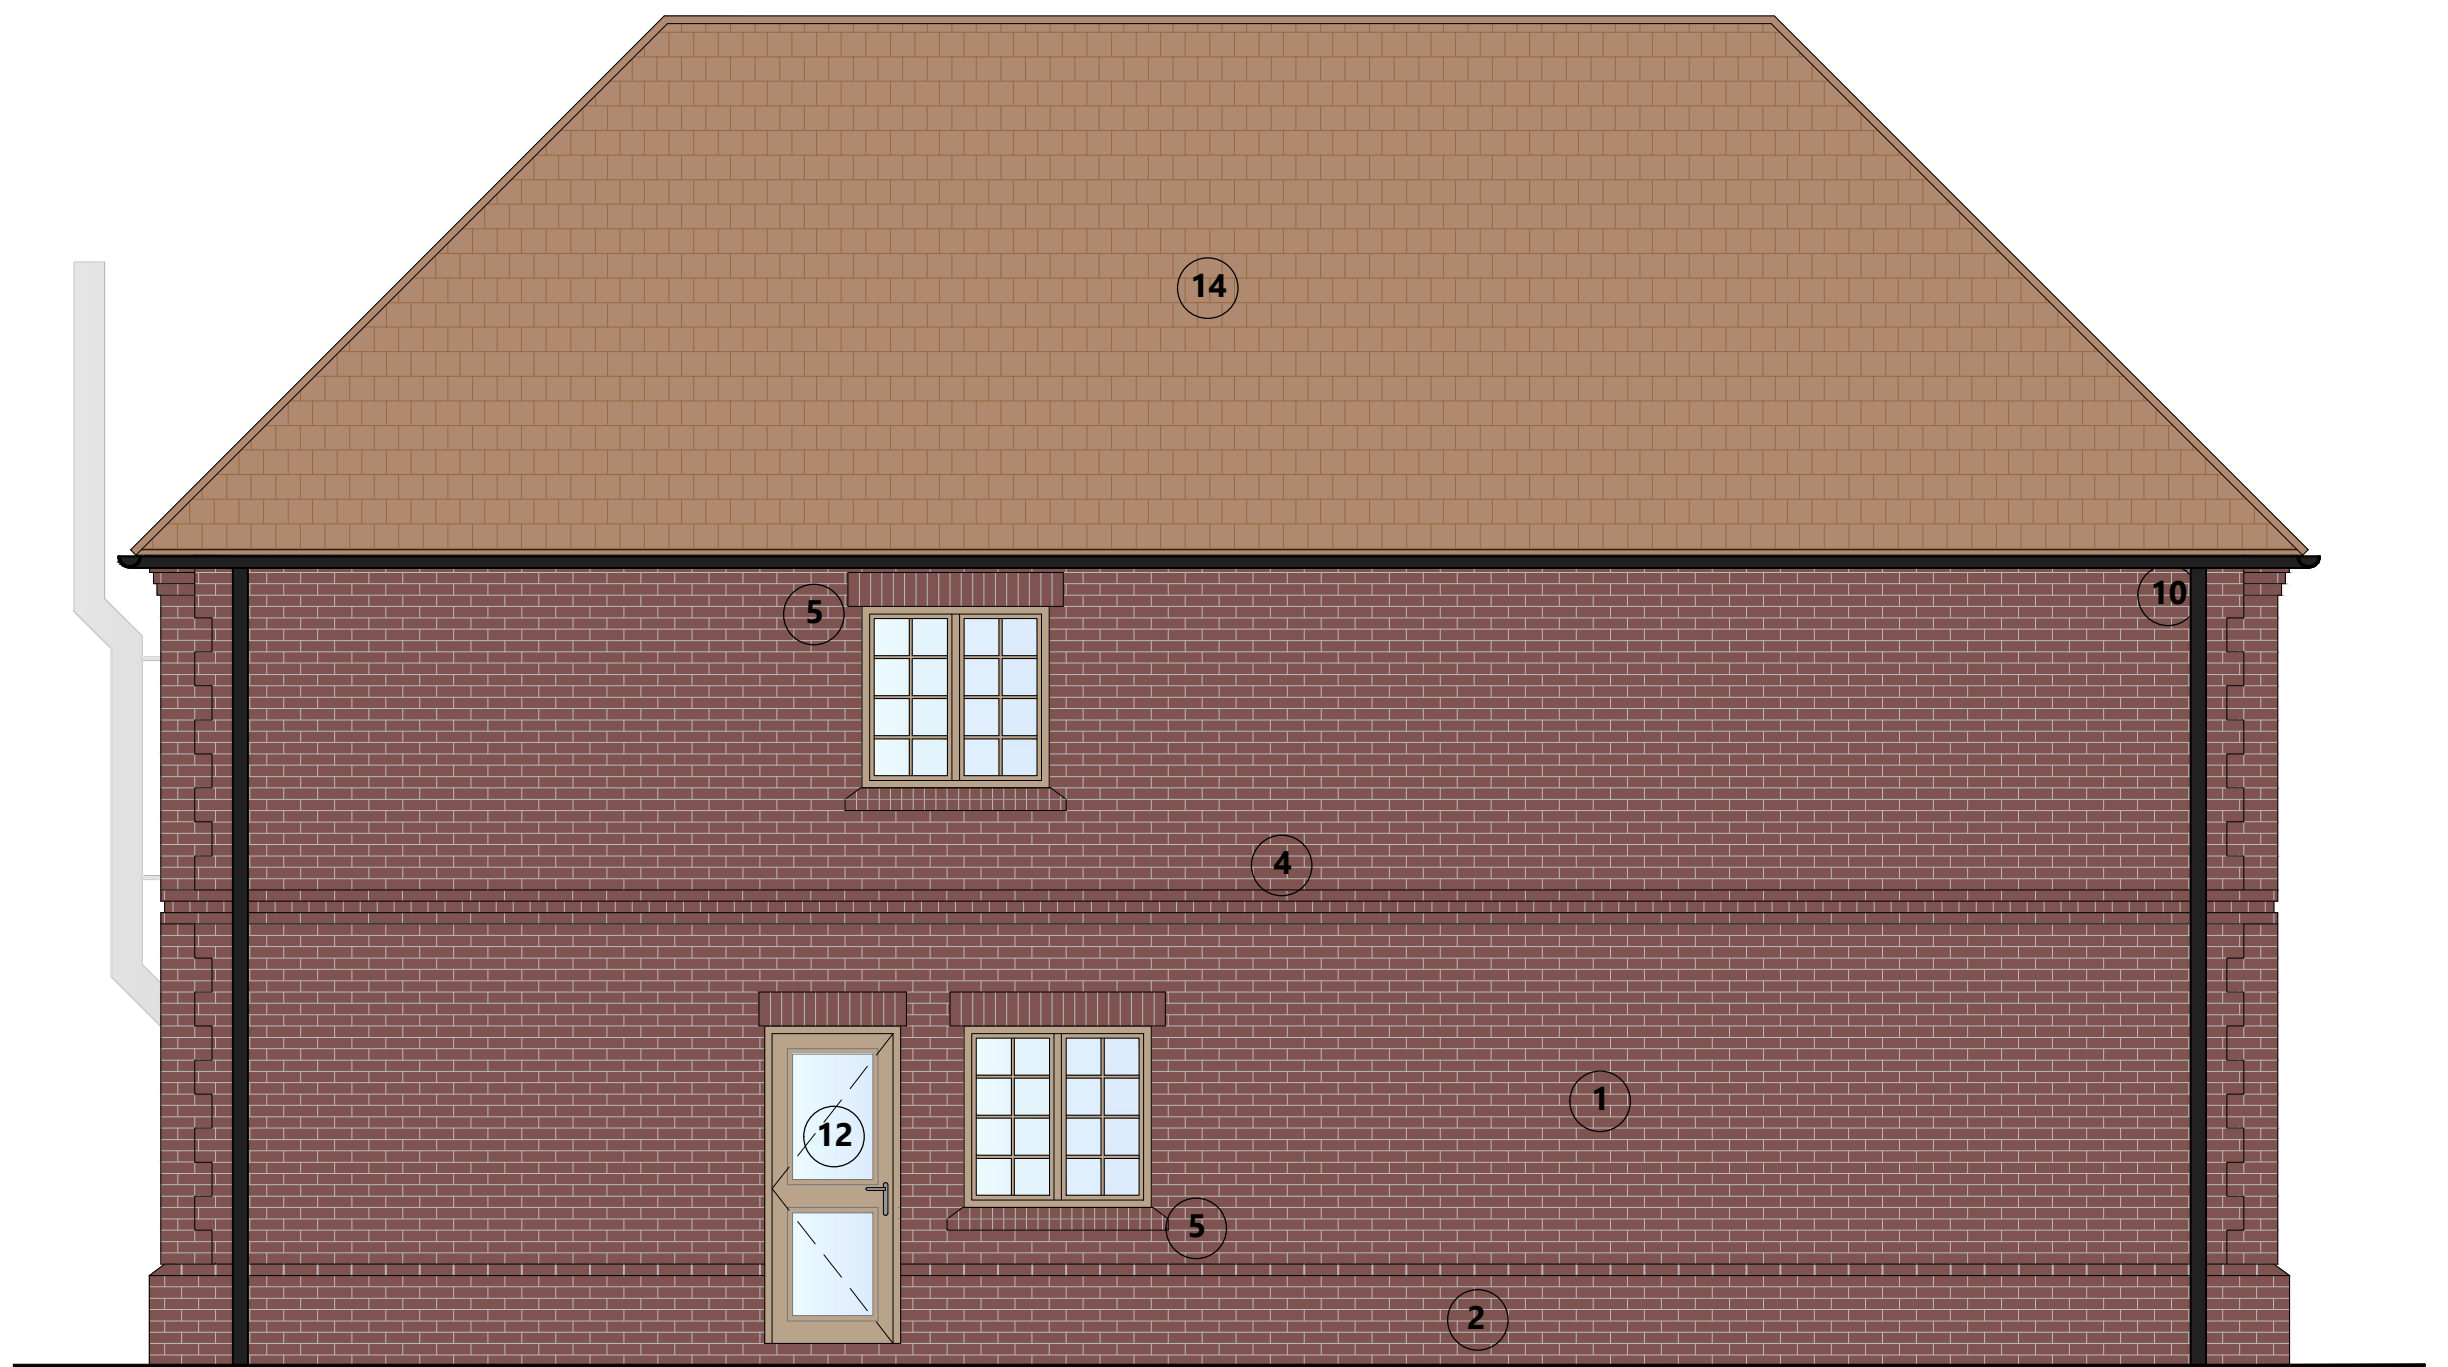

Proposed Elevation 'C'

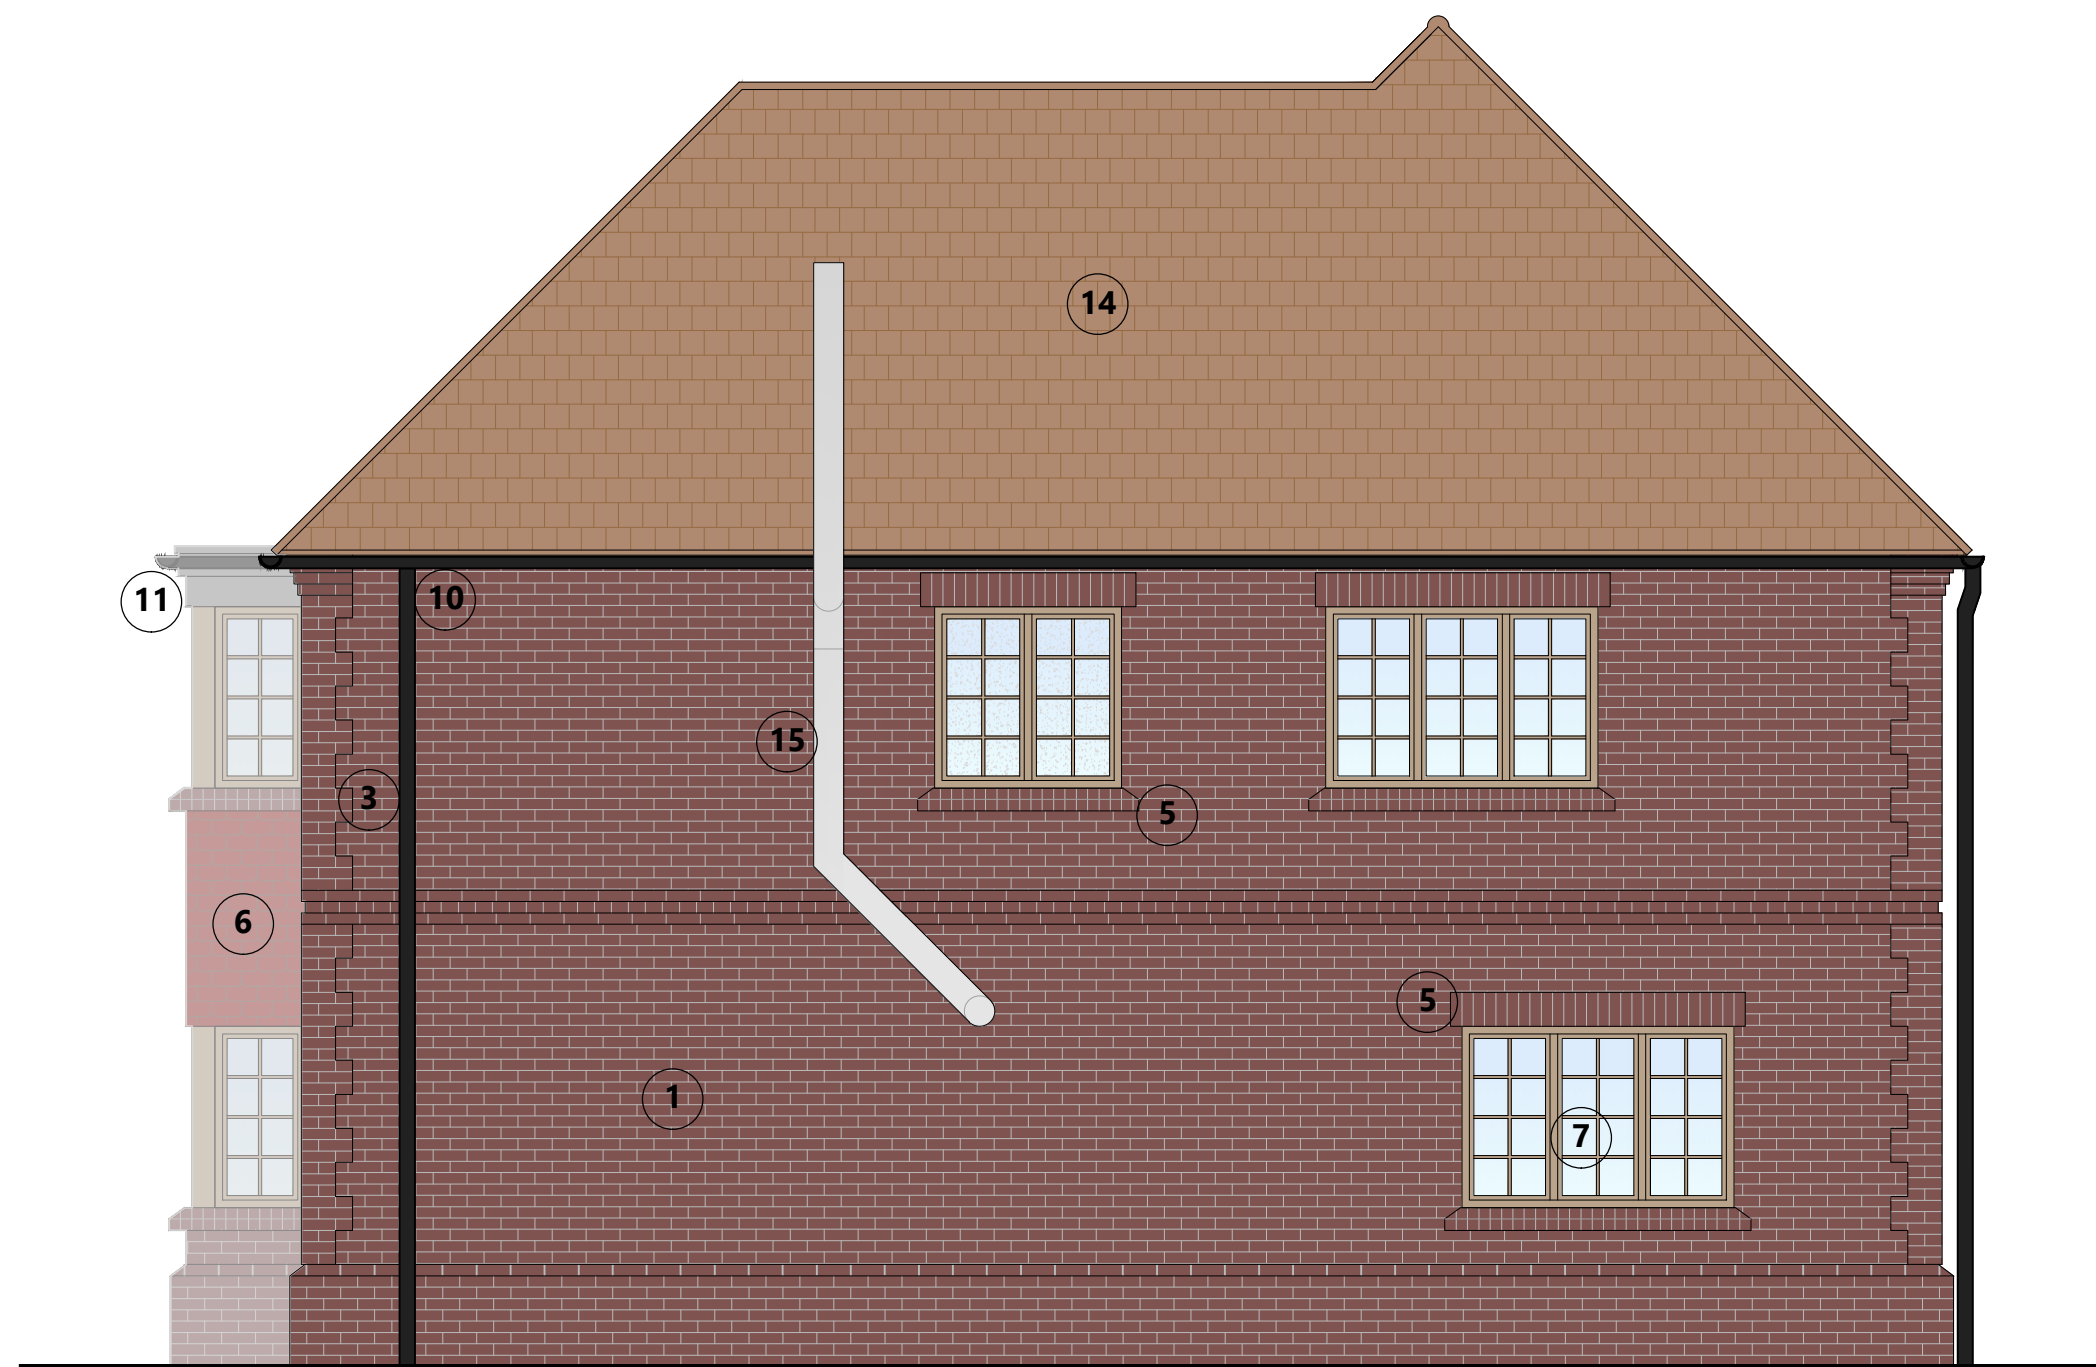

Proposed Elevation 'D'

Elevation Key

- 1 Rustic red/brown brick in stretcher bond
- 2 Feature brickwork plinth
- 3 Projecting brick quoins and corbel
- 4 Projecting brickwork band detail
- 5 Brickwork cill and stacked-bond head
- 6 Tile hanging with decorative 'fish-scale' feature
- 7 Hardwood framed double glazed Georgian windows: Frosted or unfrosted as shown on elevations.
- 8 Aluminium 'frameless' sliding doors
- 9 Feature Georgian style apex window with leadwork surround
- 10 Cast iron downpipes and gutters, colour: black
- 11 Lead clad flat roof and fascia
- 12 Hardwood side door with glazed inserts
- 13 Hardwood front door with glazed arch above
- 14 Clay roof tile, colour: orange / brown
- 15 Stainless steel flue serving log burner
- 16 3.8kw Solar array

Rev Date Amendments

P L A N N I N G

Client:

Mr and Mrs Beale



Lairwood House, Barnards Close, Chesham, Bucks, HP18 1BY
E: Luke.Kenton@kw-architectural.co.uk M: 07912 889244

Project:

Construction of a New Dwelling
1 The Drive, Blackmore End,
Herts, AL4 8LE

Drawing Title:

Proposed Plans and
Elevations

Drawn By:

LKW

Scale:

1:50

Job / Drawing Number:

578-PL04

Architecture Design • Project Management • Construction Consultant