


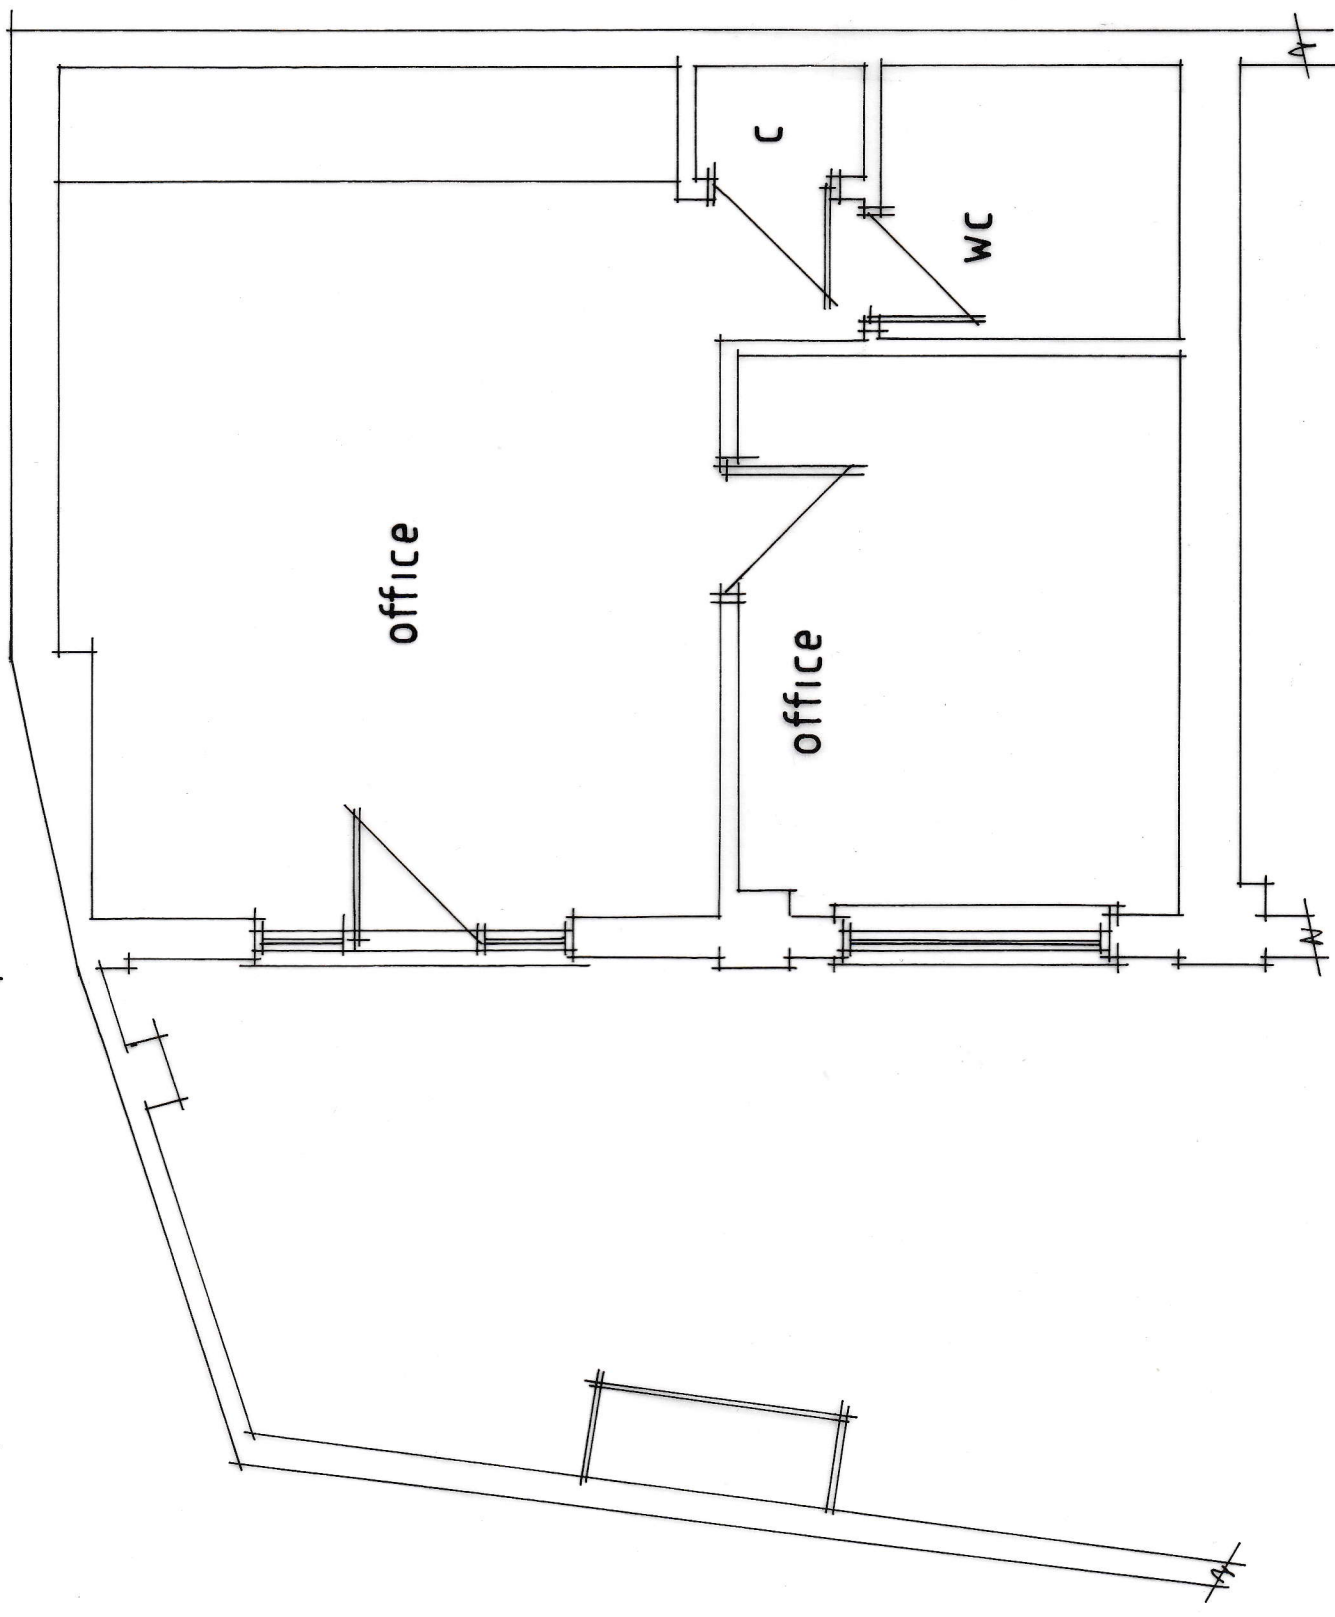

PROPERTY:

**The Office**  
The Old Forge  
Church Lane  
Graveley  
Hertfordshire SG4 7LR

**Office Floor Plan**

SCALES: 1:50 at A4

DWG No: **RL/6336-24**