


SCALE OF 1:50 AT

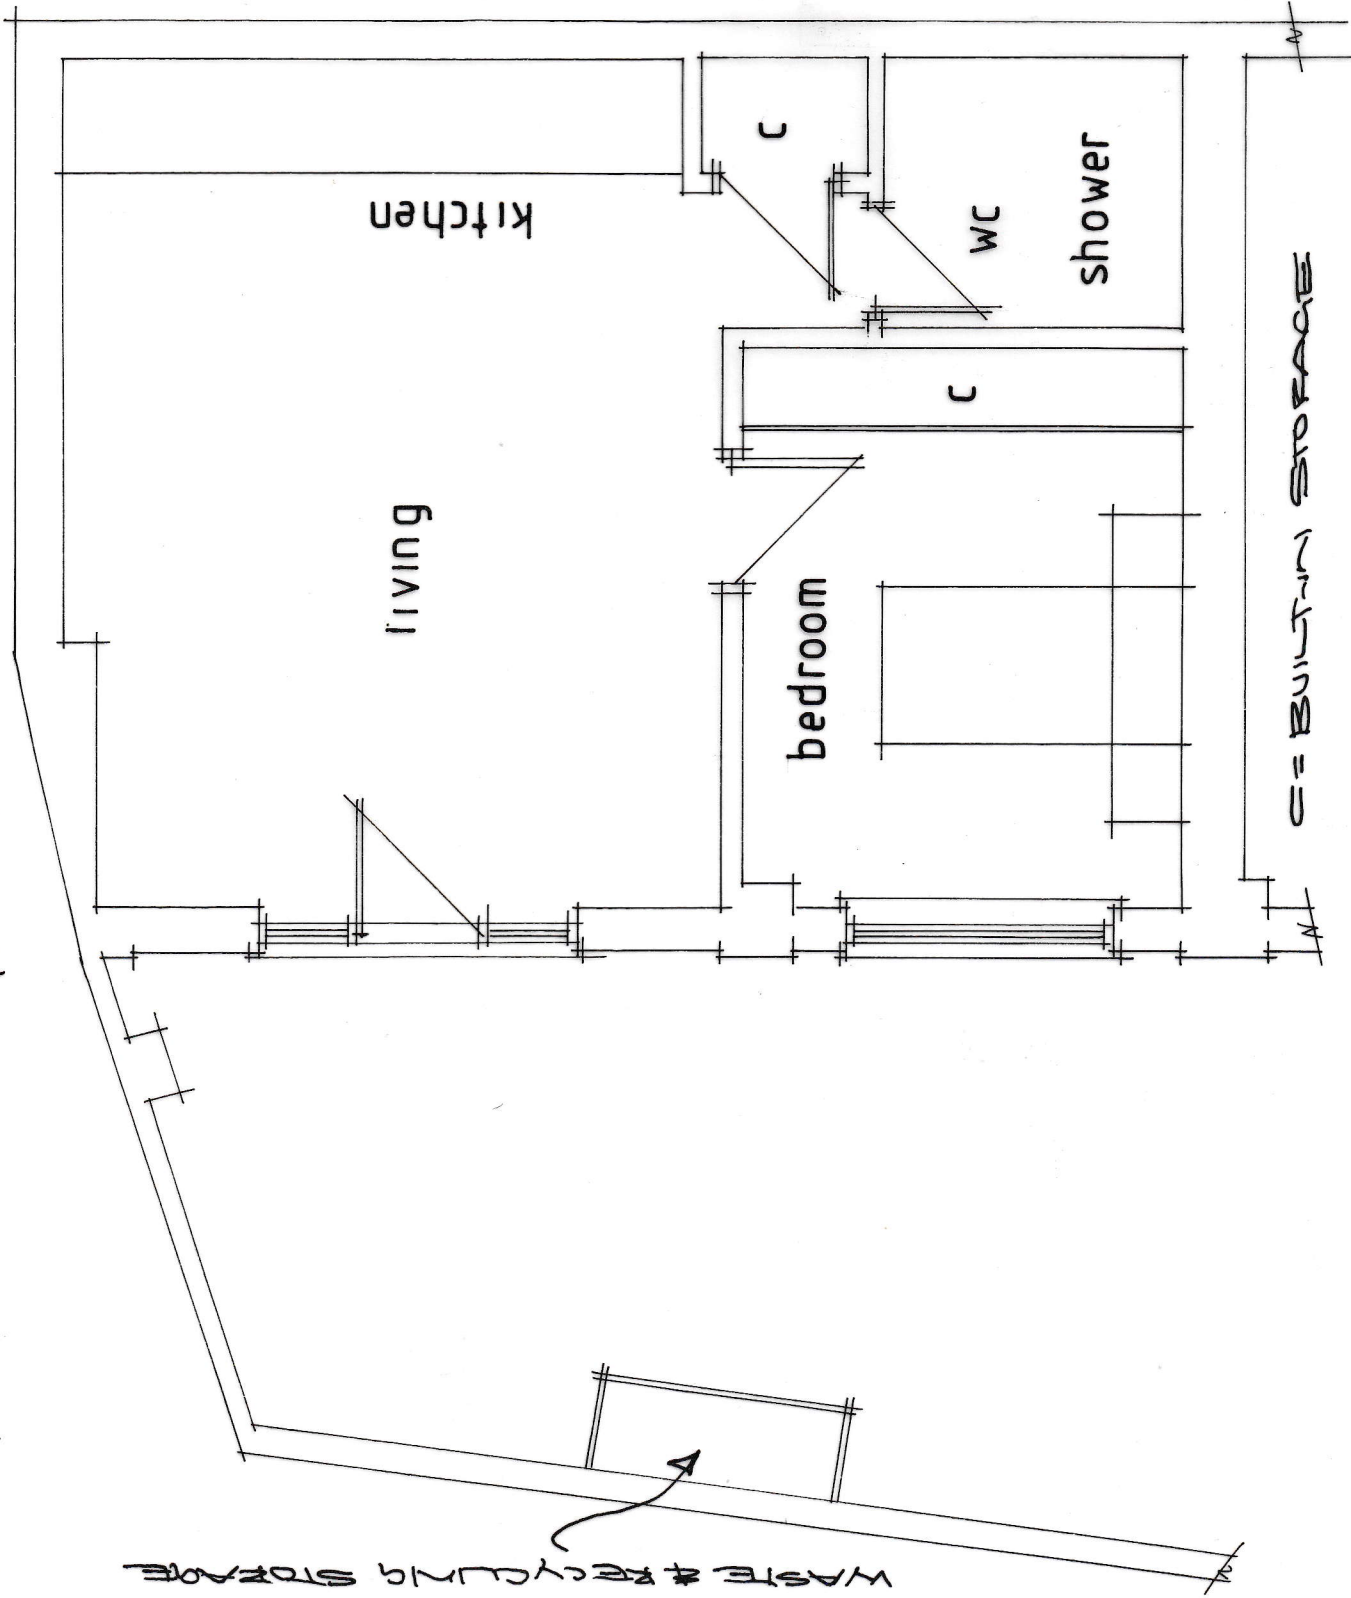

PROPERTY:

The Office

The Old Forge

Church Lane

Graveley

Hertfordshire SG4 7LR

Ground Floor Plan

SCALES:

1:50 at A4

DWG No:

RL/6336-22

B