



SIDE ELEVATION (SOUTH FACING) AS EXISTING



SIDE ELEVATION (NORTH FACING) AS EXISTING




SIDE ELEVATION (SOUTH FACING) AS PROPOSED



SIDE ELEVATION (NORTH FACING) AS PROPOSED




FRONT ELEVATION AS EXISTING

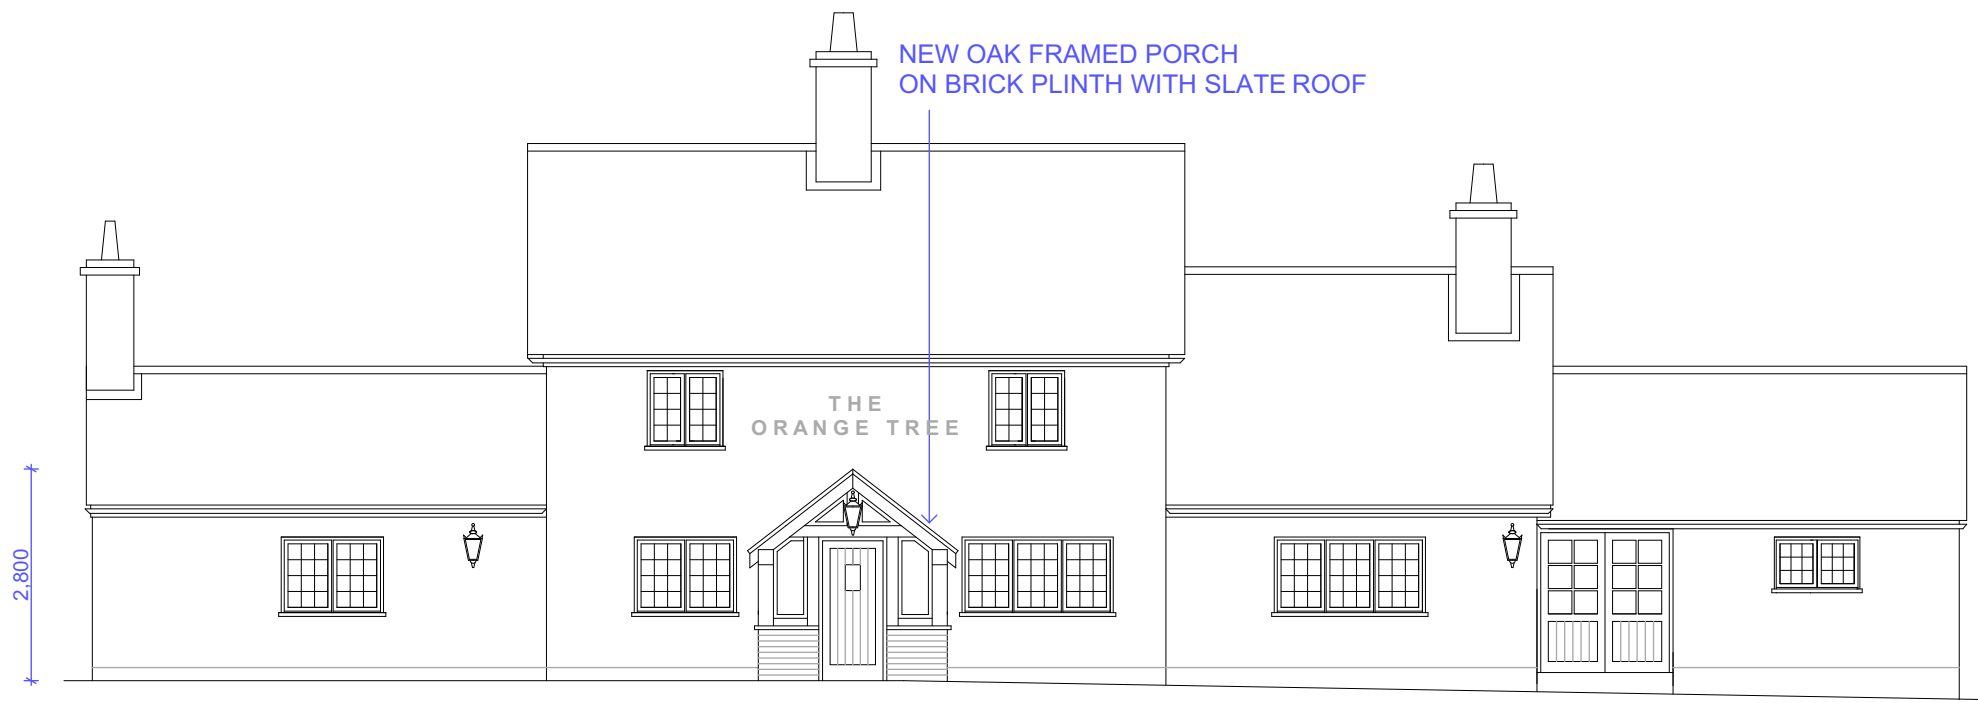


FRONT ELEVATION AS PROPOSED



PHOTO INDICATIVE OF NEW PORCH

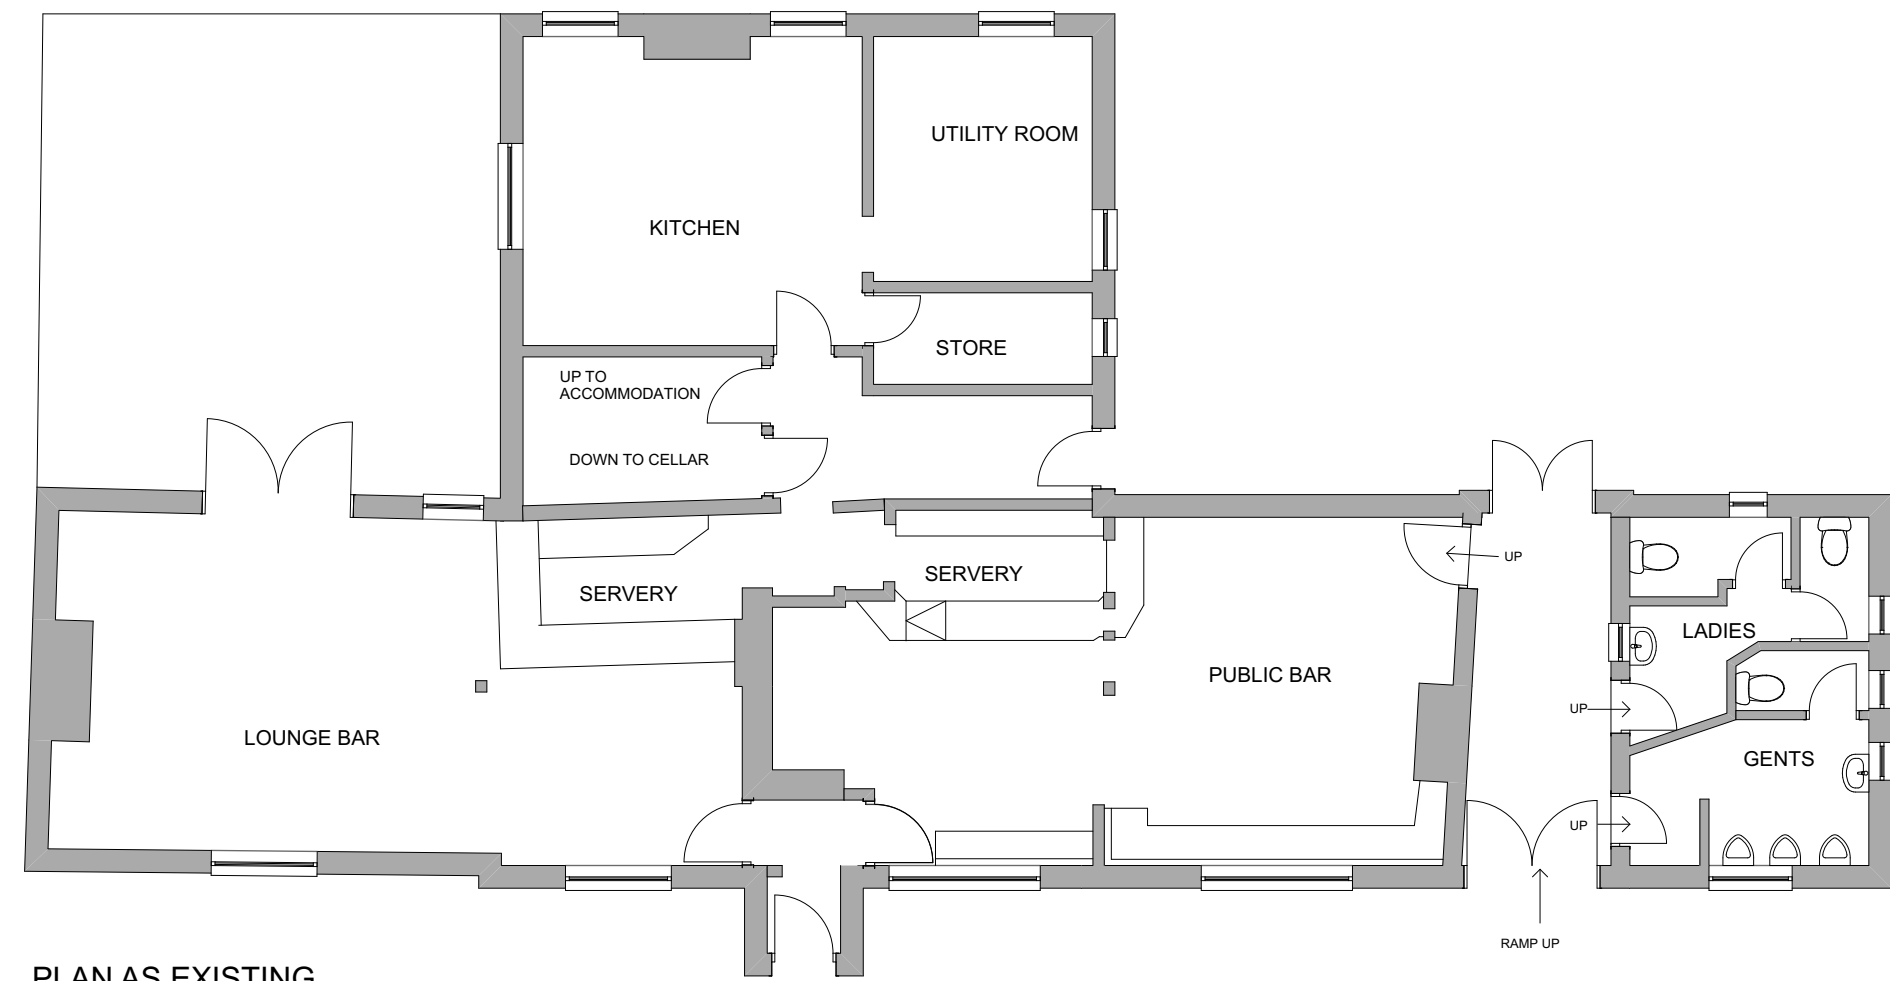

PLAN AS EXISTING

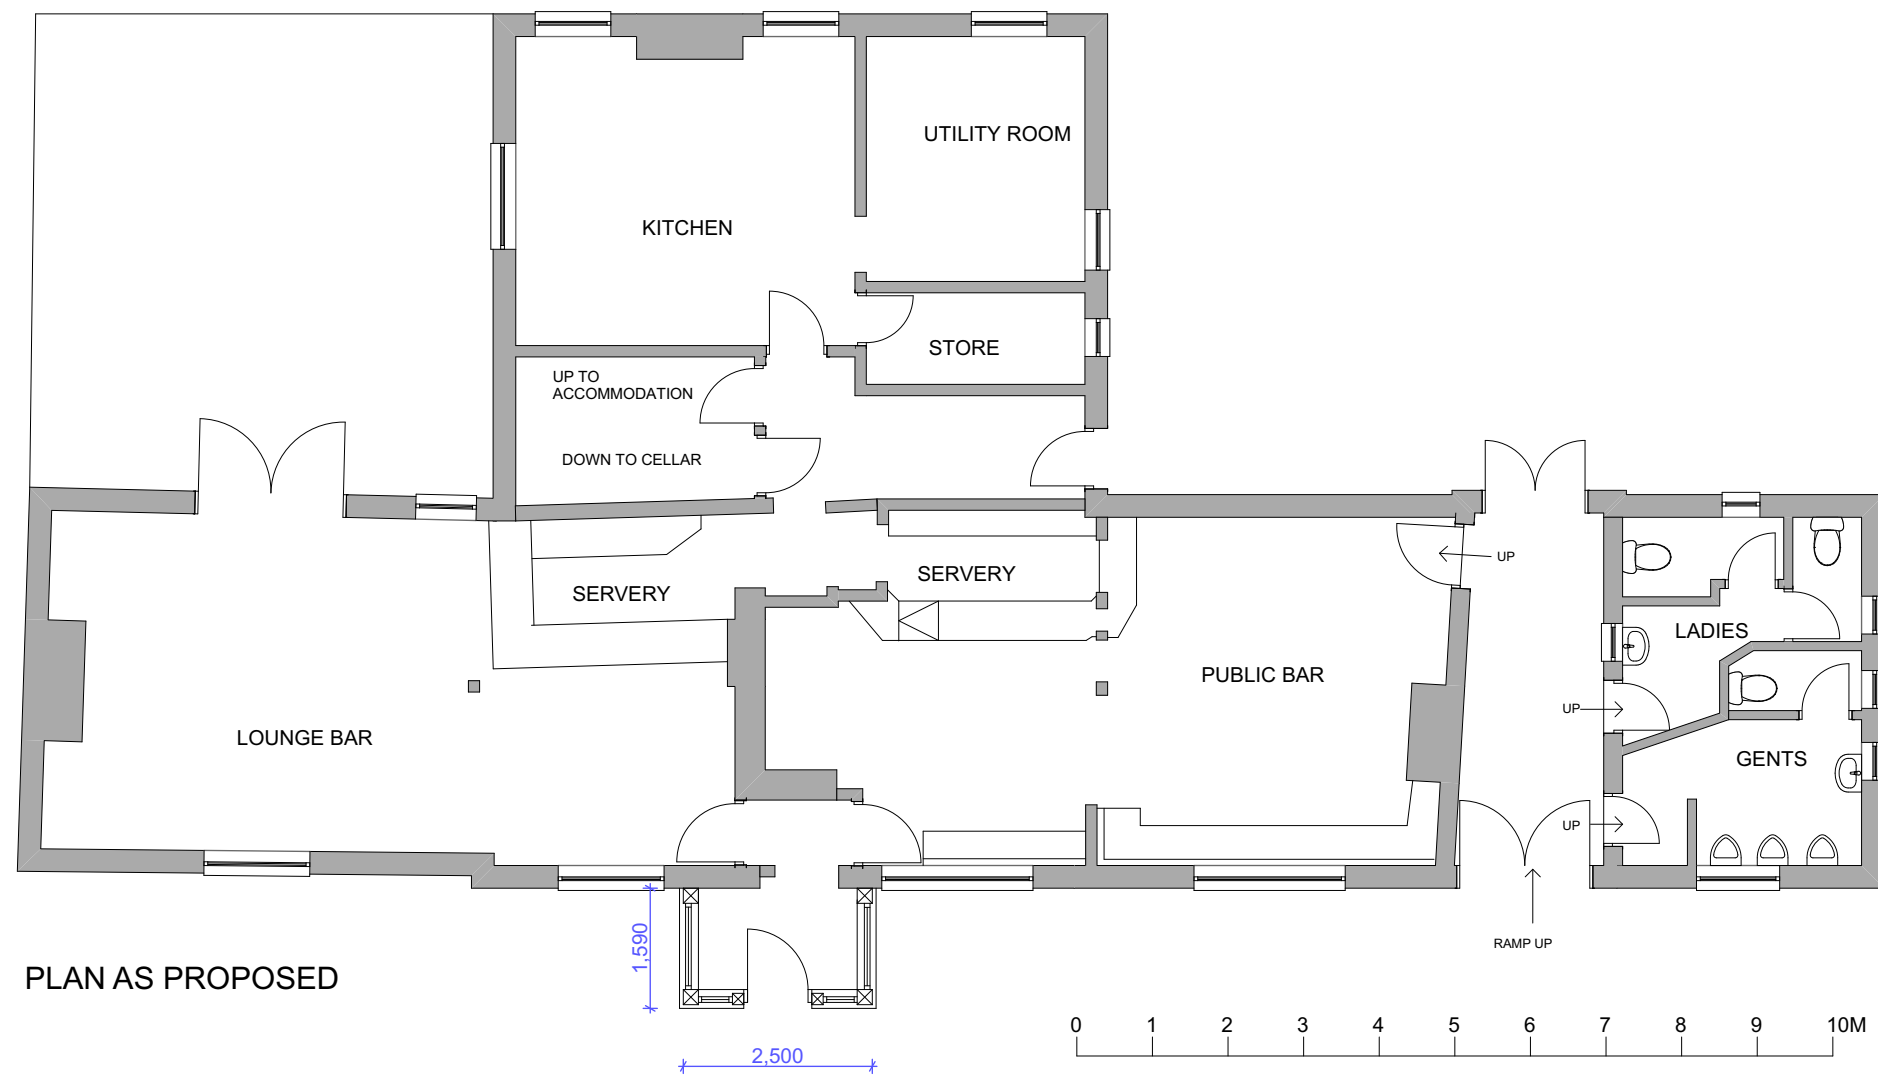

PLAN AS PROPOSED

PLANS & ELEVATIONS

REV A - 29/4/26 SIDE ELEVATIONS ADDED



ARC design consultants ltd
18 sunningdale,orton waterville
peterborough pe2 5up
tel: 01733 234852
e-mail: janetcotnam@arcdol.com

CLIENT
GREENE KING

PROJECT
THE ORANGE TREE
BALDOCK

DRAWING
PLANS AND ELEVATIONS

DATE
APRIL 2026

SCALE
1:100 @ A1

DRAWN BY
JLC

PROJECT NO
GK 360

DRAWING NO
01A

This drawing is the property of
ARC Design Consultants Ltd.
Copyright is reserved by them and the drawing
is issued on the condition that it is not copied
without their written consent or if it is used without the written
consent of ARC Design Consultants Ltd.
Do not scale from this drawing.
Use figured dimensions only.
All dimensions to be checked on site before
commencement of any work and on shop drawing.
This is to be read in conjunction with all the
relevant design and construction drawings
and schedule of works.