


Scale 1:50

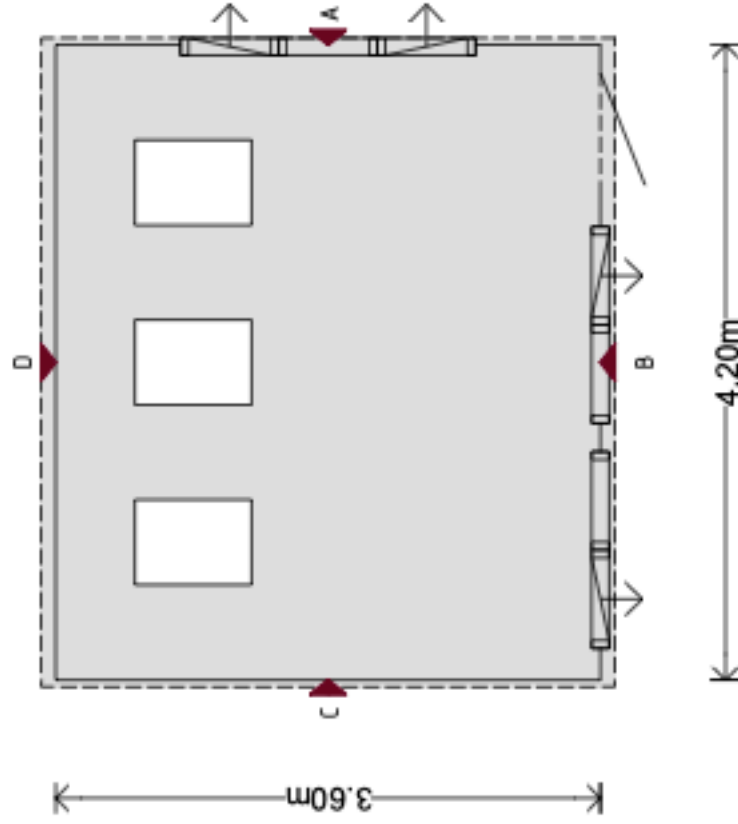

Customer Name	Claire Winterbourne	Building	3.6 x 4.2m Langham	CRANE GARDEN BUILDINGS	Sheet	1/7
	Customer Address	Drawing Date	1st December 2025			
		Drawing Title	Floor Plan			