




Ground Floor Plan

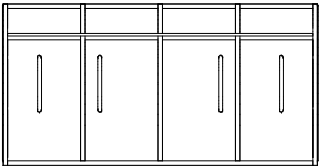


Roof Plan

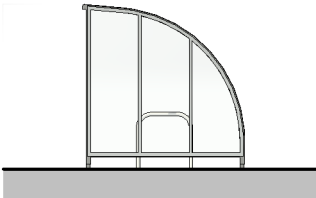


Right Elevation

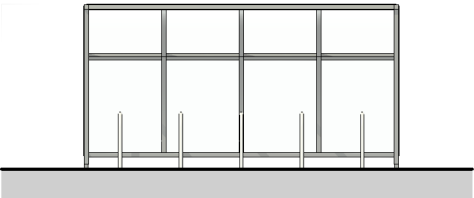


Front Elevation

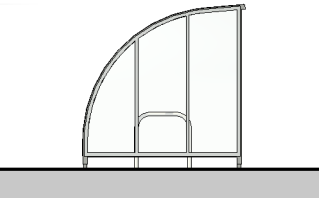

Left Elevation

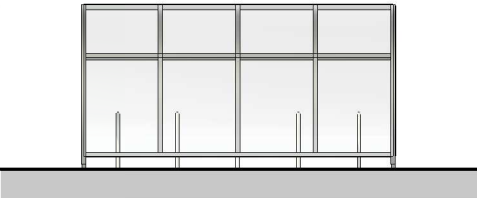

Rear Elevation

 

NOTES:
This drawing is the property of Boast Architects and is issued on the condition that it is not reproduced, disclosed or copied to any unauthorised person without written consent.
This drawing is to be read together with the specification and related drawings.

© BOAST ARCHITECTS

REVISIONS:				
Rev	By	Chk	Date	Description

- Materials
- 1. Powder Coated metal frame structure
 - 2. Clear UV PETG panels
 - 3. Galvernised Sheffield bike stands for 10 cycles

PLANNING				
Project: Barn Conversion Titmore Green				
Title: Proposed Bike Store Floor Plans And Elevations				
Drawn: JG	Chk'd:	Date: 10.12.24	Scale: 1 : 100	Size: A3
Project No: 2737		Drawing No: BC-PL209		Rev:



T 01438 365000
E architects@boastarchitects.com
W boastarchitects.com

8 Gateway 1000, Whittle Way, Stevenage, Hertfordshire, SG1 2FP