



NOTES:
This drawing is the property of Boast Architects and is issued on the condition that it is not reproduced, disclosed or copied to any unauthorised person without written consent.
This drawing is to be read together with the specification and related drawings.

© BOAST ARCHITECTS

REVISIONS:


Rev	By	Chk	Date	Description
-----	----	-----	------	-------------

Legend


1. Roof - Profiled metal cladding coloured grey
2. Walls - Profiled metal cladding coloured brown
3. Metal Doors/ Windows - Anthracite grey
4. Roller Shutter Doors - Anthracite Grey
5. Rooflights



Proposed West Elevation
1 : 100

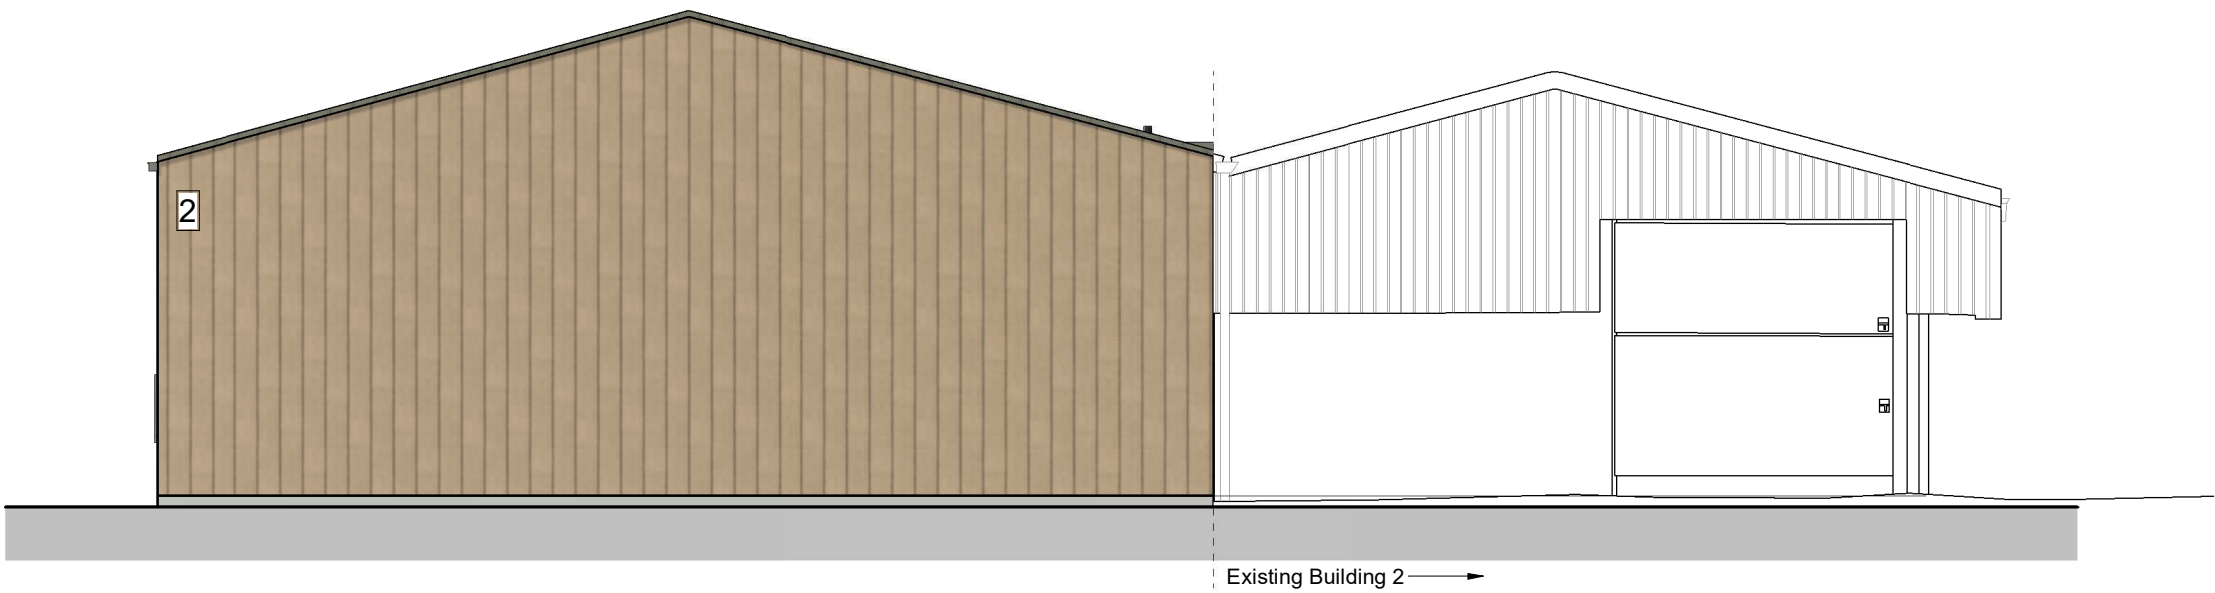

Proposed South Elevation
1 : 100

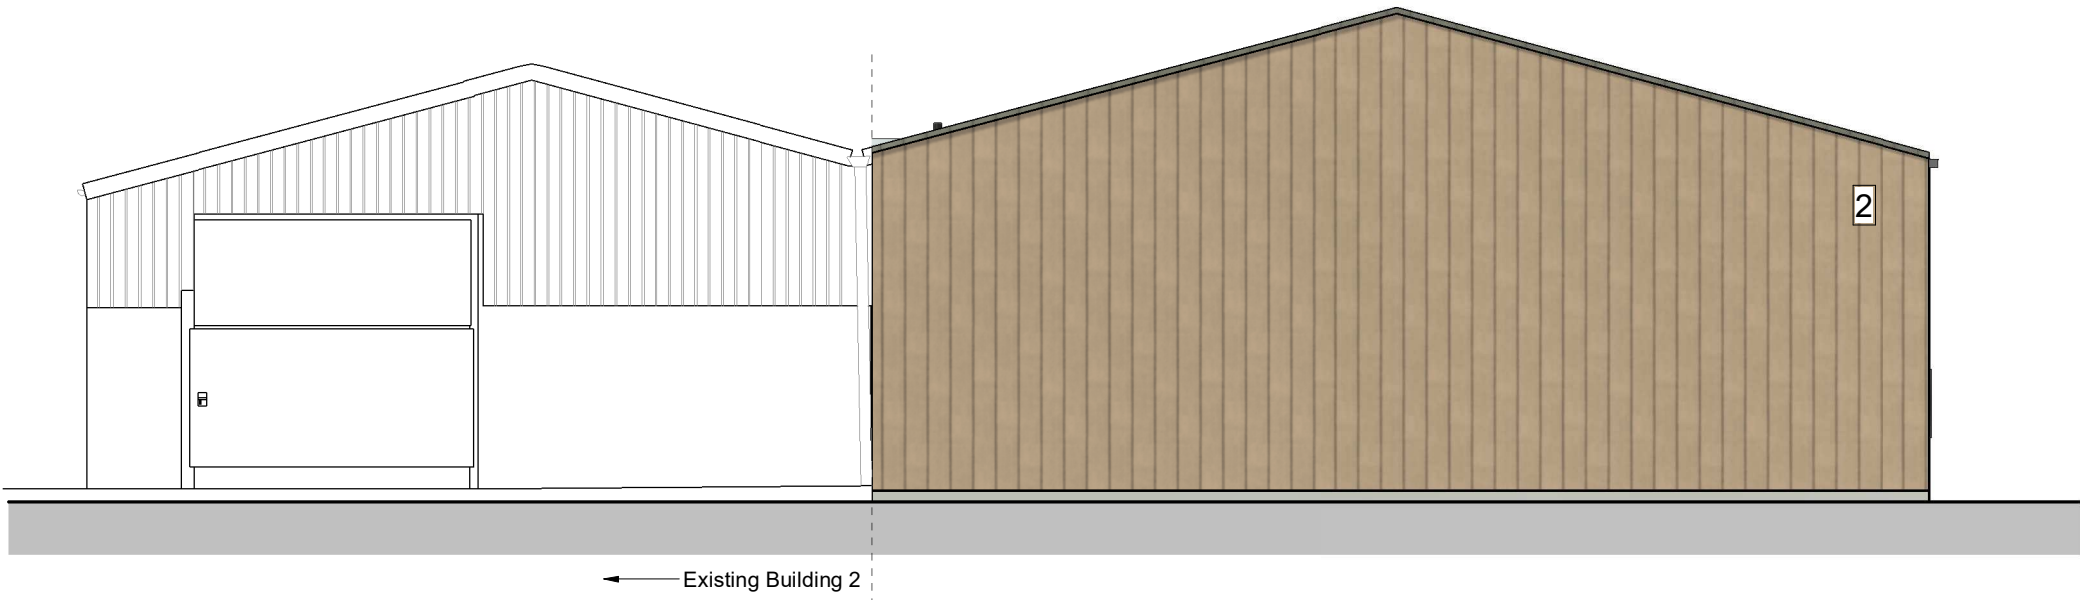

Proposed North Elevation
1 : 100



PLANNING

Project:
Barn Conversion
Titmore Green

Title:
Building 1
Proposed Elevations

Drawn: MSM	Chk'd: JG	Date: 11.12.24	Scale: 1 : 100	Size: A2
Project No: 2737	Drawing No: BC-PL207	Rev:		



BOAST ARCHITECTS

T 01438 365000
E architects@boastarchitects.com
W boastarchitects.com

8 Gateway 1000, Whittle Way, Stevenage, Hertfordshire, SG1 2FP