




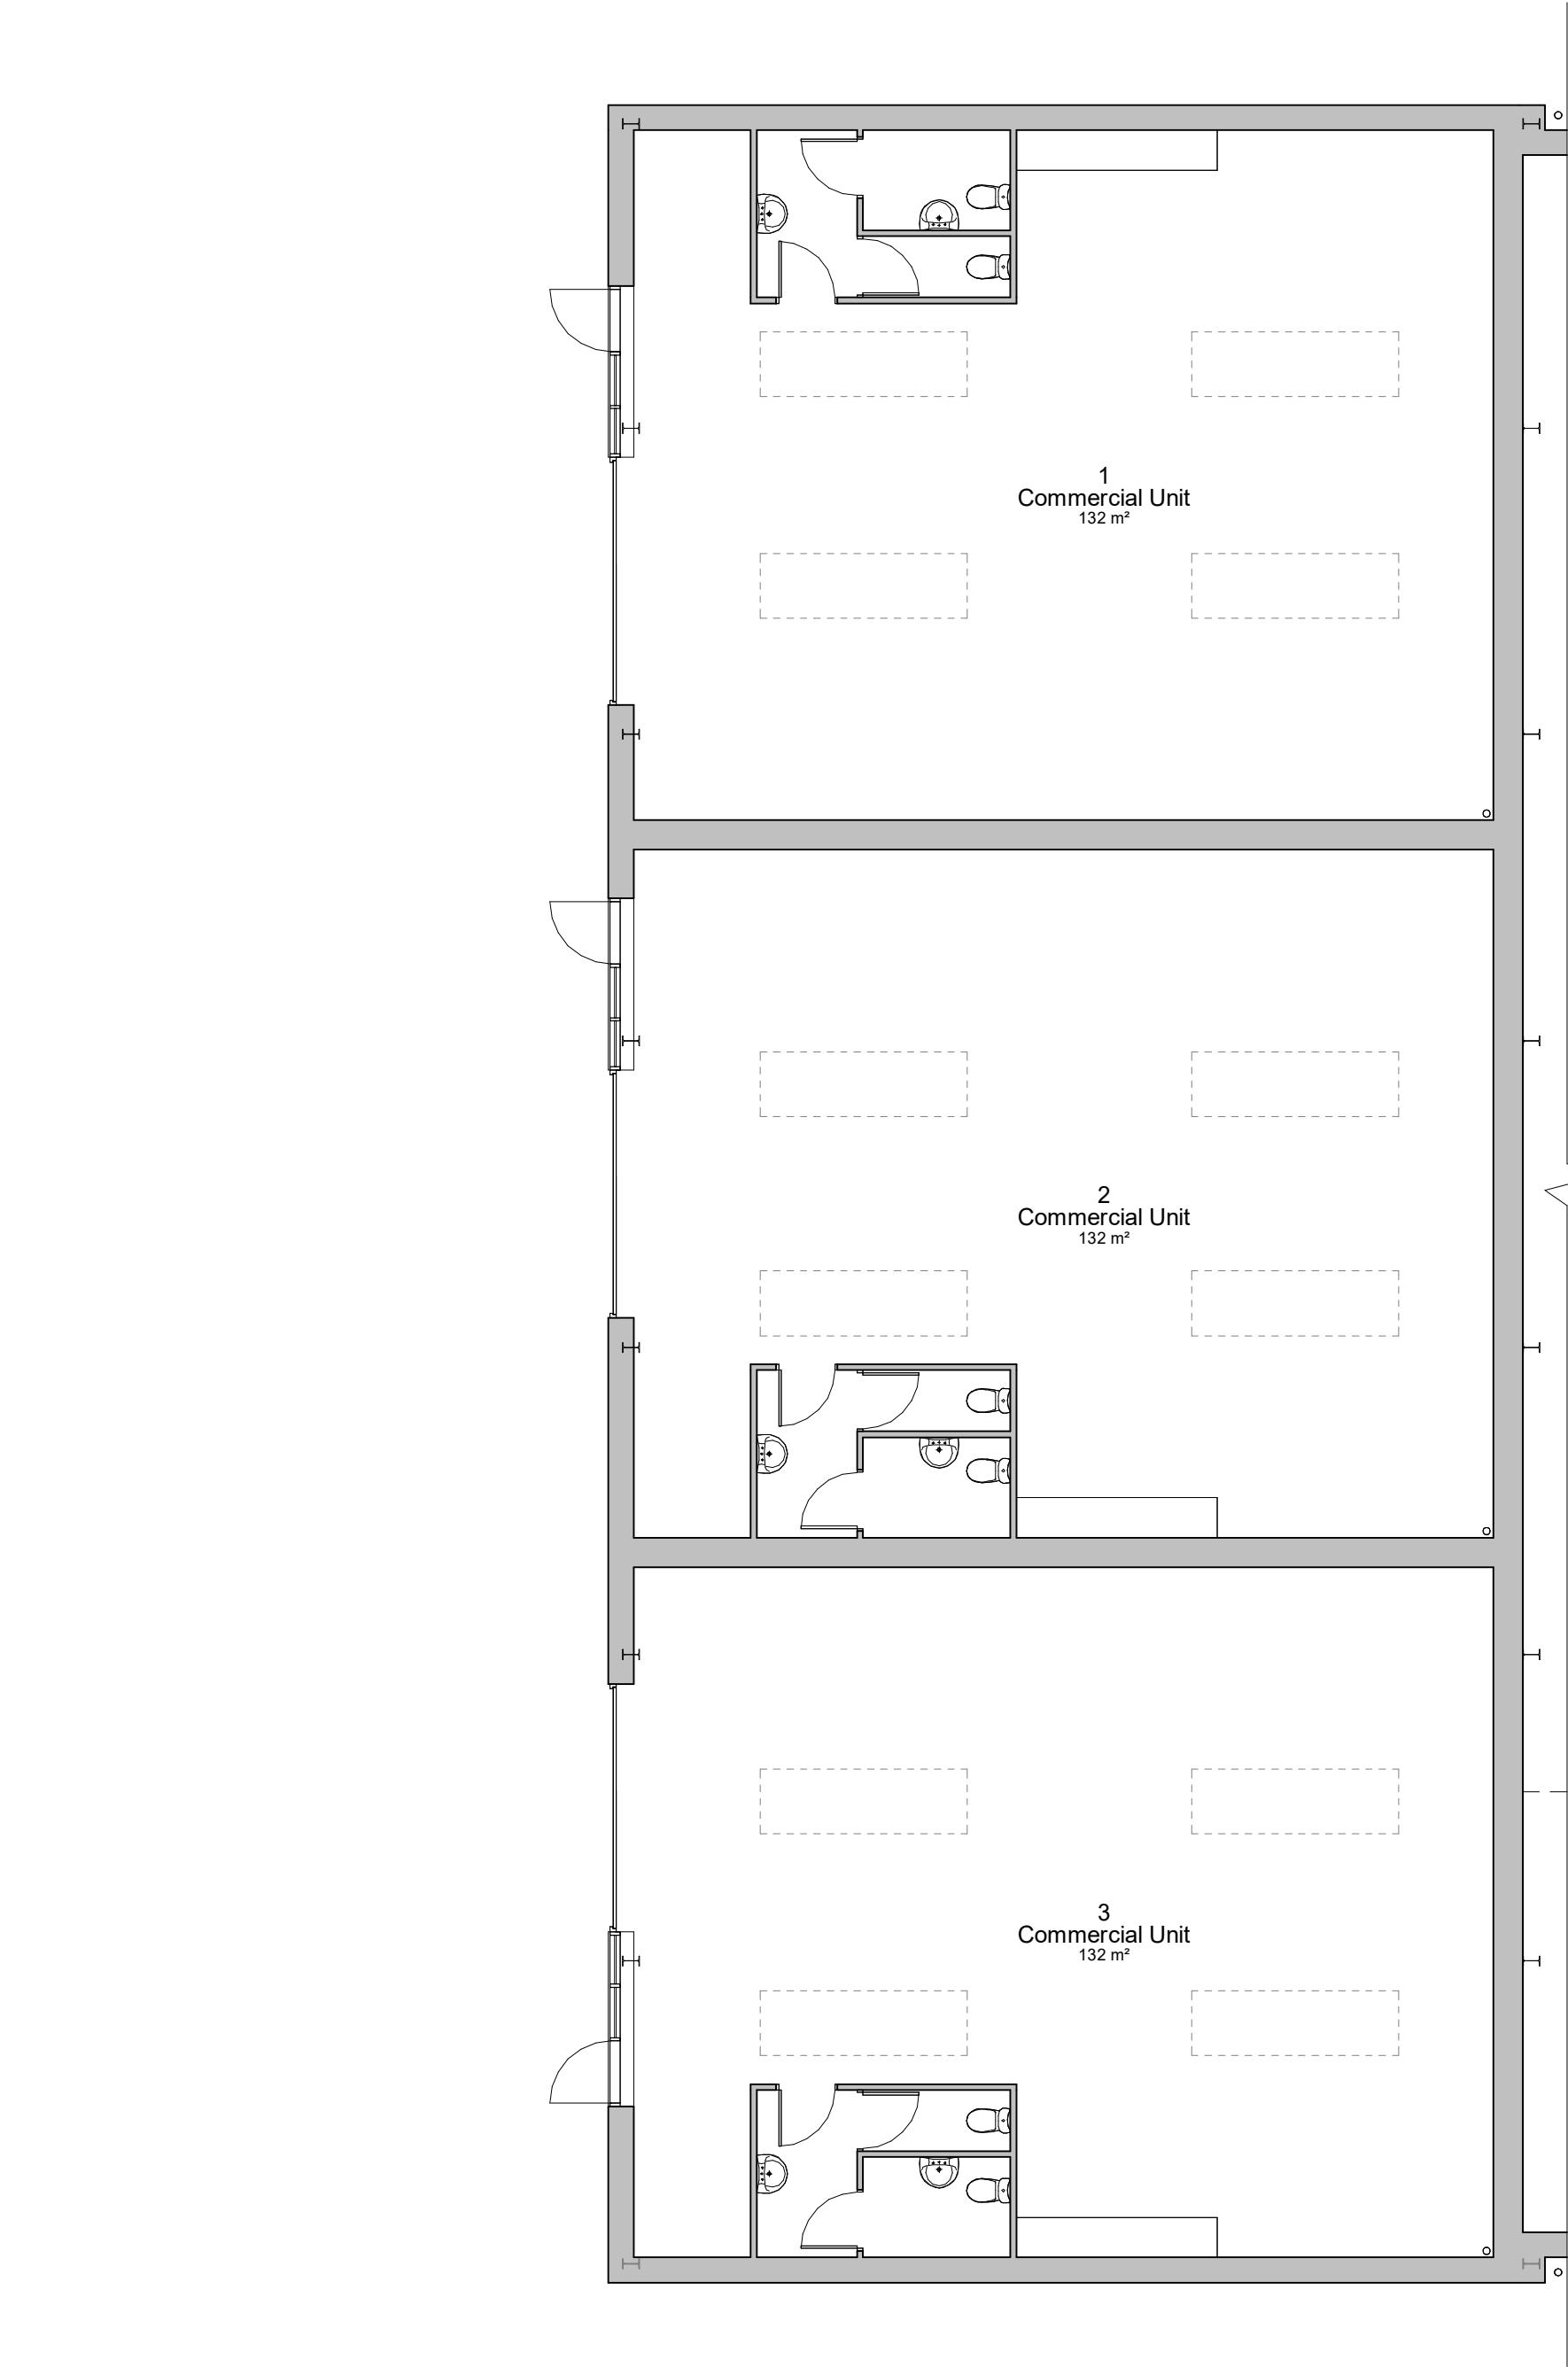

Ground Floor Plan
1 : 100

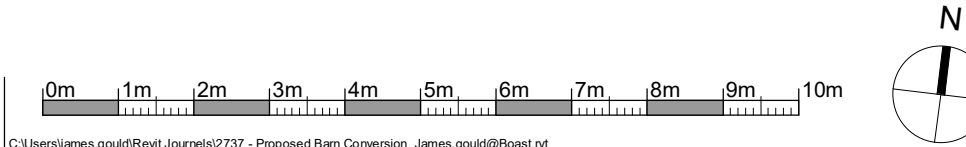

C:\Users\james.gould\Revit Journals\2737 - Proposed Barn Conversion_James.gould@Boast.rvt

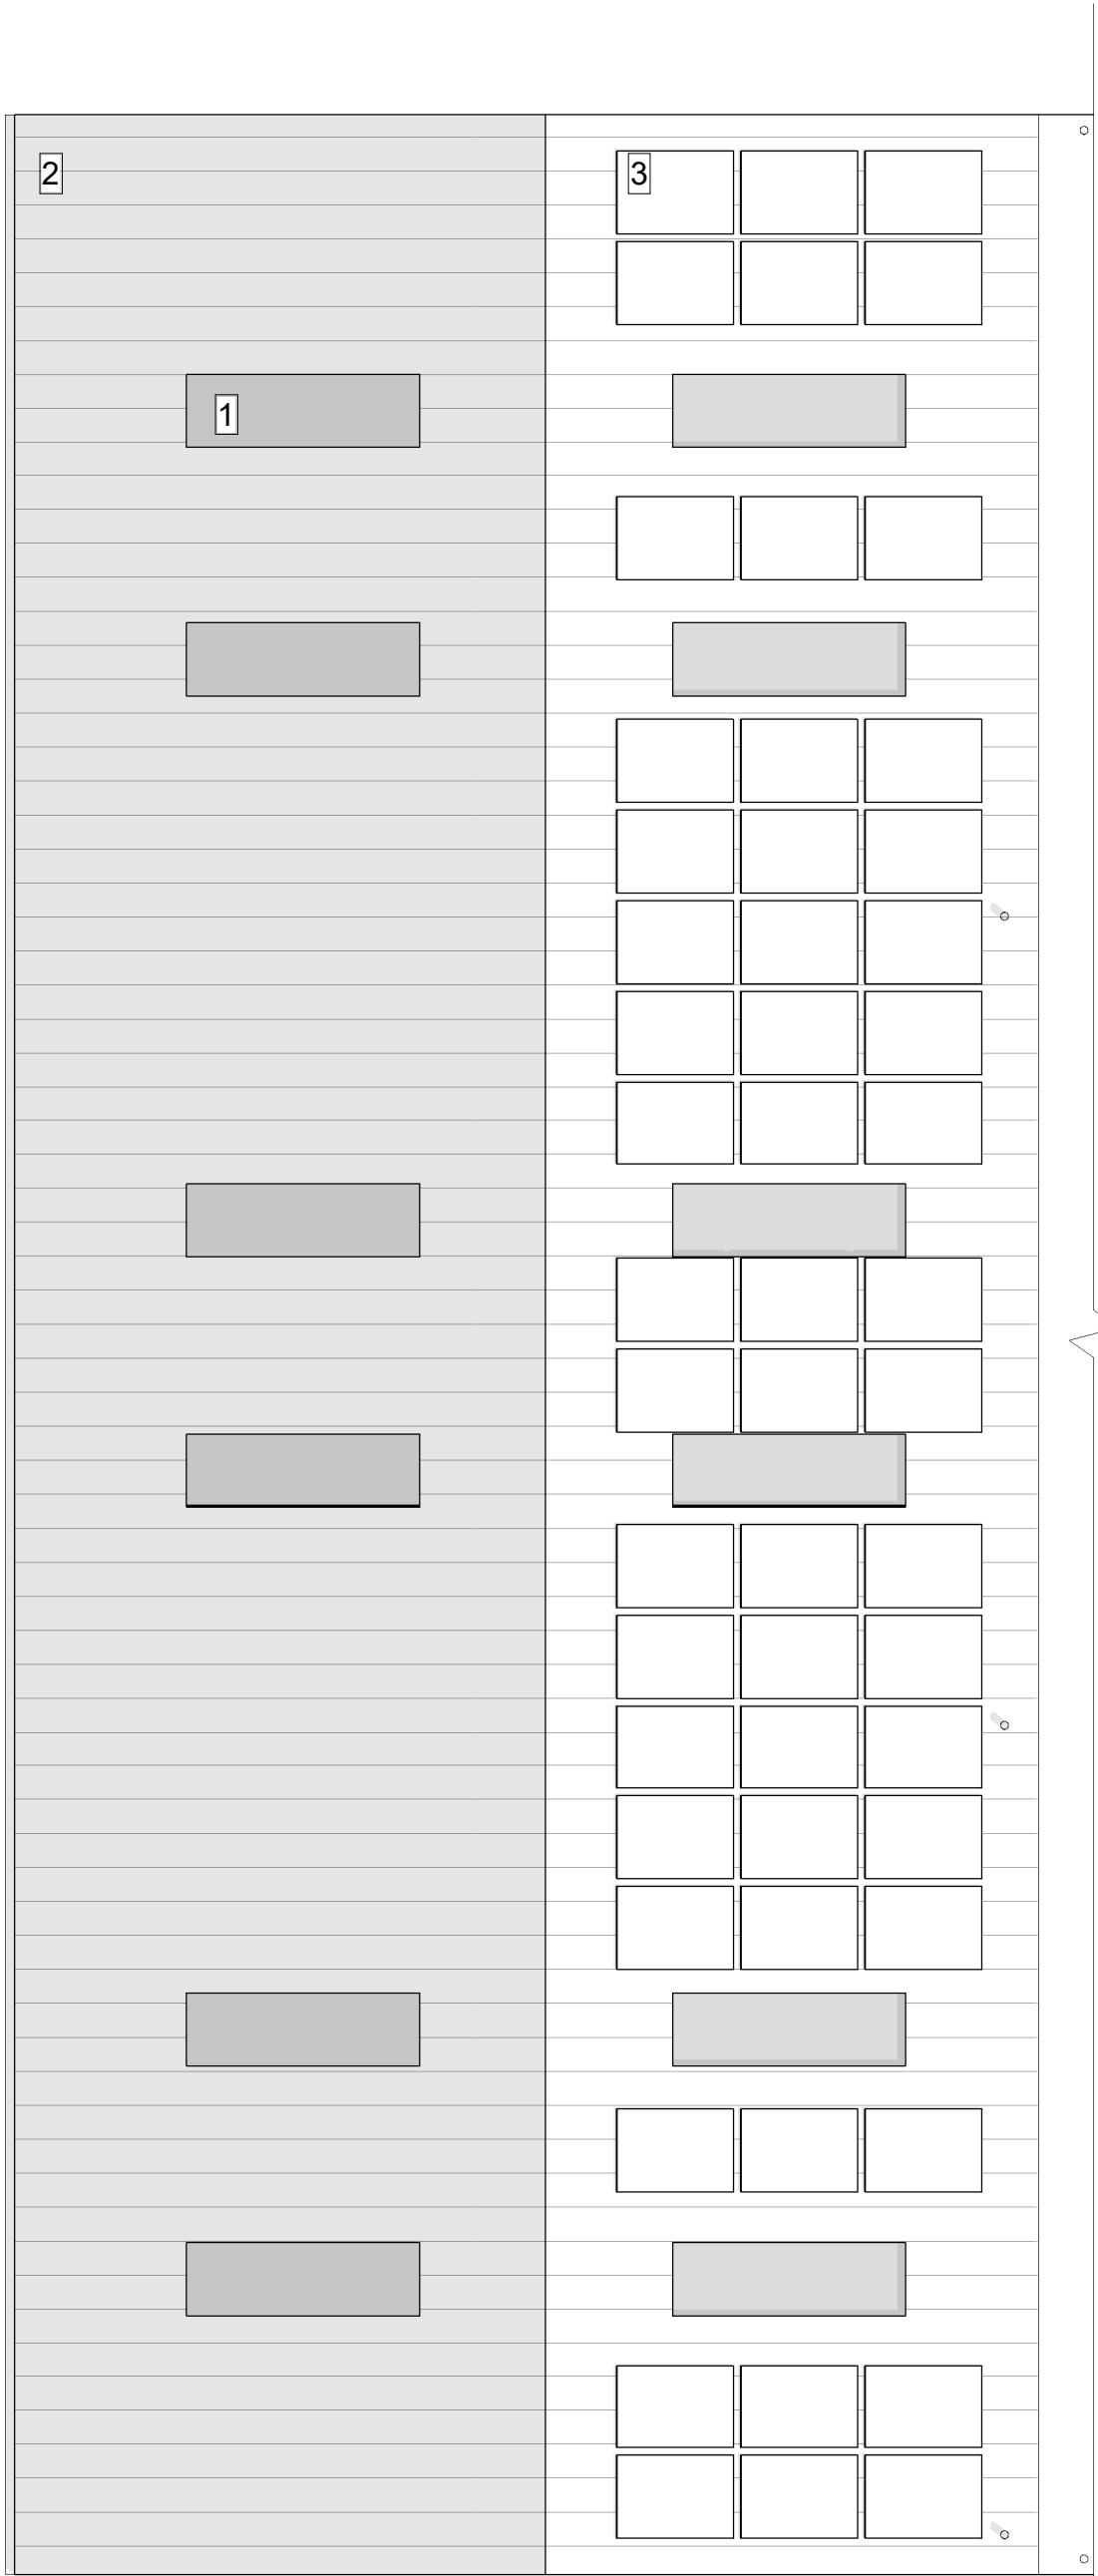

Roof Plan
1 : 100

NOTES:
This drawing is the property of Boast Architects and is issued on the condition that it is not reproduced, disclosed or copied to any unauthorised person without written consent.
This drawing is to be read together with the specification and related drawings.

© BOAST ARCHITECTS

REVISIONS:

Rev	By	Chk	Date	Description
-----	----	-----	------	-------------

Legend

1. New rooflights
2. New profile metal roof
3. PV roof panel

PLANNING

Project:
Barn Conversion
Titmore Green

Title:
Building 1
Proposed Floor Plans

Drawn: MSM	Chk'd: JG	Date: 17.12.24	Scale: 1 : 100	Size: A2
Project No: 2737	Drawing No: BC-PL206	Rev:		



BOAST ARCHITECTS

T 01438 365000
E architects@boastarchitects.com
W boastarchitects.com

8 Gateway 1000, Whittle Way, Stevenage, Hertfordshire, SG1 2FP